

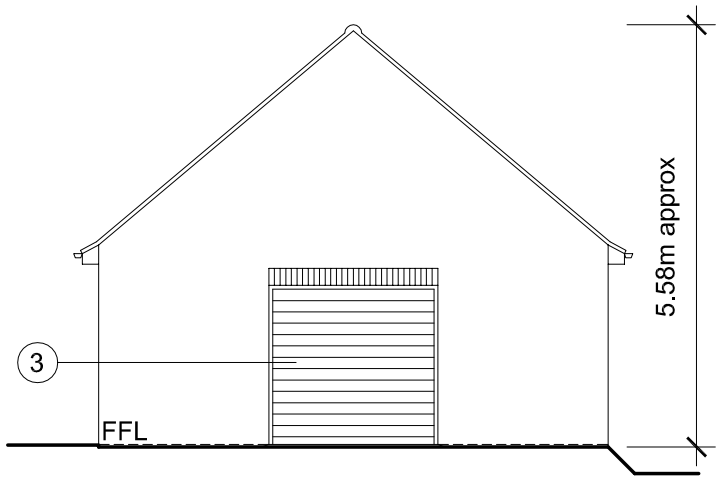



Front (West) Elevation (1:100)

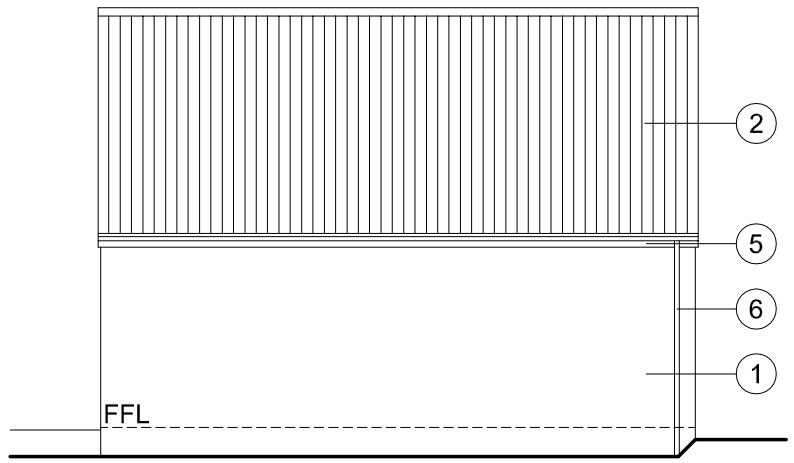

Side (South) Elevation

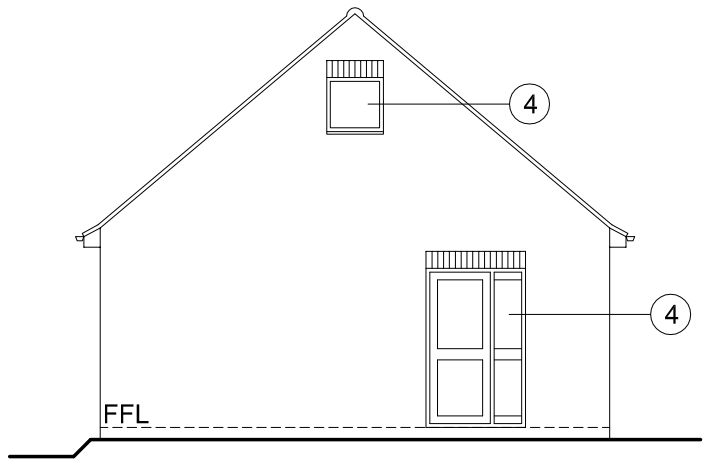

Rear (East) Elevation

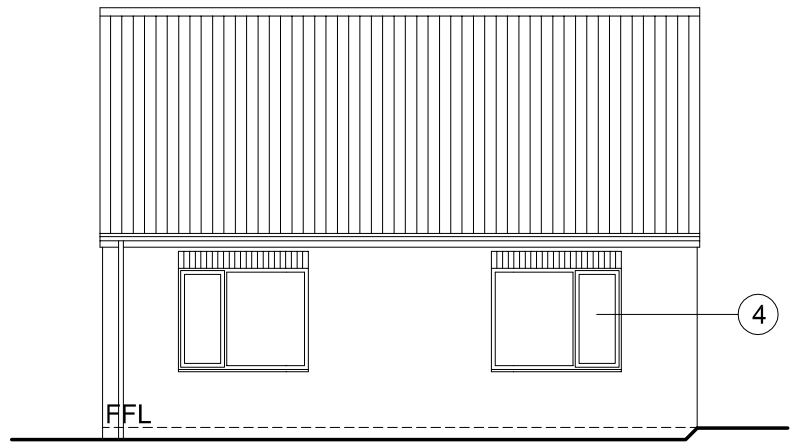

Side (North) Elevation

Legend to materials:-

1 = Facing brickwork (to match existing bungalow as closely as practicably possible)


2 = Concrete roof tiles (to match existing bungalow in profile and colour as closely as practicably possible)

3 = Garage door (coloured)


4 = Upvc windows & doors (white)

5 = Upvc fascia & soffit (white) (to align with fascia of existing bungalow)

6 = Plastic gutter and downpipes (white)

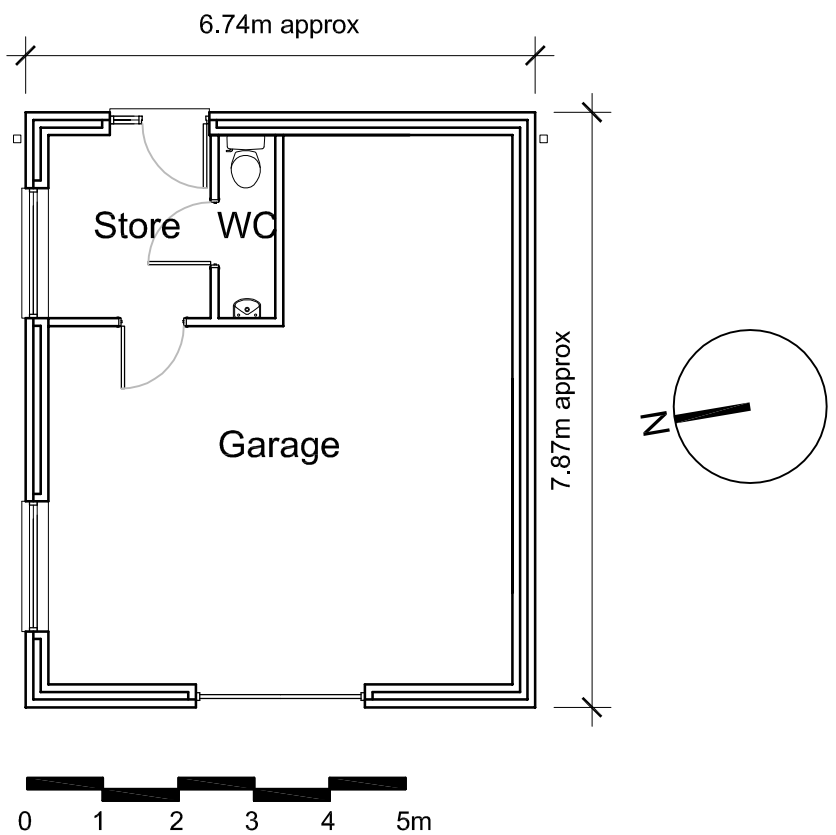

Proposed Floor Plan (1:100)

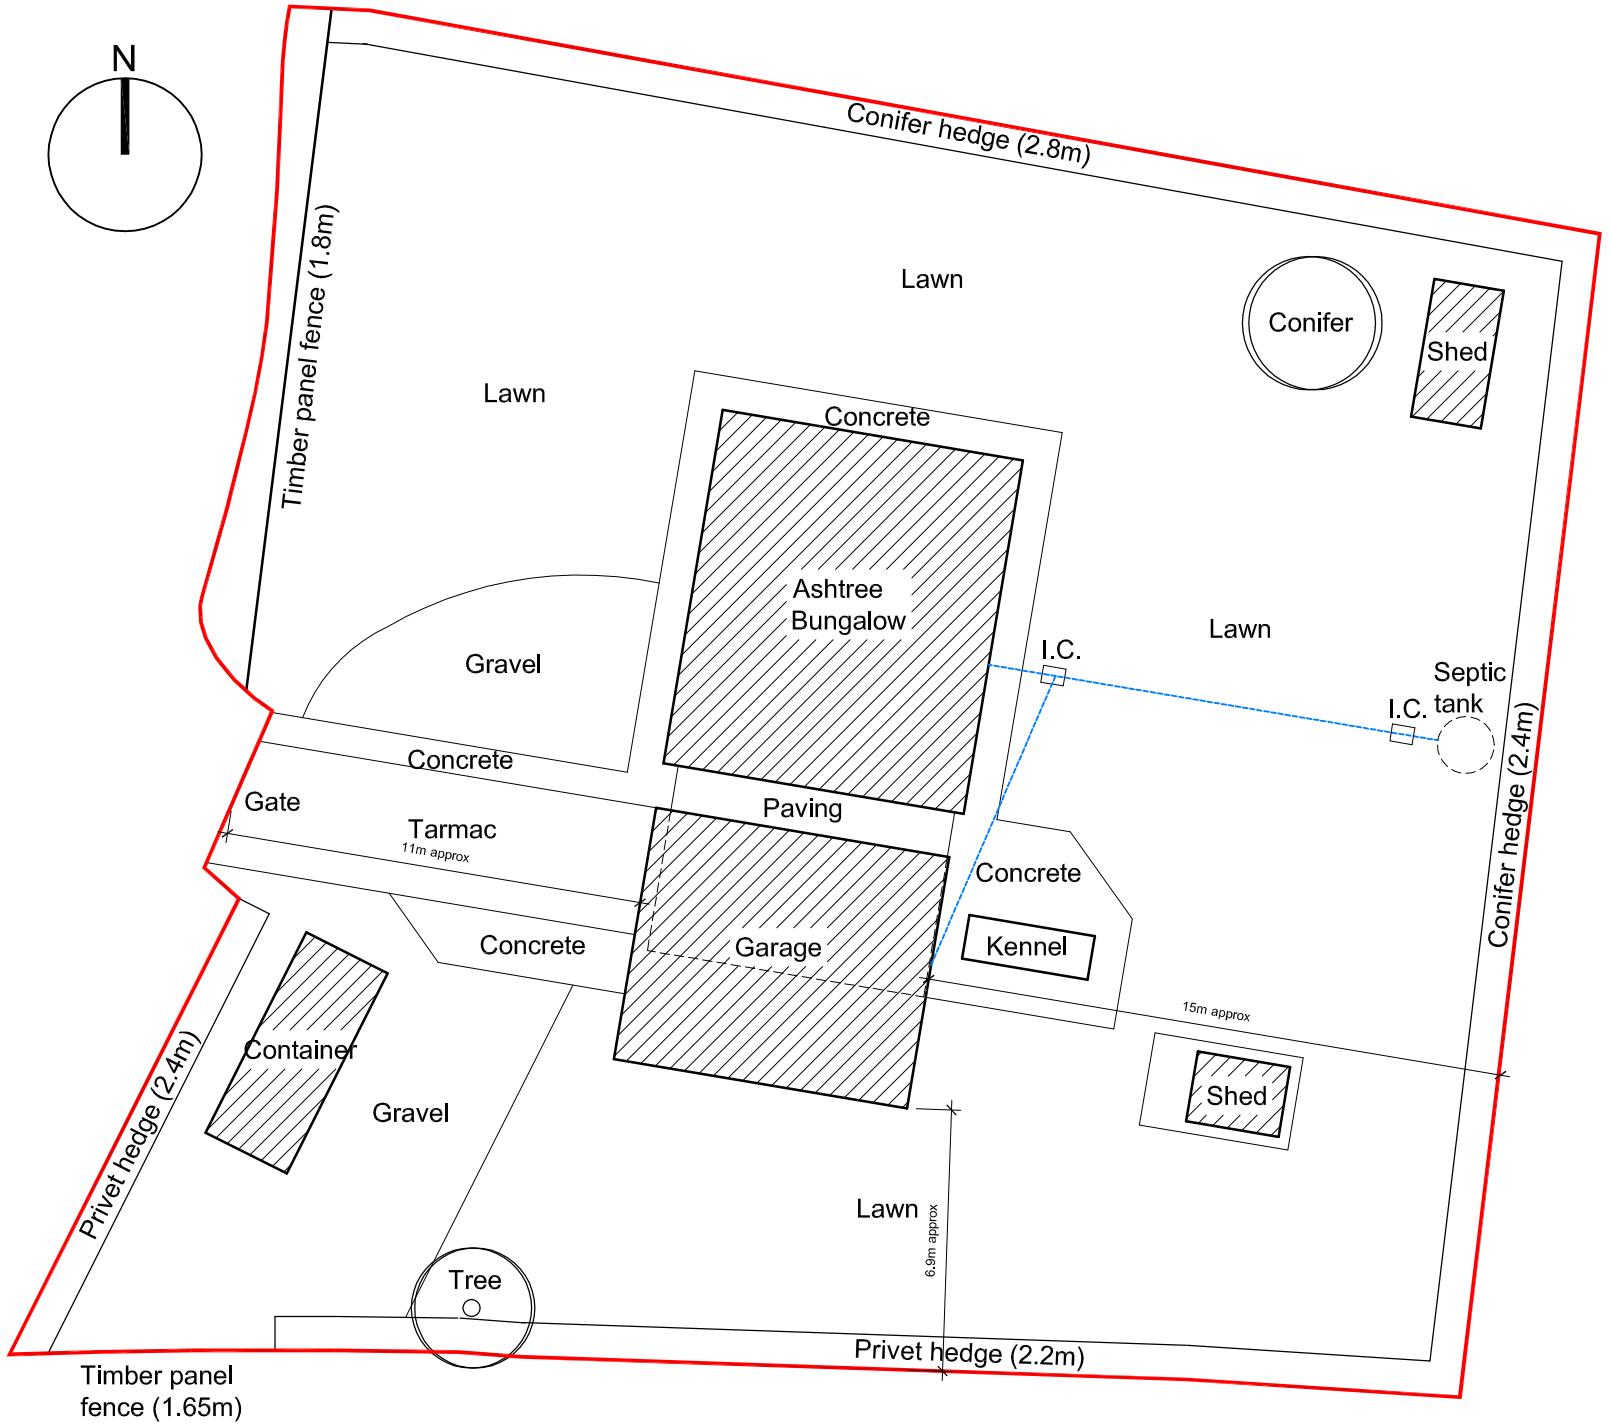

Proposed Site Plan (1:200)

All dimensions to be verified on site by Main Contractor before the start of any shop drawings or work whatsoever either on their own behalf or that of sub-contractors.

Report any discrepancies to the Contract Administrator at once.

This drawing is to be read with all relevant Architect's and Engineer's drawings and other relevant information.

Andrew M Wright Ltd. Registered in England & Wales No. 9399024. Registered office: 22 Church Street, Holbeach, Spalding, Lincs. PE12 7LL

LEGEND: DO NOT SCALE

Revision:	Date:	Description:	Drw:	Chk:
P1	06.03.18	Planning Issue	AMW	AMW
D1	23.02.18	Draft Issue	AMW	AMW

ANDREW M WRIGHT LTD
CHARTERED ARCHITECT
26 Joys Bank, Holbeach St Johns, Spalding, Lincs, PE12 8SD
Telephone: 01406 540573 Mobile: 07940 914778

Project:
Ashtree Bungalow
Main Road
Deeping St Nicholas
PE11 3BL

Drawing Title:
Proposed Site Plan, Floor Plan & Elevations

Client:
Mr & Mrs D Munro

Drawn:	Checked:	Date:	Scale:	Paper Size:
AMW	AMW	23.02.18	As shown	A3

Job No.:	Dwg No.:	Stage:	Revision:
021801	PD02	Planning	P1