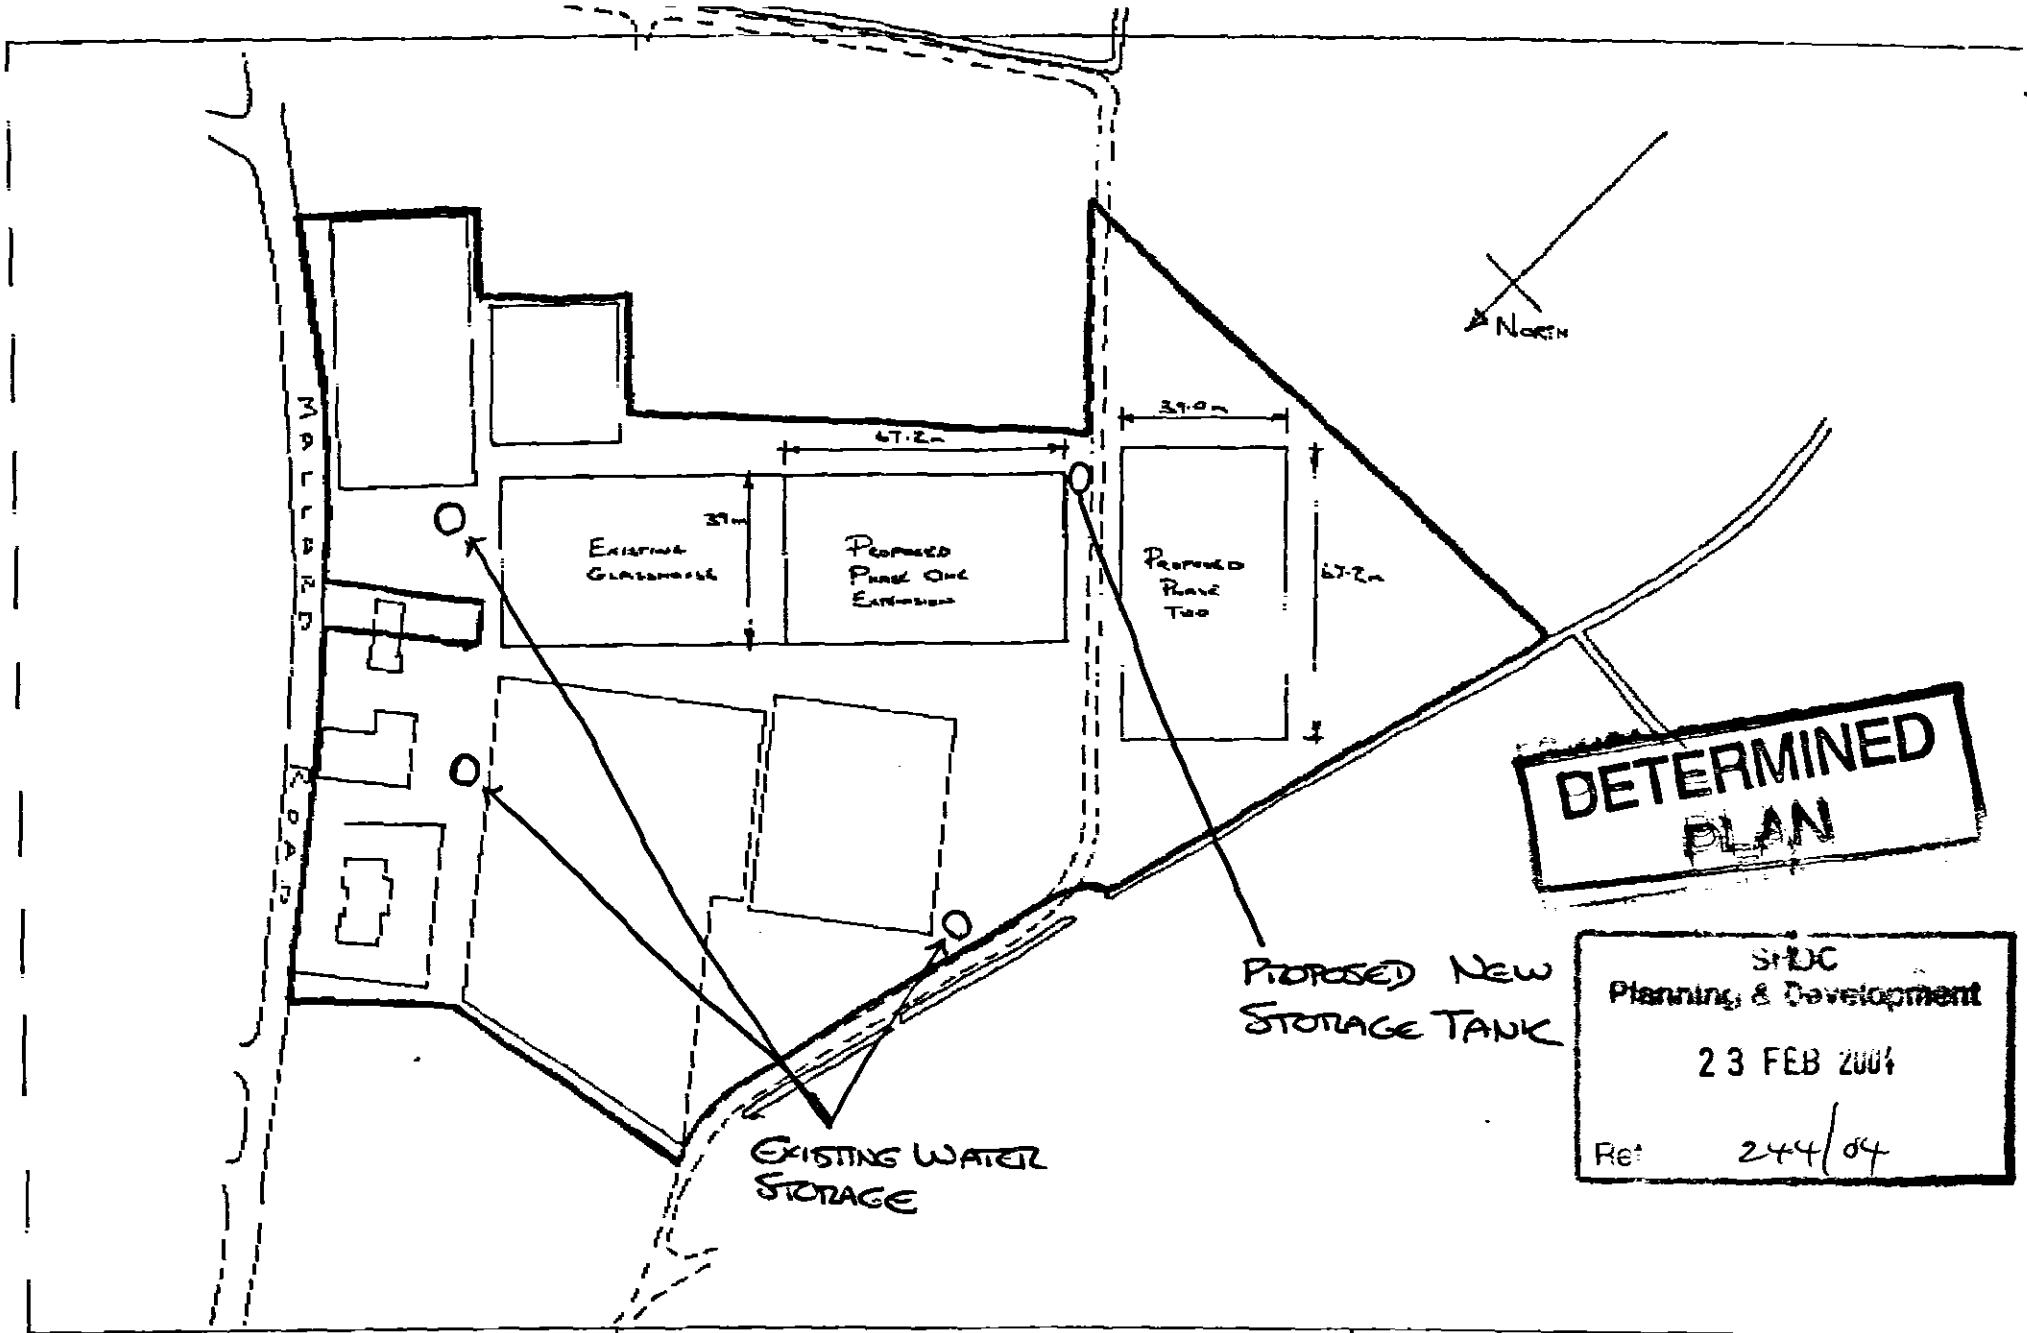


Drg. No. 2295/02/a	CLIENT West Nurseries, Low Fulney, Spalding	DATE Oct.03	BRIDGE GREENHOUSES LTD
	PROJECT Proposed Triple Span Venlo Glasshouse Extension - Site Plan	DRAWN N.W.	Park Lane, Donington Spalding, Lincs. PE11 4UE Tel: 01775 82? 191 Fax: 820306
		SCALE 1:1250	BRIDGE
No. REVISION DATE			