


Site Location Plan

Scale 1:1250

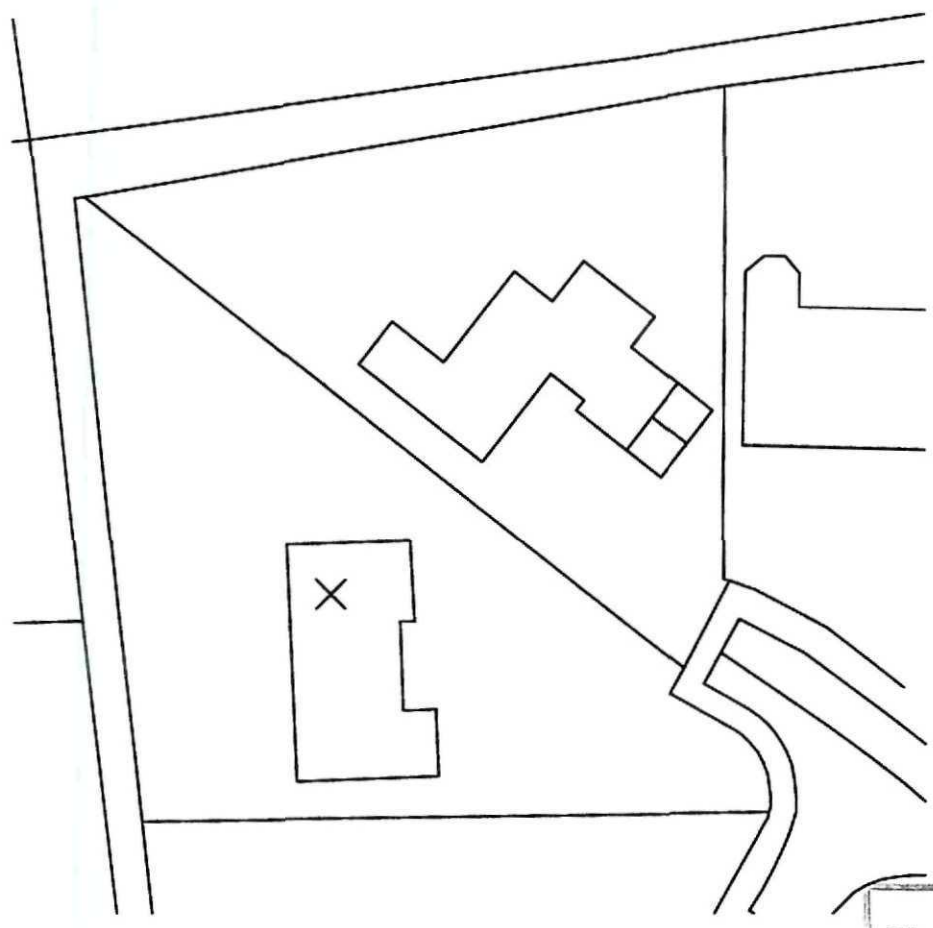

Site Block Plan

Scale 1:500

SHDC
Planning & Development
2 6 MAR 2010
Ref: 0246-1C

remway Design Ltd
2nd Floor - 5B Sheepmarket
Spalding
PE11 1BH
Tel: 01775 768 921
e-mail: enquiries@remwaydesign.co.uk


Site :
Proposed Sun Lounge

Client :
Mr C Samsam
27 Birch Grove
Spalding
PE11 2HL


Date : *****
Scale : as noted

Drawing No:
1857 - 01

Contractor to check all Dimensions on site prior to ordering materials / commencing work.Do Not Scale from this Drawing - If in doubt then please ask

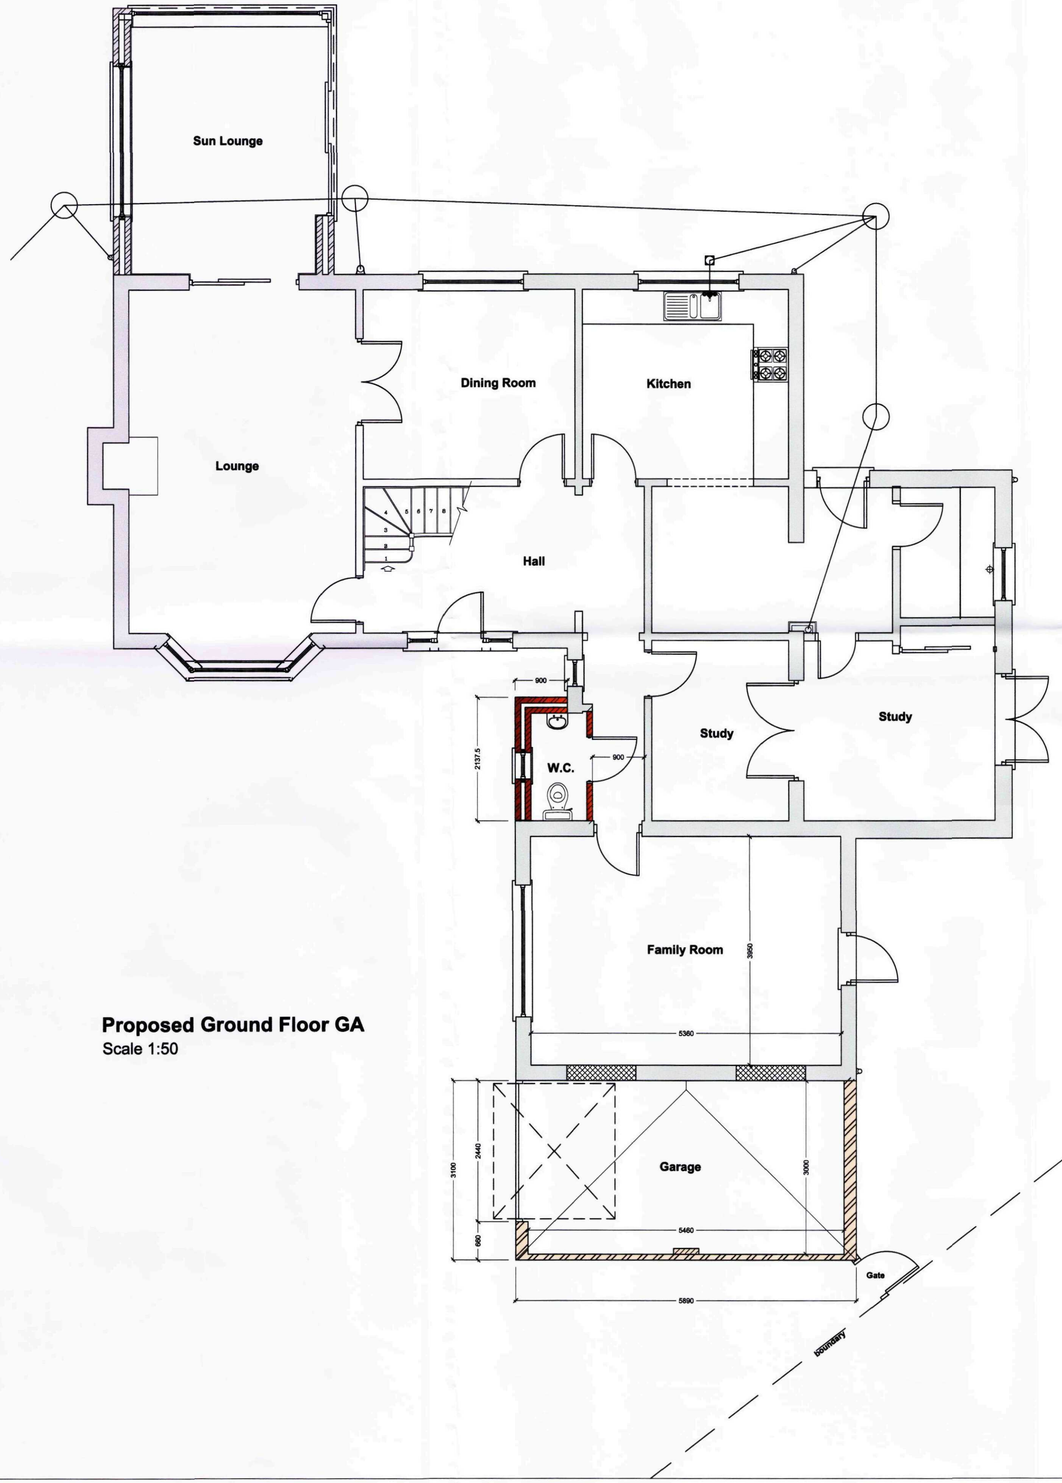

Proposed Ground Floor GA
Scale 1:50

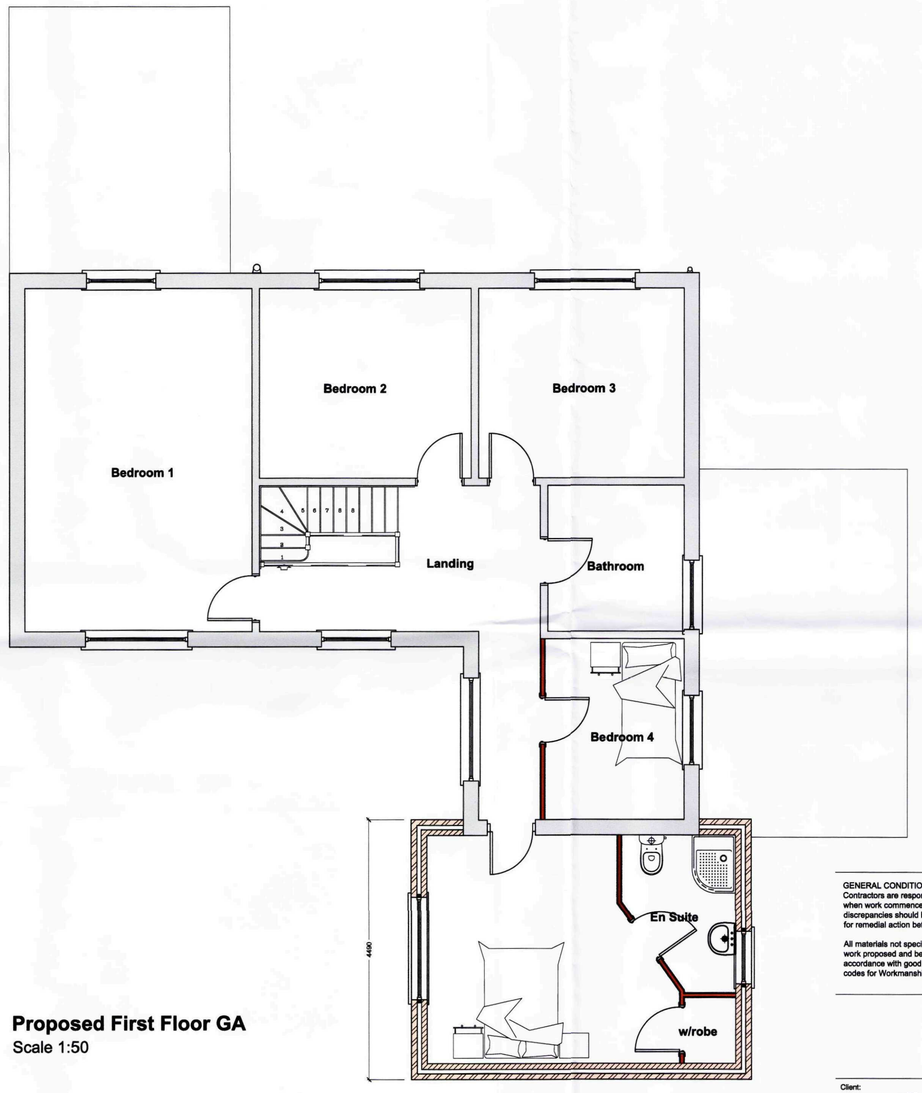

Proposed First Floor GA
Scale 1:50

GENERAL CONDITIONS
Contractors are responsible for checking all dimensions on site when work commences and before ordering any materials.Any discrepancies should be brought to the attention of the Client for remedial action before commencing further.

All materials not specified to be of a standard suitable for the work proposed and be fit for purpose.All work to be in accordance with good building practise and all necessary BS codes for Workmanship on Building Sites.

Revisions

Client:
Mr C Sansam

Site:
27 Birch Grove
Spalding
PE11 2HL

Drg Title:
Proposed General Arrangements

SHDC
Planning & Development
26 MAR 2010
Ref: 0246-10

remway Design Ltd
2nd Floor - 5B Sheepmarket
Spalding
PE11 1BH
Tel : 01775 768 921
e-mail: enquiries@remwaydesign.co.uk

Drg Size	Drawing Number	Revision:
A1	1857-03	


Contractor to check all Dimensions on site prior to ordering materials / commencing work.Do Not Scale from this Drawing - If in doubt then please ask



Proposed Front Elevation
Scale 1:100



Proposed Side Elevation
Scale 1:100

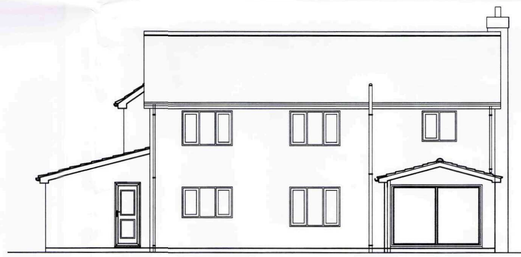

Proposed Rear Elevation
Scale 1:100



Proposed Side Elevation
Scale 1:100

GENERAL CONDITIONS
Contractors are responsible for checking all dimensions on site when work commences and before ordering any materials.Any discrepancies should be brought to the attention of the Client for remedial action before commencing further.

All materials not specified to be of a standard suitable for the work proposed and be fit for purpose.All work to be in accordance with good building practise and all necessary BS codes for Workmanship on Building Sites.

Revisions

"B" - 24.03.10 - Amended to suit SHDC
"A" - 11.03.10 - Garage ridge height lowered to suit SHDC

Client:
Mr C Sansam

Site:
27 Birch Grove
Spalding
PE11 2HL

Drg Title:
Proposed Elevations

SHDC
Planning & Development
26 MAR 2010
Ref: 0246-10

remway Design Ltd
2nd Floor - 5B Sheepmarket
Spalding
PE11 1BH
Tel : 01775 768 921
e-mail: enquiries@remwaydesign.co.uk

Drg Size	Drawing Number	Revision:
A1	1857-04	B