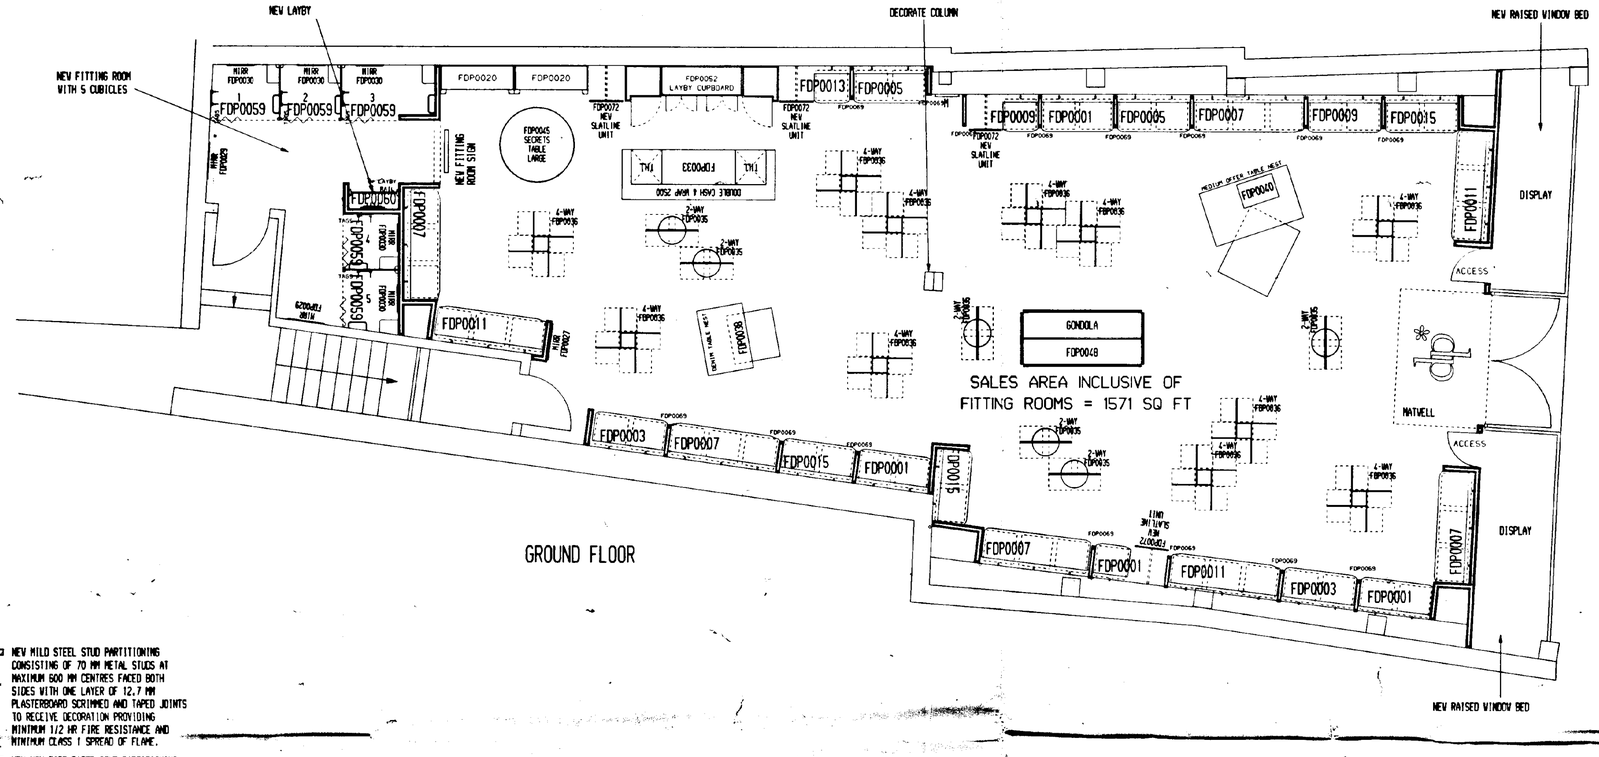


NEW MILD STEEL STUD PARTITIONING CONSISTING OF 70 MM METAL STUDS AT MAXIMUM 600 MM CENTRES FACED BOTH SIDES WITH ONE LAYER OF 12.7 MM PLASTERBOARD SCRIMMED AND TAPED JOINTS TO RECEIVE DECORATION PROVIDING MINIMUM 1/2 HR FIRE RESISTANCE AND MINIMUM CLASS 1 SPREAD OF FLAME.


NEW NON FIRE RATED STUD PARTITIONING

REMOVE PARTITIONS INDICATED BY DOTTED LINE.

NFD NEW 1/2 HR FIRE RESISTING DOORS SELF CLOSING TO LATCH ON 25 MM x 35 MM S.W. DOOR STOPS AND SMOKE SEALS.

FIRE EXTINGUISHERS

INSTALLED TO BS5036 PART 3 : 1983. WATER TYPE FIRE EXTINGUISHERS WILL BE PROVIDED AT THE RATE OF ONE FOR EVERY 200M sq OF FLOOR AREA. SPECIALIST EXTINGUISHERS WILL BE PROVIDED TO SUIT THE INDIVIDUAL RISKS WHEN IDENTIFIED.

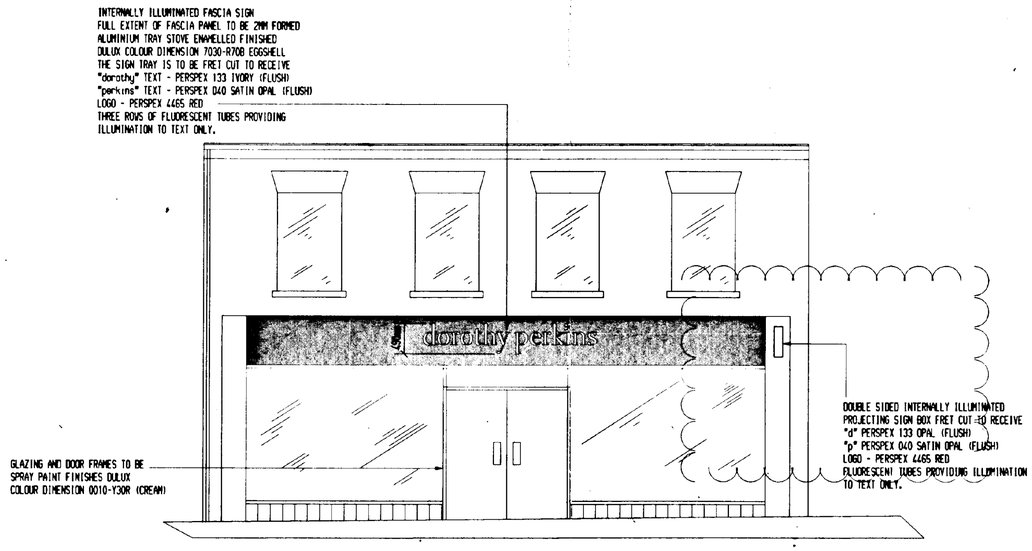

FRONT ELEVATION

DETERMINED PLAN

SOUTH LAKELAND D.C. PLANNING DEPT 03 MAR 1995 REF. 0246/95

DESCRIPTION	QTY	LIN/FT	TOTAL LIN/FT
FDP0001 1200MM - BAY TYPE A	4	12.00	48.00
FDP0003 1200MM - BAY TYPE B	2	12.00	24.00
FDP0005 1200MM - BAY TYPE C	2	6.00	12.00
FDP0007 1200MM - BAY TYPE D	5	12.00	60.00
FDP0009 1200MM - BAY TYPE E	2	10.00	20.00
FDP0011 1200MM - BAY TYPE F	3	14.00	42.00
FDP0013 1200MM - BAY TYPE G	1	10.00	10.00
FDP0015 1200MM - BAY TYPE H	3	10.00	30.00
FDP0020 WARDROBE 1200MM (SECRETS)	2	10.00	20.00
FDP0027 MIRROR 600X2000 (RETAIL FLOOR)	1	0.00	0.00
FDP0029 MIRROR 750X1750 (F/R ENTER)	2	0.00	0.00
FDP0030 MIRROR 600X1750 (F/R CUBICLE)	5	0.00	0.00
FDP0033 DOUBLE CASH AND WRAP UNIT	1	0.00	0.00
FDP0035 2 WAY GONDOLA PACK	6	2.75	16.50
FDP0036 4 WAY GONDOLA PACK	11	5.25	57.75
FDP0038 DENIM TABLE NEST	1	8.00	8.00
FDP0040 5' TIMBER TABLE + 2 TABLES	1	9.35	9.35
FDP0045 GLASS TABLE (LARGE)	1	10.00	10.00
FDP0048 MID FLOOR GONDOLA (MINI MOD)	1	16.00	16.00
FDP0052 CASH AND WRAP LAYBY CUPBOARD	1	0.00	0.00
FDP0059 FITTING ROOM PACK	5	0.00	0.00
FDP0060 FITTING ROOM ENTRANCE PACK	1	0.00	0.00
FDP0069 MOVABLE FIN 60MM (MM)	15	0.00	0.00
FDP0072 ACCESSORY SLAT PACK	4	6.00	24.00
TOTAL LINEAR FOOTAGE			407.600
NET TRADING AREA SQ.FT.			1571
TOTAL LINEAR FOOT RATIO %			25.94

GENERAL NOTES

NOTE: This drawing to be read in conjunction with standard details and specifications.

All dimensions to be verified on site.

All works to comply with current building regulations.

Checked By
CAD | DESIGN

ISSUE	REVISION	INIT	DATE
B	SIGN OFF ISSUE/RETAIL CODES ADDED	SP	28FEB95
A	REVISIONS AS BUBBLED	SP	22FEB95

This drawing is the property of BURTON GROUP PLC. Copyright is reserved. The drawing is issued on the condition that it is not copied, reproduced, retained or disclosed to any unauthorised person either wholly or in part.

BURTON GROUP
DESIGN & DEVELOPMENT

No. 1 DEAN STREET LONDON W1V 5RH
TELEPHONE 071 439 2629 FAX 071 434 4880

dorothy perkins

Project
32-33
HALL PLACE
SPALDING

Title
GROUND FLOOR LAYOUT AND ELEVATIONS


Drawn By SP

Scale	Date
1:50	9/2/95

CAD Ref No. DPSPALDING653/A1/L1

Revision B

Drawing No. 01

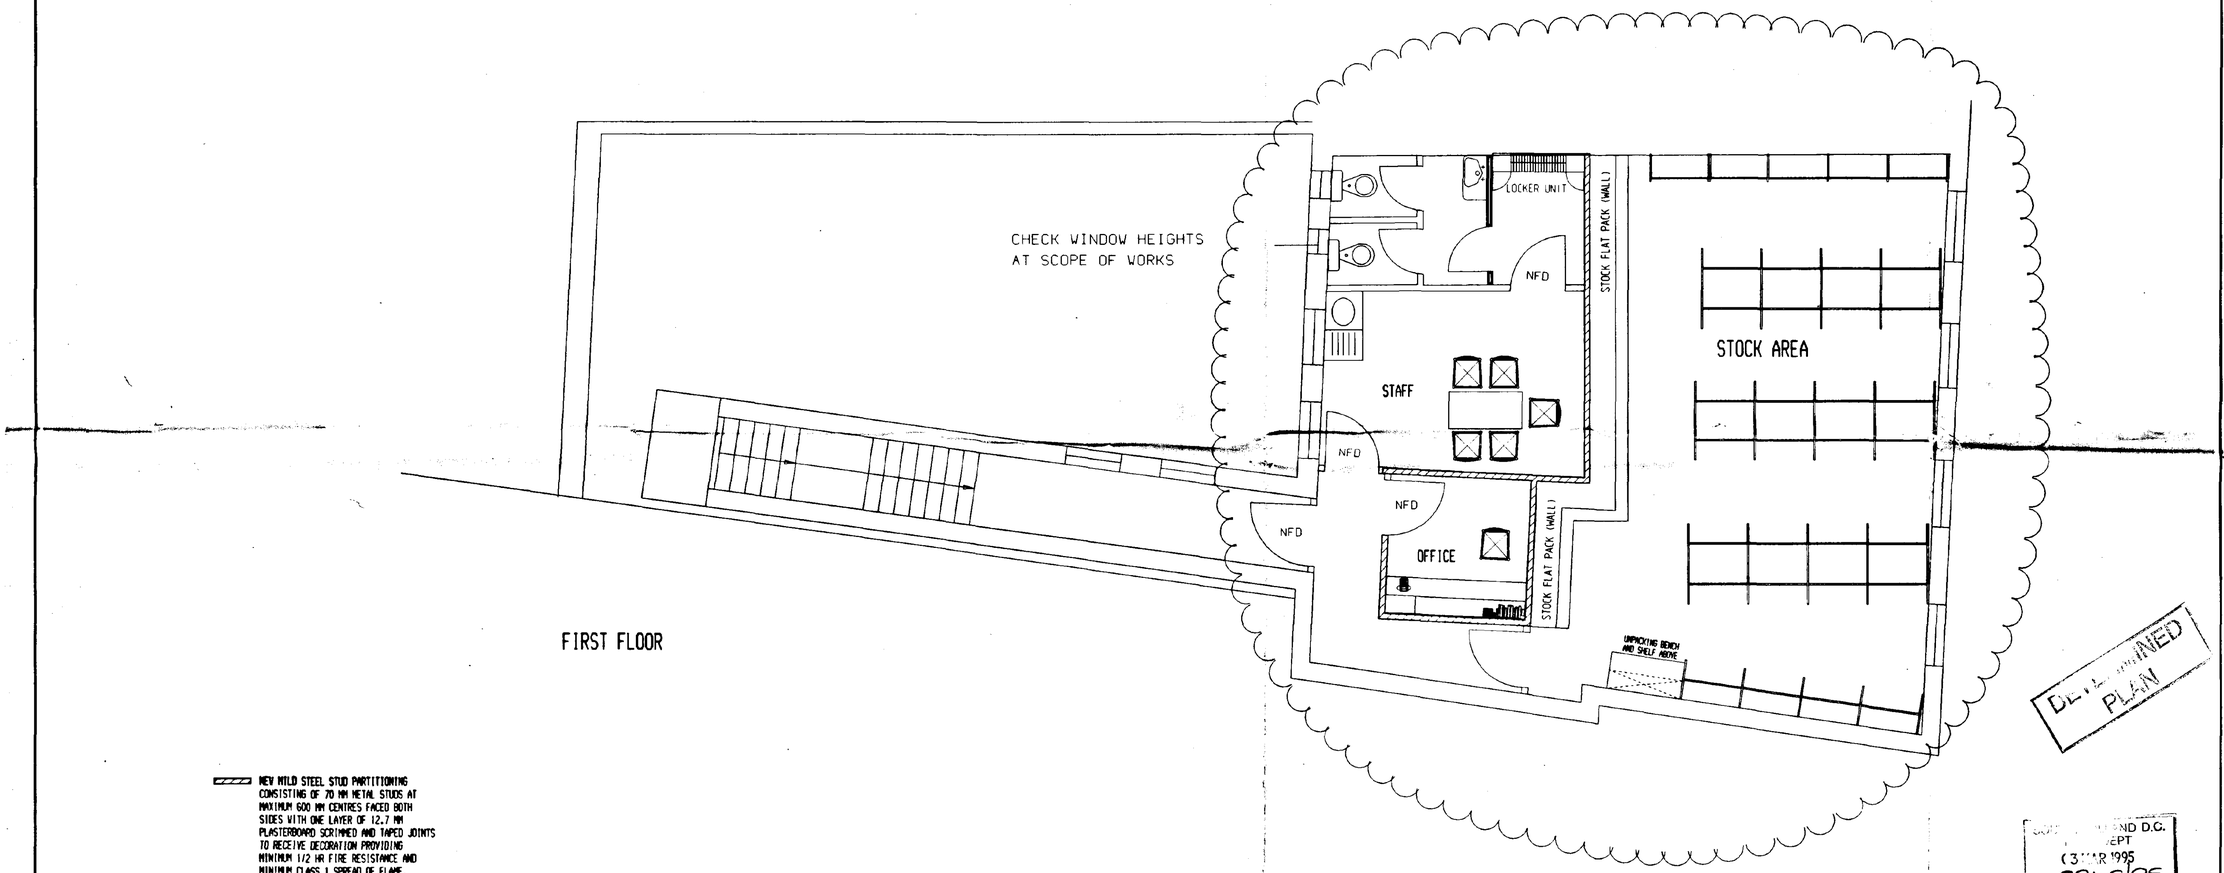

FIRST FLOOR

NEW MILD STEEL STUD PARTITIONING CONSISTING OF 70 MM METAL STUDS AT MAXIMUM 600 MM CENTRES FACED BOTH SIDES WITH ONE LAYER OF 12.7 MM PLASTERBOARD SCRIMMED AND TAPED JOINTS TO RECEIVE DECORATION PROVIDING MINIMUM 1/2 HR FIRE RESISTANCE AND MINIMUM CLASS 1 SPREAD OF FLAME.

NEW NON FIRE RATED STUD PARTITIONING

REMOVE PARTITIONS INDICATED BY DOTTED LINE.

NFD NEW 1/2 HR FIRE RESISTING DOORS SELF CLOSING TO LATCH ON 25 MM x 35 MM S.V. DOOR STOPS AND SMOKE SEALS.

FIRE EXTINGUISHERS

INSTALLED TO BS5306 PART 3 : 1983. WATER TYPE FIRE EXTINGUISHERS WILL BE PROVIDED AT THE RATE OF ONE FOR EVERY 200M sq OF FLOOR AREA. SPECIALIST EXTINGUISHERS WILL BE PROVIDED TO SUIT THE INDIVIDUAL RISKS WHEN IDENTIFIED.

GENERAL NOTES

NOTE: This drawing to be read in conjunction with standard details and specifications.

All dimensions to be verified on site.

All works to comply with current building regulations.

Checked By
CAD
DESIGN

ISSUE	REVISION	INIT.	DATE
A	REVISIONS AS BUBBLED. SIGNED OFF ISSUE.	SA	28FEB95

This drawing is the property of BURTON GROUP PLC. Copyright is reserved. The drawing is issued on the condition that it is not copied, reproduced, retained or disclosed to any unauthorised person, either wholly or in part.

DETERMINED PLAN

BURTON GROUP
DESIGN & DEVELOPMENT

No. 1 DEAN STREET LONDON W1V 5RN
TELEPHONE 071 439 2839 FAX 071 434 4889

dorothy perkins

Project
32-33
HALL PLACE
SPALDING

Title
FIRST FLOOR LAYOUT

Drawn By SGP

Scale	Date
1:50	9/2/95

CAD Ref No.
DPSPALDING653A/A1/L1

Revision
A

Drawing No.
02