


# ELEVATIONS 1-100 SCALE

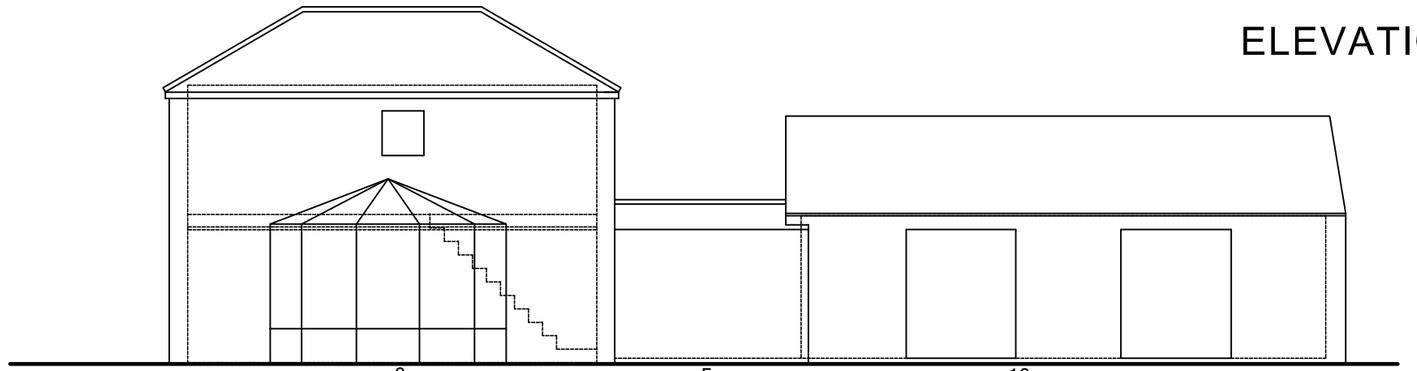



SOUTH ELEVATION

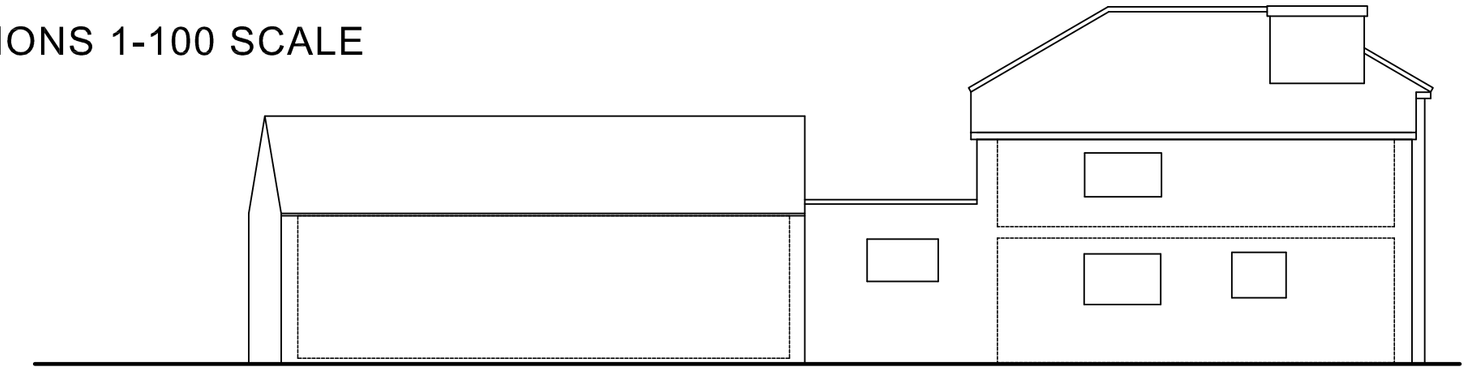

EAST ELEVATION

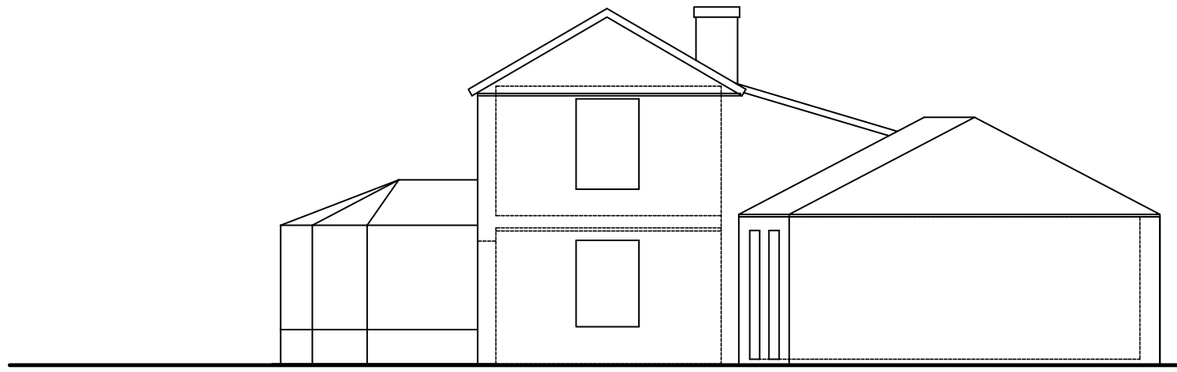


NORTH ELEVATION

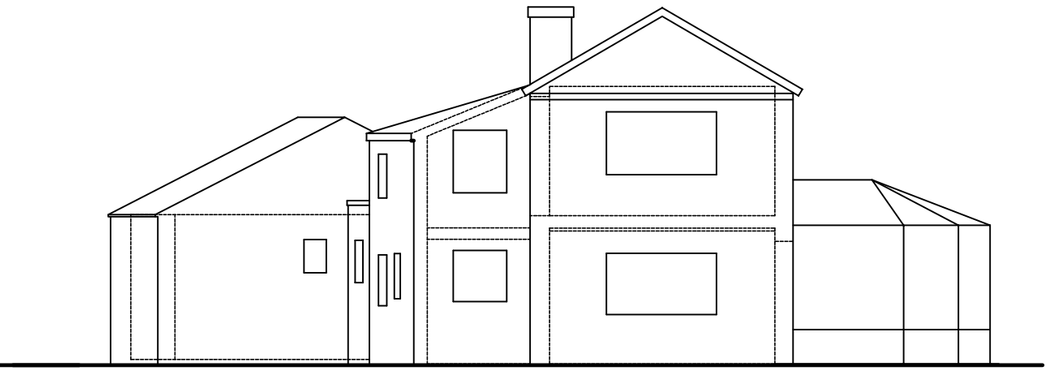

WEST ELEVATION





GROUND FLOOR PLAN

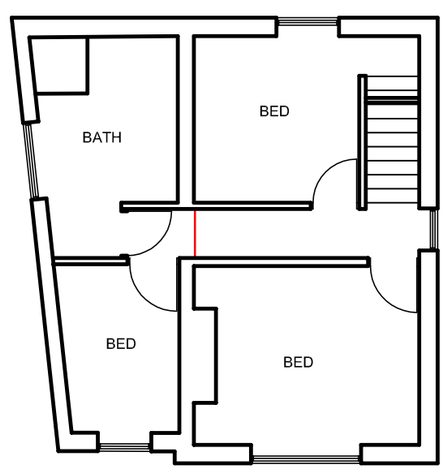


FIRST FLOOR PLAN

# PLANS 1-100 SCALE

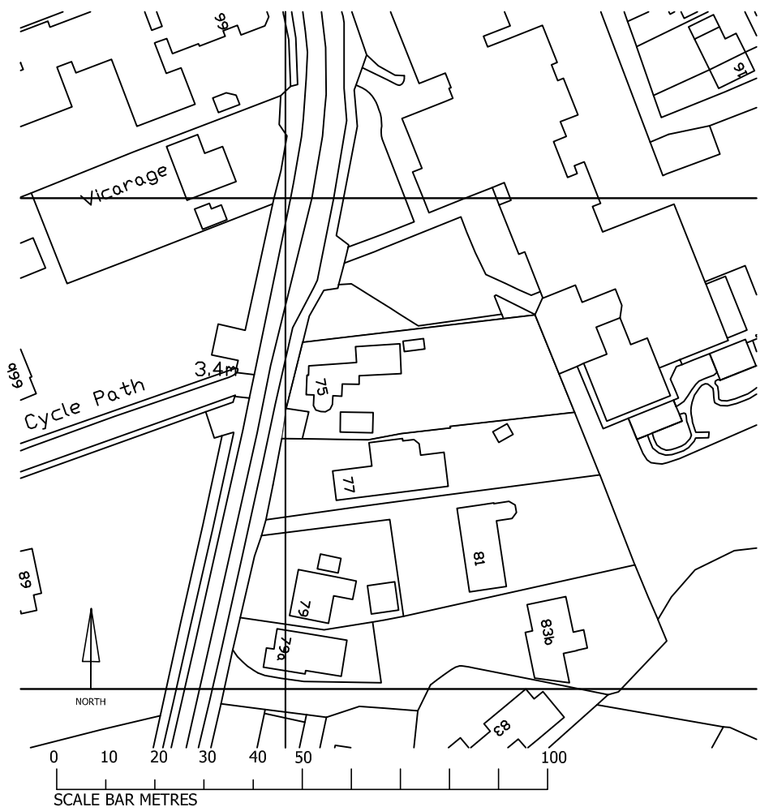


Rev | Date | Detail

i-id DESIGN

INTERIOR DESIGN | ARCHITECTURE | PROJECT MANAGEMENT

28-29 Maxwell Road, Peterborough PE2 7JE
Tel: 01733 396181 info@i4id.co.uk
www.i4id.co.uk

Client: OLLIE AND ELLA ROWLEY

Job Title:
PROPOSED EXTENSION
75 HAWTHORN BANK
SPALDING PE11 1JQ

Scale: AS NOTED AT A2 Date: 08/03/17

Drawing Title
EXISTING ELEVATIONS AND PLANS

Drawing No.
267-01SD01 Revision -

ALL DRAWINGS ARE THE COPYRIGHT OF I-4JD DESIGN

EXISTING ELEVATIONS AND FLOOR PLANS