



SOUTH ELEVATION

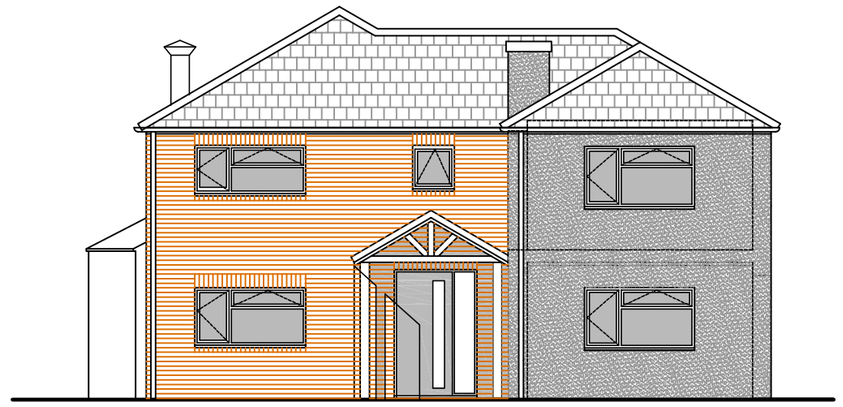


WEST ELEVATION

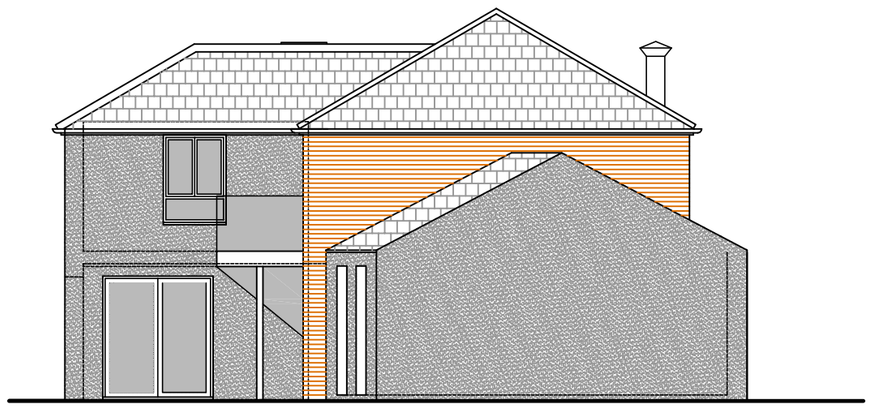

NORTH ELEVATION


ELEVATIONS 1-100

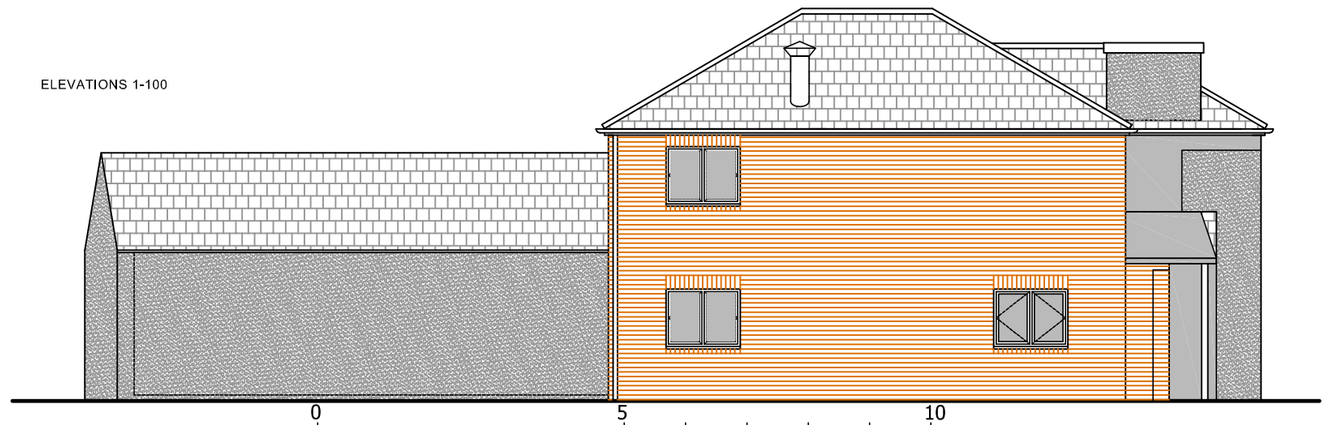


EAST ELEVATION





SCALE BAR METRES 1-1250

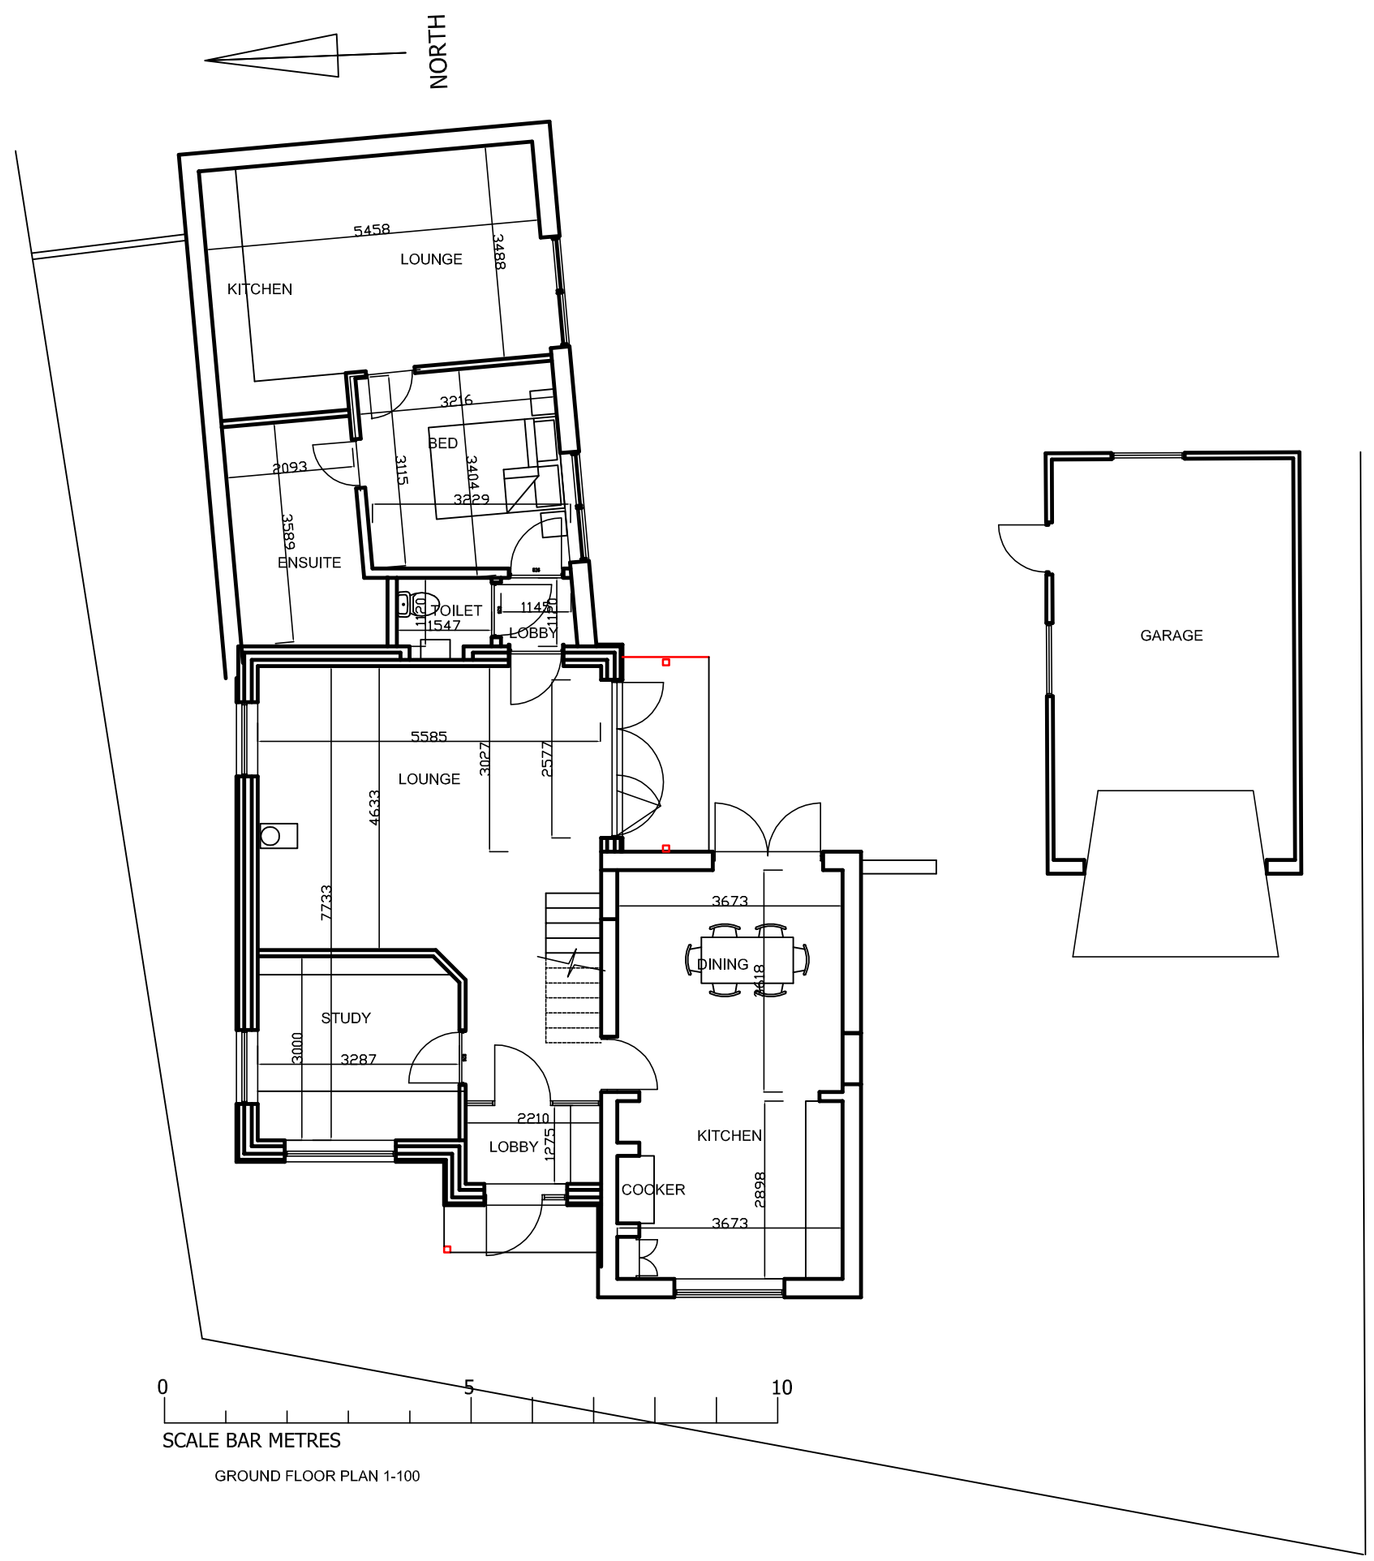


SCALE BAR METRES

GROUND FLOOR PLAN 1-100

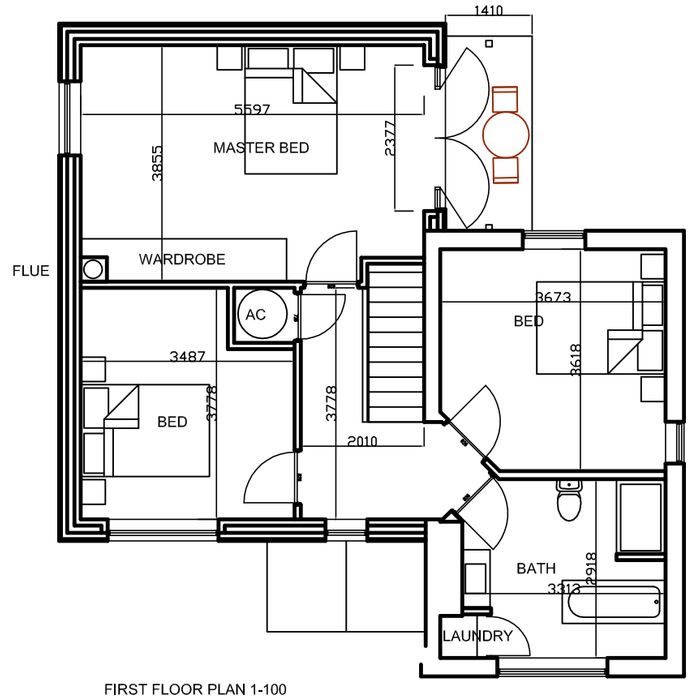


FIRST FLOOR PLAN 1-100

| Rev | Date | Detail |
|---|---|---|
| - | - | - |

i-LID DESIGN

INTERIOR DESIGN | ARCHITECTURE | PROJECT MANAGEMENT

28-29 Maxwell Road, Peterborough PE2 7JE
Tel: 01733 396181 Info@i-lid.co.uk
www.i-lid.co.uk

Client: OLLIE AND ELLA ROWLEY

Job Title:
PROPOSED EXTENSION
75 HAWTHORN BANK
SPALDING PE11 1JQ

Scale: 1-100/1250 @ A2 Date: 06/03/17

Drawing Title
PROPOSED ELEVATIONS AND PLANS

Drawing No.
267-01SK01 Revision -

ALL DRAWINGS ARE THE COPYRIGHT OF I-LID DESIGN

PROPOSED FLOOR PLANS