



PROPOSED SITE PLAN

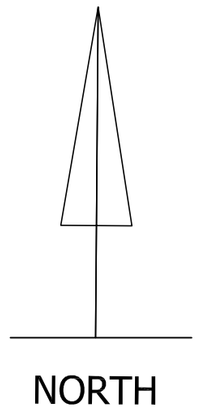

0 10 20 30 40

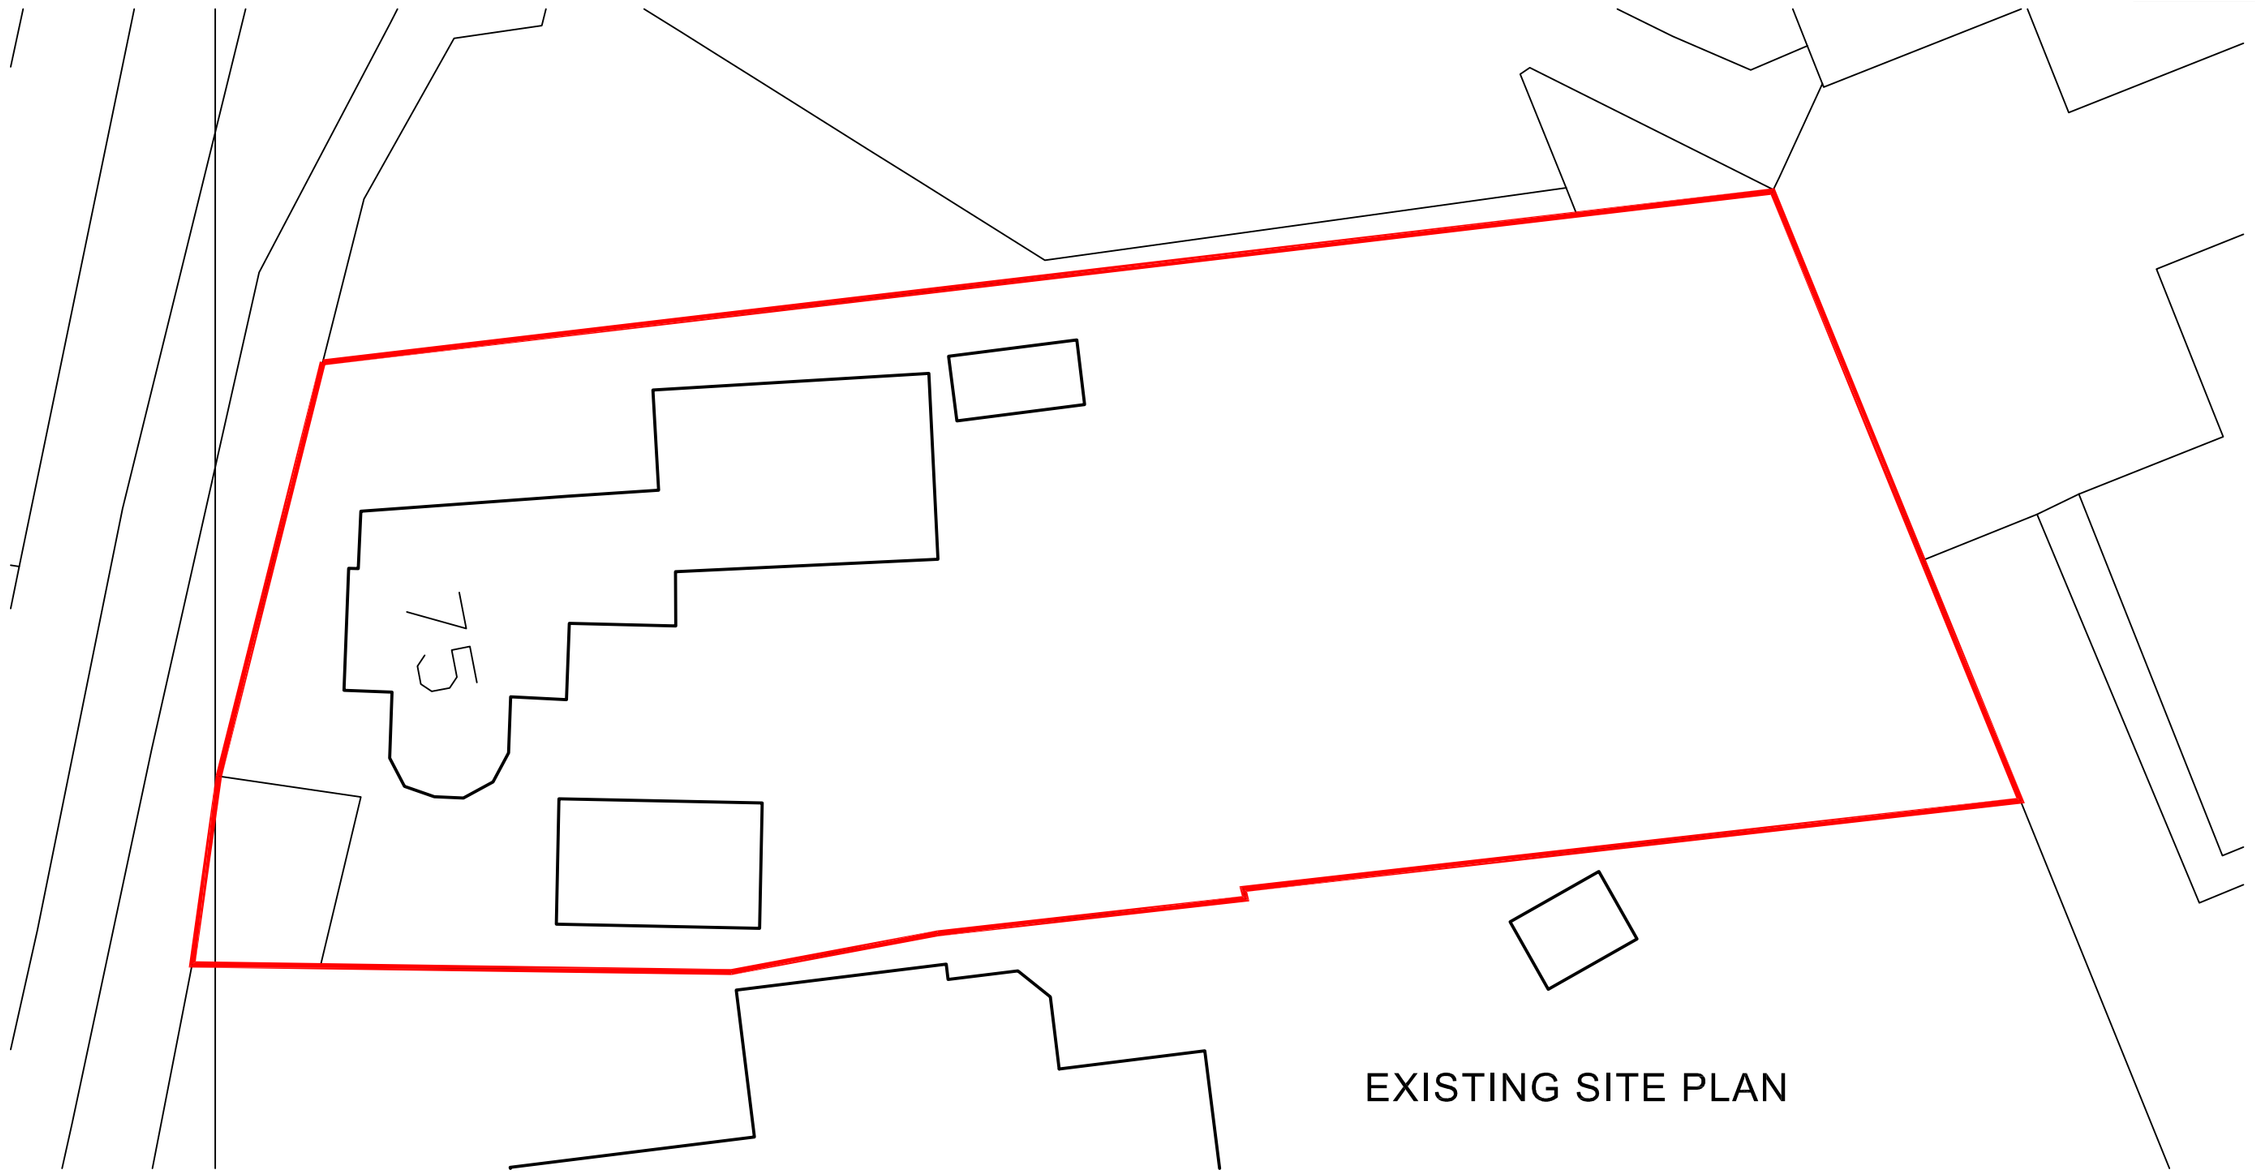

EXISTING SITE PLAN

Rev	Date	Detail
-	-	-

i-id DESIGN
INTERIOR DESIGN | ARCHITECTURE | PROJECT MANAGEMENT
28-29 Maxwell Road, Peterborough PE2 7JE
Tel: 01733 396181 info@i-id.co.uk
www.i-id.co.uk

Client: OLLIE AND ELLA ROWLEY

Job Title:
PROPOSED EXTENSION
75 HAWTHORN BANK
SPALDING PE11 1JQ

Scale: 1-200 @ A2 Date: 06/03/17

Drawing Title
SITE PLANS

Drawing No.
267-01SK02 Revision -

ALL DRAWINGS ARE THE COPYRIGHT OF I-ID DESIGN

SITE PLANS