
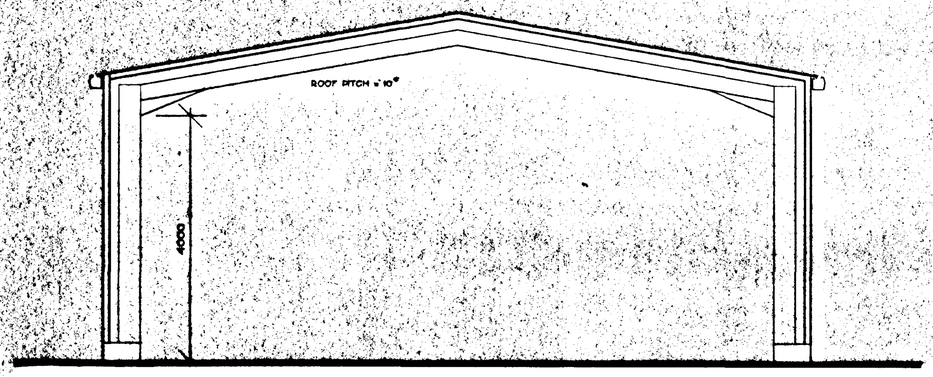




Section

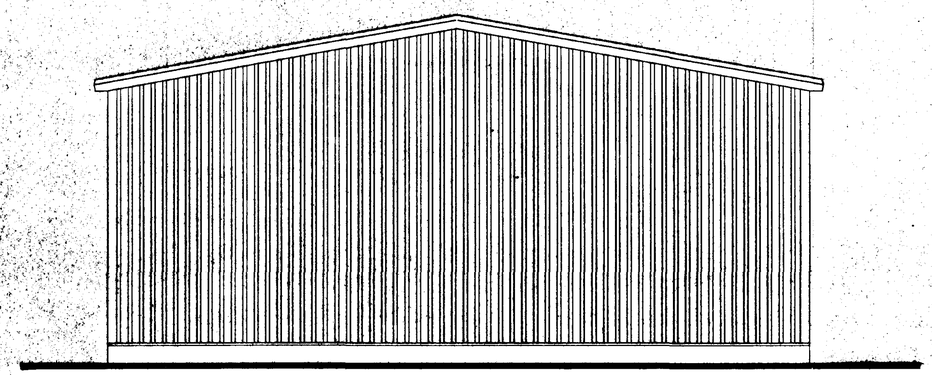


North Elevation

## Notes

1. ROOF PITCH OF NEW BUILDING = 10°
2. WALL CLADDING TO BE DOUBLE SKIN INSULATED CLADDING WITH PLASTISOL COATED OUTER SHEET, COLOUR - VAN DYKE BROWN (BS 08 B 29) AND WHITE COATED LINER PANEL
3. ROOF CLADDING TO BE DOUBLE SKIN INSULATED CLADDING WITH PLASTISOL COATED OUTER SHEET, COLOUR - MUSHROOM (BS 10 B 19) AND WHITE LINER PANEL
4. RAINWATER GOODS AND FLASHINGS TO BE PLASTISOL COATED STEEL COLOUR - VAN DYKE BROWN (BS 08 B 29)

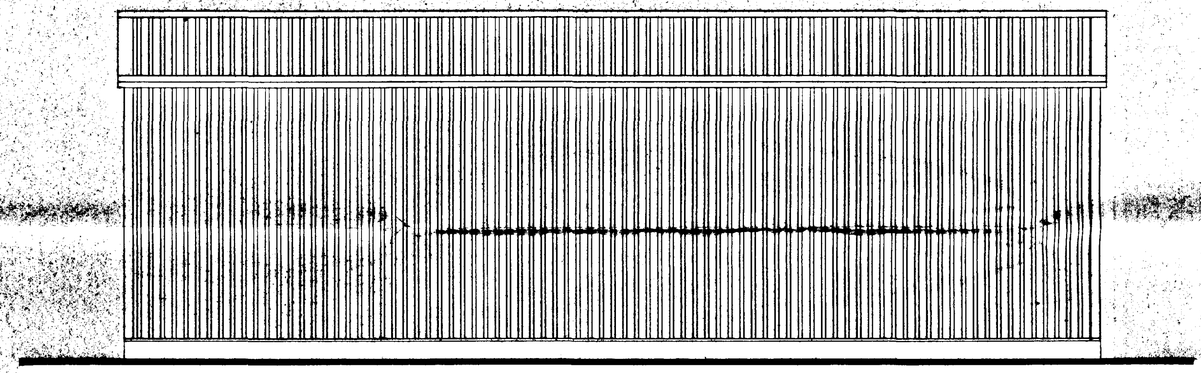

West Elevation

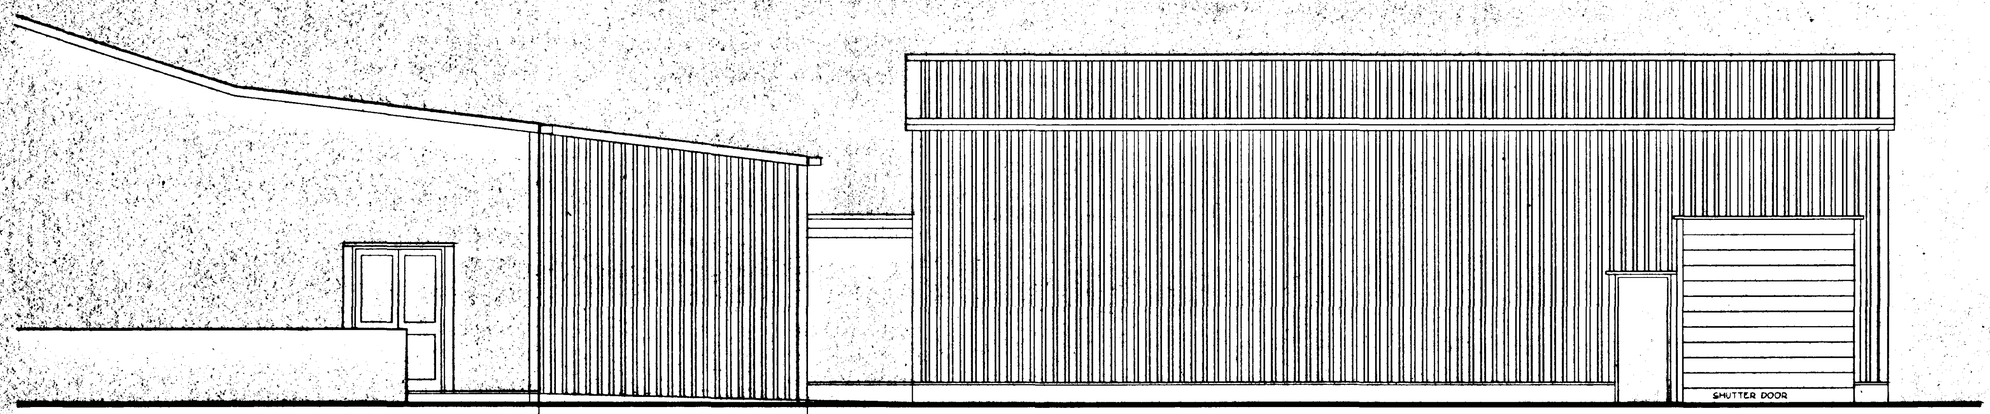


East Elevation

NEW EXTENSION
TO MATCH EXISTING

LINK

Do not scale from this drawing
The Contractor is to check all dimensions on site and report descrepancies to the Architect
This drawing is copyright

DETERMINED
PLANNING
SOUTH HOLLAND DC
HOUSING & PLANNING
10 MAR 1997
Ref: 0253/97

rev:

drawn: CAS

check:

JEFFERSON SHEARD
ARCHITECTS
1 Blodgate Mews, Blodgate Stamford Peterborough PE9 2FX
Telephone (01780) 757576 Fax (01780) 754980

PROJECT
Geest Prepared Foods
West Marsh Road
Spalding

DRAWING
Coleslaw Extension
Elevations of New
Packaging Store

scale: 1:50

date: 03/97

ref: 97-08 NUMBER: 02 rev:

Do not scale from this drawing
The Contractor is to check all dimensions on site and report descrepancies to the Architect
This drawing is copyright

EXISTING TRUCK WASH

Manhole.

underground water pipe

underground water pipe

EXISTING TRAY WASHING
Steel frame with metal sheet cladding.

EXISTING STORE
Tank for truck wash repositioned

Gulley with open grate.

Gulley with open grate.

Existing Gulley with open grate.

AIR LOCK

Existing Gulley with open grate.

Gulley with open grate.

Open sided building.

Personal tracing

Access.

columns supporting overhead gantry.

Access.

Overhead gas pipe gantry.

RELOCATED TENT
Tent frame consisting of 75mm ø⌀ columns and supports at 3015mm c/c's.

NEW PACKAGING STORE

Access.

RELOCATED TENT WITH TWO BAY EXTENSION
Tent frame consisting of 75mm ø⌀ columns and supports at 3000mm c/c's.

Gulley with open grate.

Gulley with open grate.

Existing Gulley with open grate.

Gulley with open grate.

columns supporting overhead gantry.

Gulley with open grate.

Relocated Condenser

Relocated Condenser

Gulley with open grate.

Process effluent drain

line of existing drain

Bollards.

inspection chamber.

Gulley with open grate.

relocate barrier

Roller shutter

EXISTING H.V. TRANSFORMER ROOM

MAYONNAISE COMPRESSORS RELOCATED

EXTENSION FOR RETURNED PACKAGING

NEW WALL TO COMPRISE PLASTISOL COATED STEEL CLADDING TO MATCH EXISTING ON TIMBER BATTENS ON BLOCKWORK

SUB STATION

chain link fence.

Air Lock

Switch gear

Louvre

Louvre

EXISTING COMPRESSOR ROOM

Control gear.

REMOVE EXISTING EXTERNAL WALL AND DOORS

NEW DOOR

Air Lock

C.I.P. PLANT

SWITCH PLANT

PALLET STACKING AREA

EXISTING BOXING ROOM

Roller shutter

Ladder Access to roof

To pump station process effluent main drain

Condenser

Escape doors

SOUTH HOLLAND DC
HOUSING & PLANNING
0 MAR 1997
Ref: 02337

DETERMINED PLAN

rev: JOINTS ADDED

| drawn | check |
|---|---|
| CAS | |

**JEFFERSON SHEARD**
ARCHITECTS
1 Scotgate Mews, Scotgate Stamford Peterborough PE9 2PX
Telephone (01780) 757576 Fax (01780) 754980

**PROJECT**
Geest Prepared Foods Plc.
West Marsh Road
Spalding

**DRAWING**
Coleslaw Extension
Proposed Layout

| scale | date |
|---|---|
| 1:100 | 03/97 |

| ref | NUMBER | rev |
|---|---|---|
| 97-08 | 01 | |

1

Do not scale from this drawing
The Contractor is to check all dimensions on site and report descrepancies to the Architect
This drawing is copyright

TRUCK WASH

Manhole.

TRAY WASHING
Steel frame with metal sheet cladding.

Open sided building.

Diagonal bracing

STORE

underground water pipe

160mm thick conc. base to store.

Fluid store for truck wash.

Gulley with open grate.

columns supporting overhead gantry.

Overhead gas pipe gantry.

TENT (BOX ERECTION)
Tent frame consisting of 75mm dia columns and supports at 3000mm c/c's.

Access.

TENT (BOX ERECTION)
Tent frame consisting of 75mm dia columns and supports at 3015mm c/c's.

Bollard.

Process effluent drain

line of existing drain

con. ramp to C.I.P plant.

SUB STATION

chain link fence.

Roller shutter

TBM

Bollards.

inspection chamber.

Condenser

Barrier

H.V. TRANSFORMER ROOM

Switch gear

Air Lock

Louvre

Control gear.

COMPRESSOR ROOM

MAYONNAISE COMPRESSORS

C.I.P. PLANT

SWITCH PLANT

Ladder Access to roof

Gulley on channel drain

PLATE STACKING AREA

BOXING ROOM

To pump station process effluent main drain

Condenser

Escape doors

2 1

DETERMINED PLAN

| REV. | DATE | DESCRIPTION |
|---|---|---|
| B | 4/3/97 | LEVELS ADDED. CONCRETE JOINTS ADDED |

SOUTH HOLLAND DC
HOUSING & PLANNING
10 MAR 1997
Ref: 0253/97

drawn: G.L.C.
check:

JEFFERSON SHEARD
ARCHITECTS
1 Scotgate Mews, Scotgate Stamford Peterborough PE9 2FX
Telephone (01780) 757576 Fax (01780) 754980

PROJECT
Geest Prepared Foods Plc.
West Marsh Road
Spalding

DRAWING
Colseslaw Extension
Layout As Existing

scale: 1:100
date: 02/97

ref: 97-08 NUMBER: AS 01 rev: B