
© Design Copyright reserved. Written consent must be obtained before copying or reproducing this drawing.
Do not scale from this drawing, use dimensioned figures only. Contractors are responsible for taking and checking site dimensions. Any discrepancy must be reported to Tulip Design immediately.
Tulip Design is NOT responsible for any Building or Demolition work or Inspections on site.



Front Elevation - As Proposed


New entrance porch

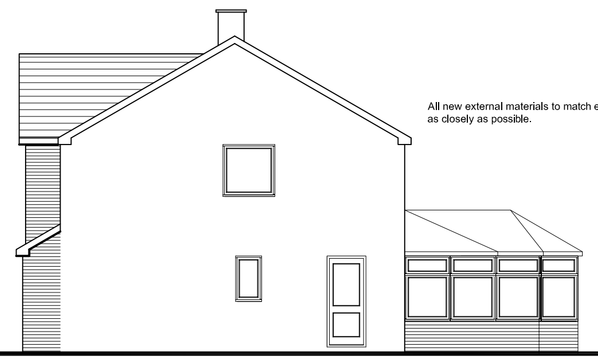


Side Elevation




Rear Elevation

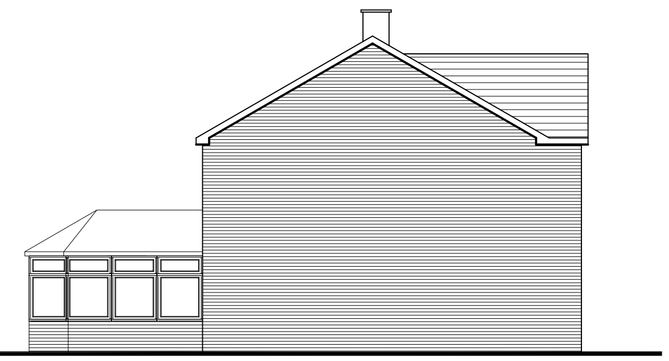

Side Elevation

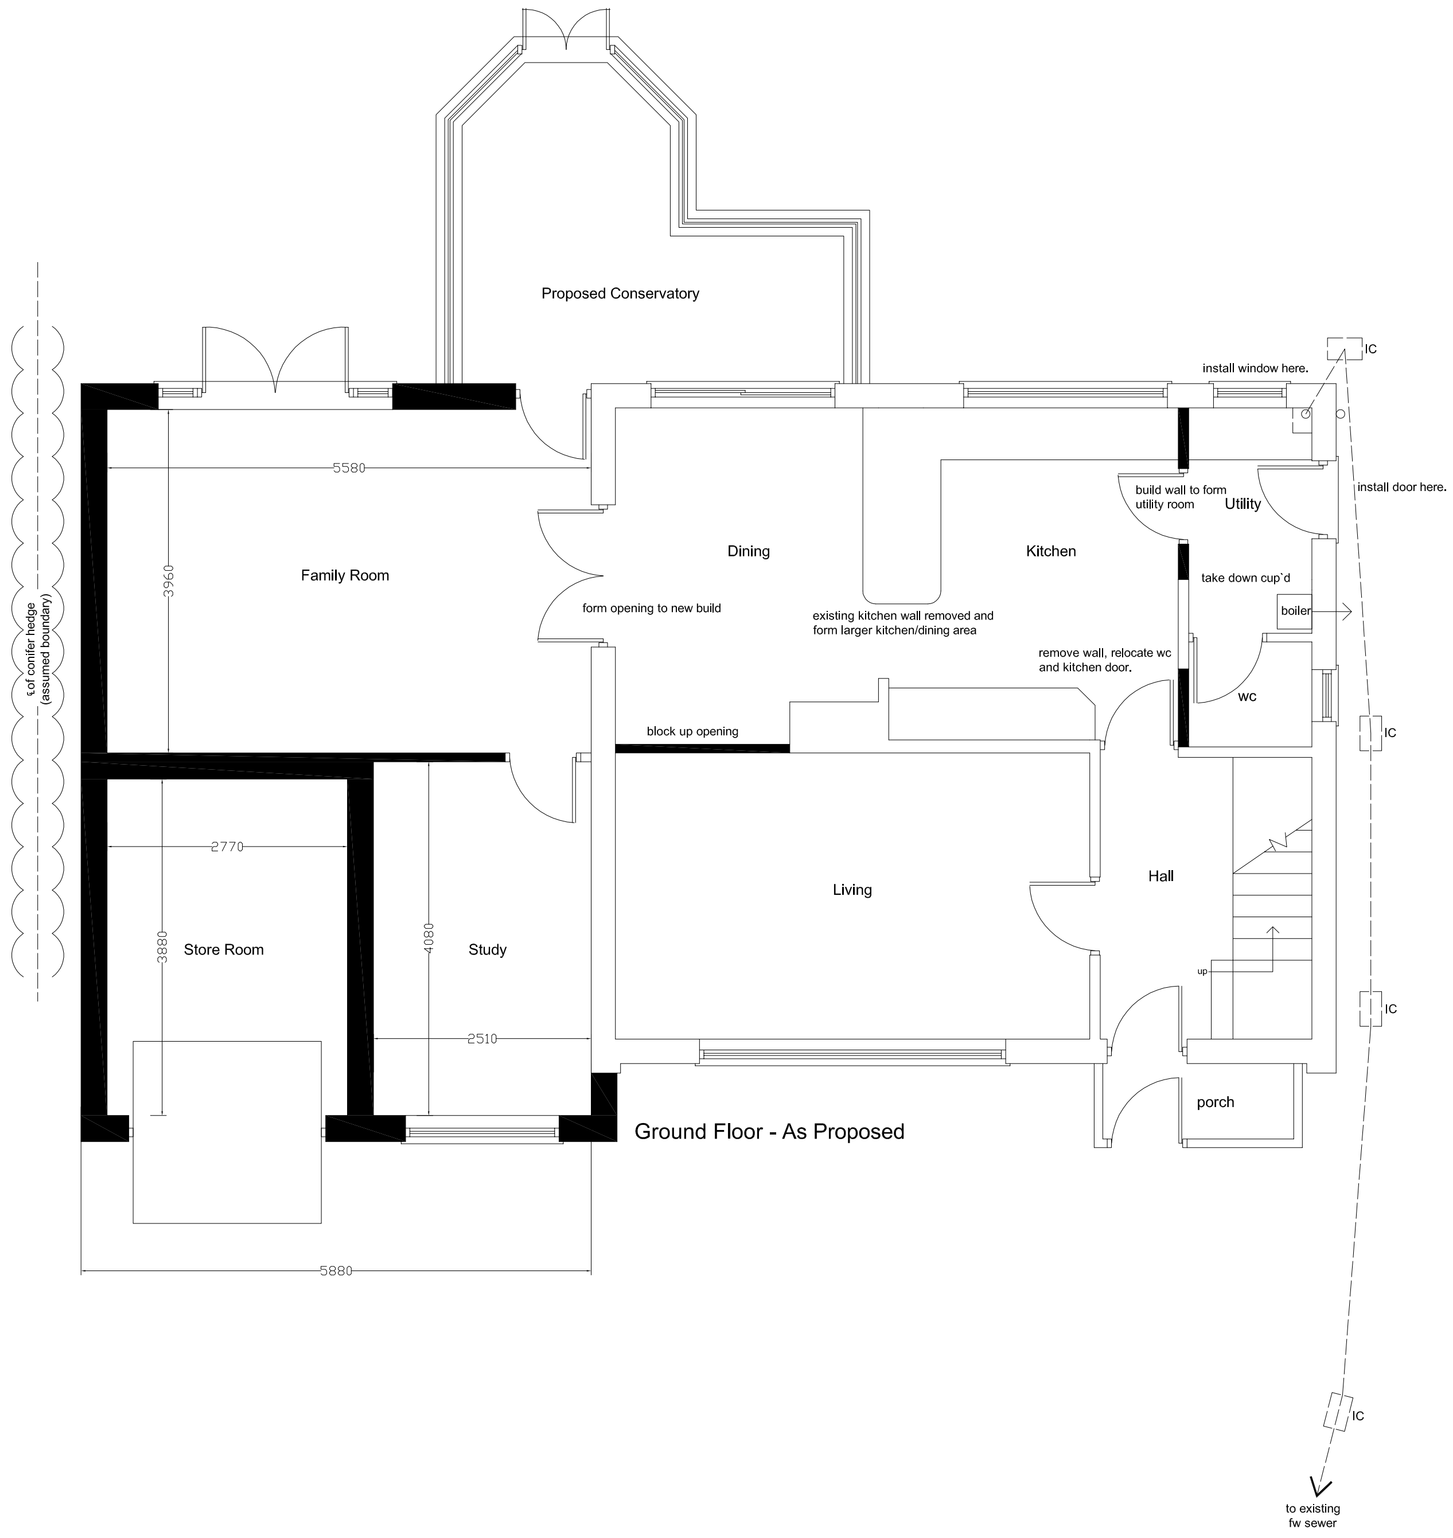

Ground Floor - As Proposed

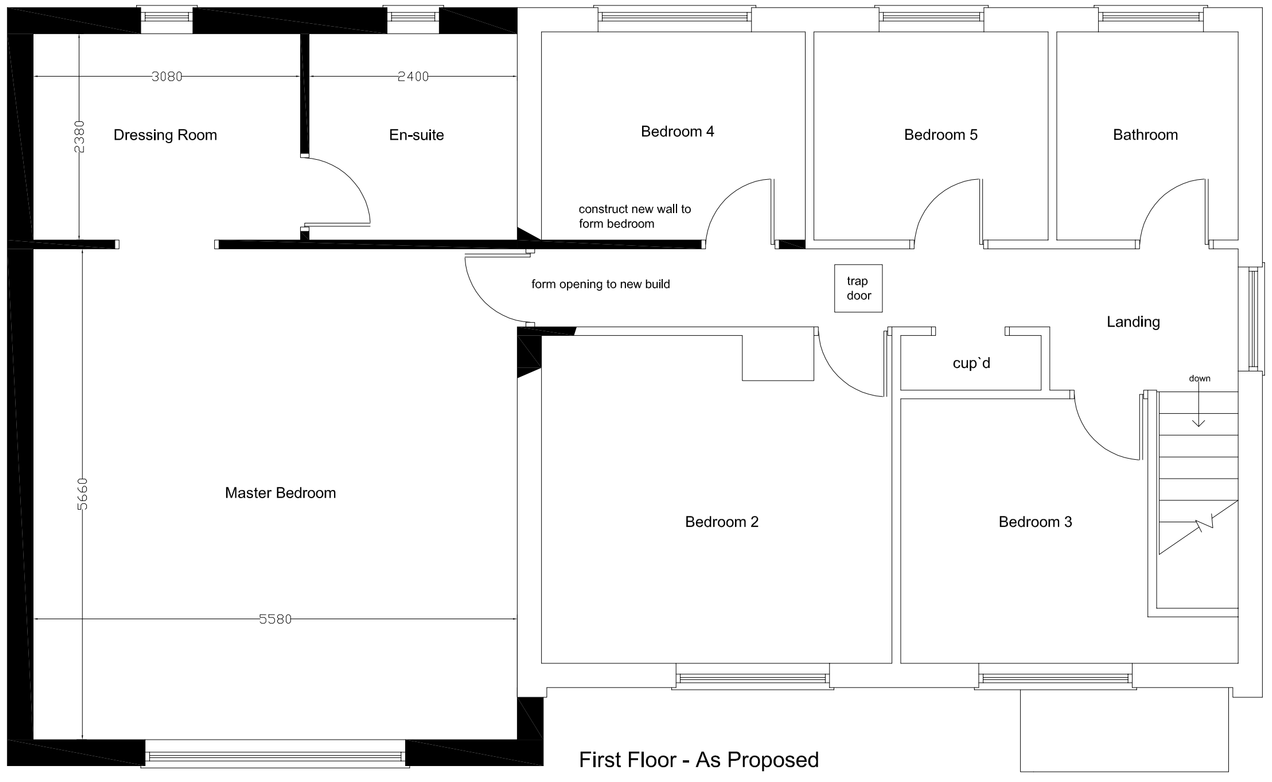

First Floor - As Proposed

Tulip Design
Architectural & Building Design Services

35 Spalding Road, Holbeach, Lincs. PE12 6HG
Tel: 07500 966039
Email: tulipdesign@live.com

Client:
Mr M Roesner & Miss C Gregory

Scale
1:50 & 1:100 @ A1

Project
Proposed Extension & Alterations at
23 Heathfield Avenue
Spalding,
Lincs. PE11 2PT.

Date
March 2017

Drawing No.
TD/CG 02

Title
Layouts & Elevations, as proposed.

Drawn
MD