
DRAWING INDICATES POSITIONS OF PROPOSED SIGNS ONLY
LANDSCAPING, etc, AS EXISTING

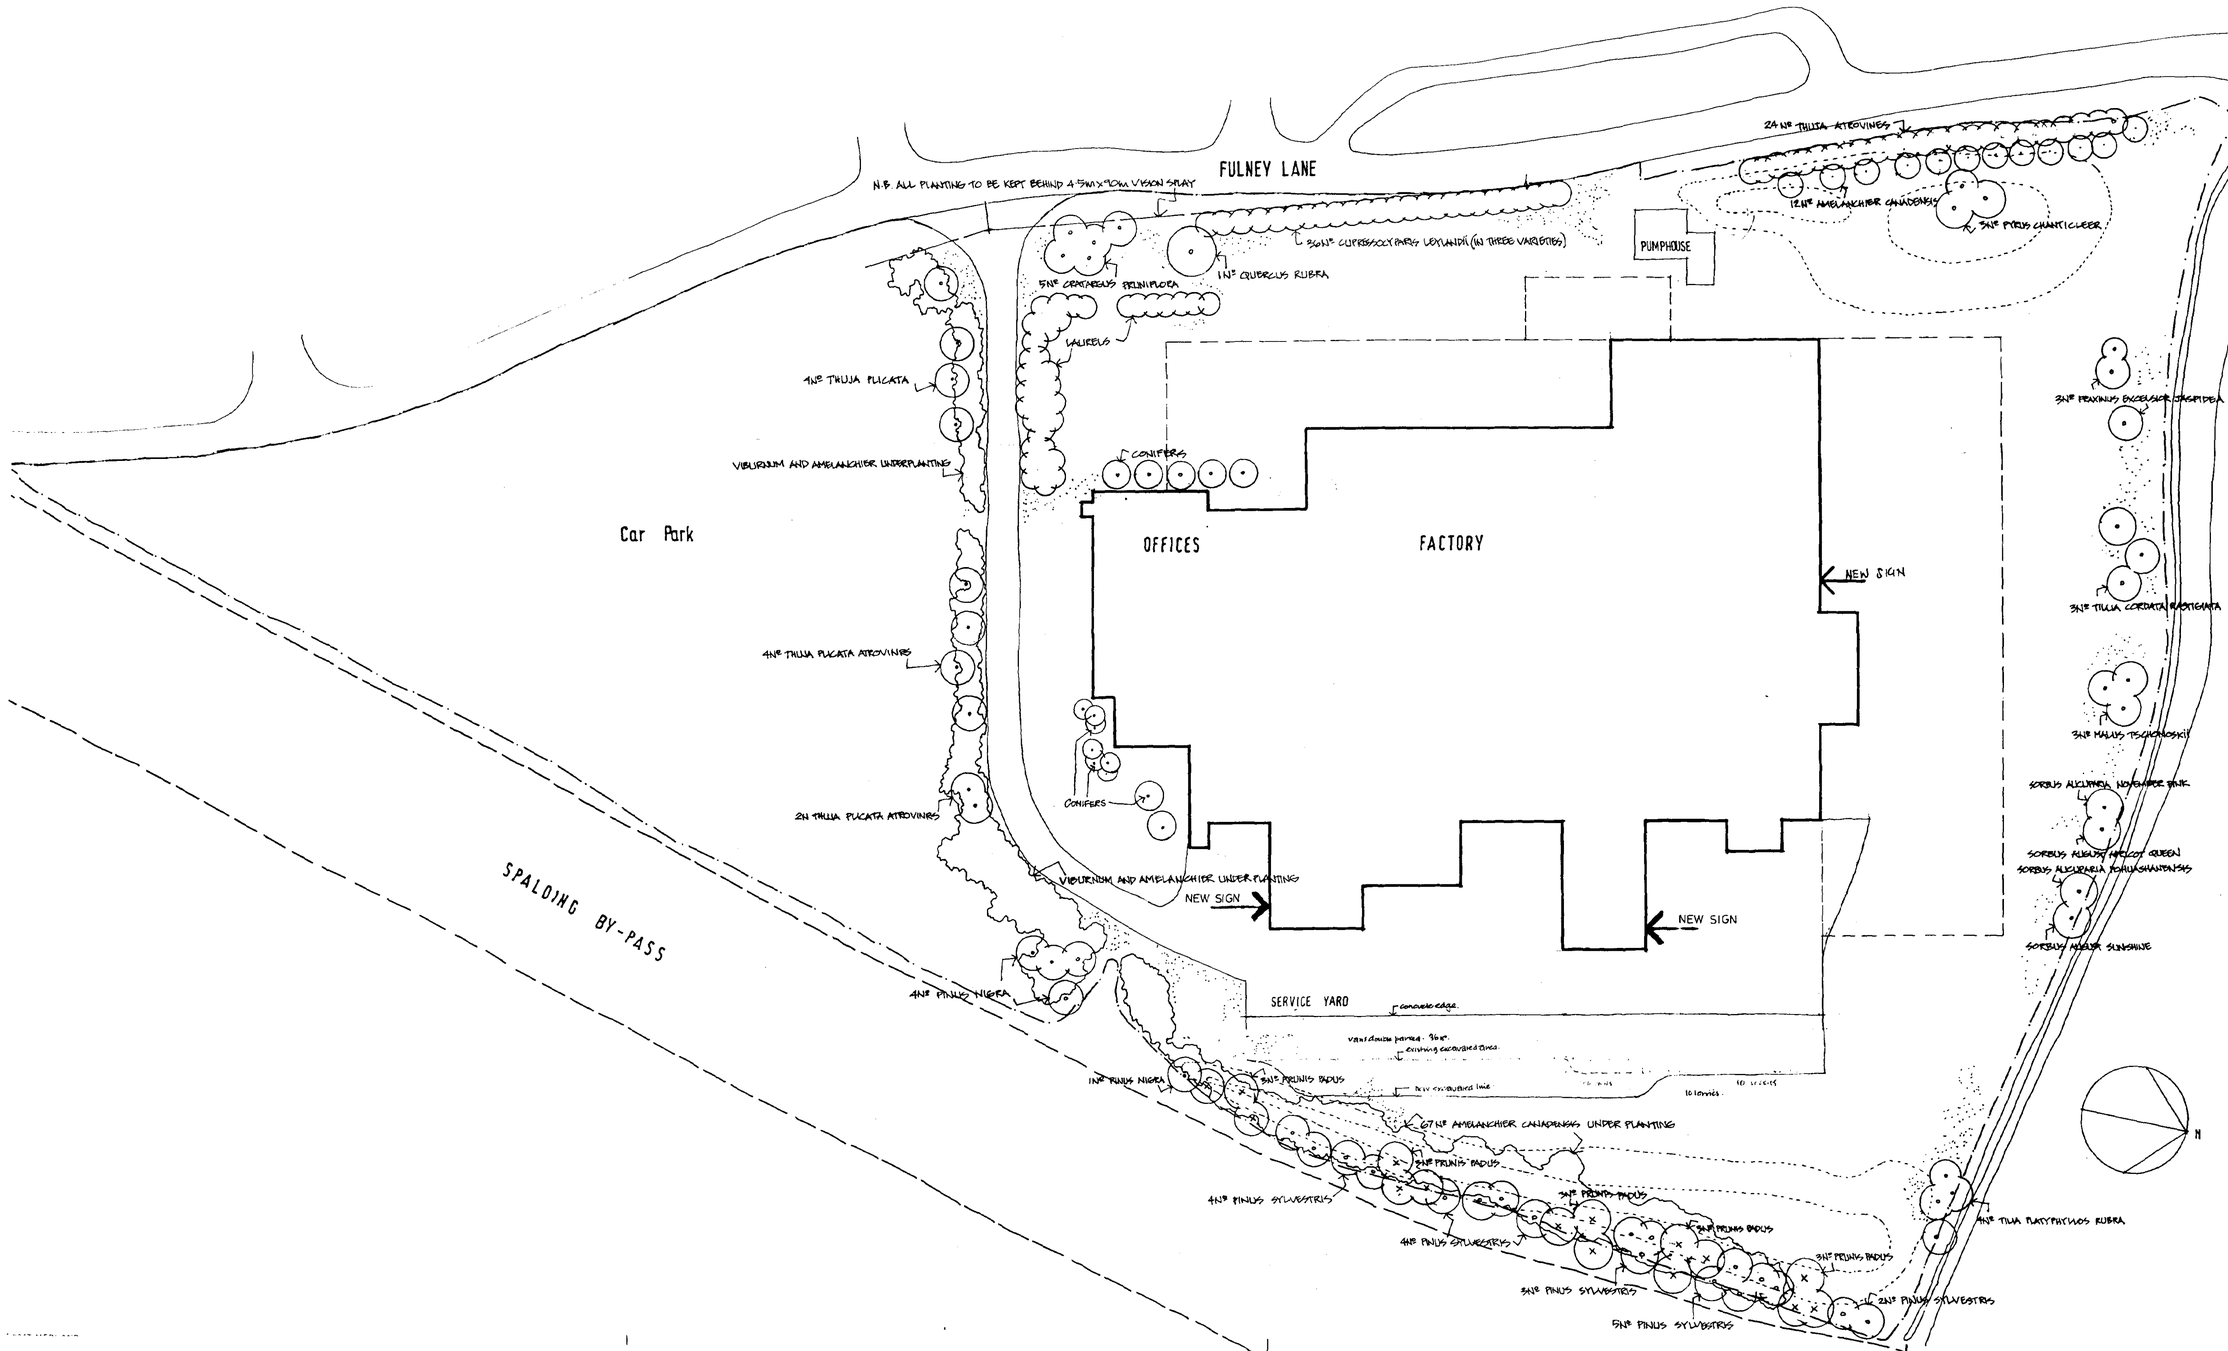

PETER HADDON AND PARTNERS

THE OLD RECTORY
MILTON MALSOR
CHARTERED ARCHITECTS NORTHAMPTON 858916

REVISIONS
A SIGN POSITION AMENDED 03/97 LF

DETERMINED PLAN

16 MAR 1997
Ref: 0254/97

Contractors must check all dimensions on site: all discrepancies must be reported immediately to the architect before proceeding.

PROPOSED SIGNAGE

ADAMS PORK PRODUCTS LTD
FULNEY LANE LINCS

SITE PLAN

SCALE	DATE	DRAWN
1:500	FEB 97	S G C

DWG NO 2580 / 5 A

This drawing is copyright