concrete block paving

ramp

ramp

RG

LB

SECTION 01 L(2)30

SECTION 04 L(2)30

SECTION 02 L(2)30

SECTION 03 L(2)30

0.13

0.01

0.12

E 0.02

E 0.01

0.02

315 x 90 Glulam Beam over

CONSULTING 2

0.08

WAITING ROOM

0.07

0.10

0.11

415 x 115 Glulam Beam over

415 x 115 Glulam Beam over

169mm2 steel column

254 x 254 UC over

0.03

0.04

PHARMACY

0.01

152 x 89 UC over

DISPENSARY

0.02

CONSULTING 1

0.09

0.05

0.02

0.01

LOBBY

0.04

0.14

STORE / PREPARATION ROOM

0.03

REST ROOM

0.06

WC

0.05

0.04

0.07

0.06

0.05

SECTION 03 L(2)30

Notes:

1. Do not scale. Written dimensions only shall apply.
2. The Contractor shall verify all dimensions on the site before commencing work or preparing shop drawings
3. This drawing shall be read in conjunction with the Specification and/or the Schedule of works as applicable.
4. Report any discrepancies arising during the course of the work directly to the Architect
5. Variations from details shown on the Drawings or within the Specification shall be permitted only with the written approval of the Architect

Reference Drawings:
This Drawing shall be read in conjunction with the following Drawings

Project Number | Sheet Number

Revisions | Date

SC
HOL

Ref: 0256/96

N

Client

Dr A Walton and Partners

Project Title

PROPOSED SURGERY
West Elloe Avenue
Spalding
Lincolnshire

Drawing Title

GROUND FLOOR LAYOUT:


PHARMACY 1:

GENERAL ARRANGEMENT PLAN

Scale	Date	Drawn	Checked
1:50	August 1995	D.M.G	

Dyfed Griffiths Architects
8 Kings Court, Willie Snaith Road, Newmarket, England
Tel: 01638 66 91 66 Fax: 01638 66 91 16

Project Number	Sheet Number	Rev.
AW 94.01	L(2)28	

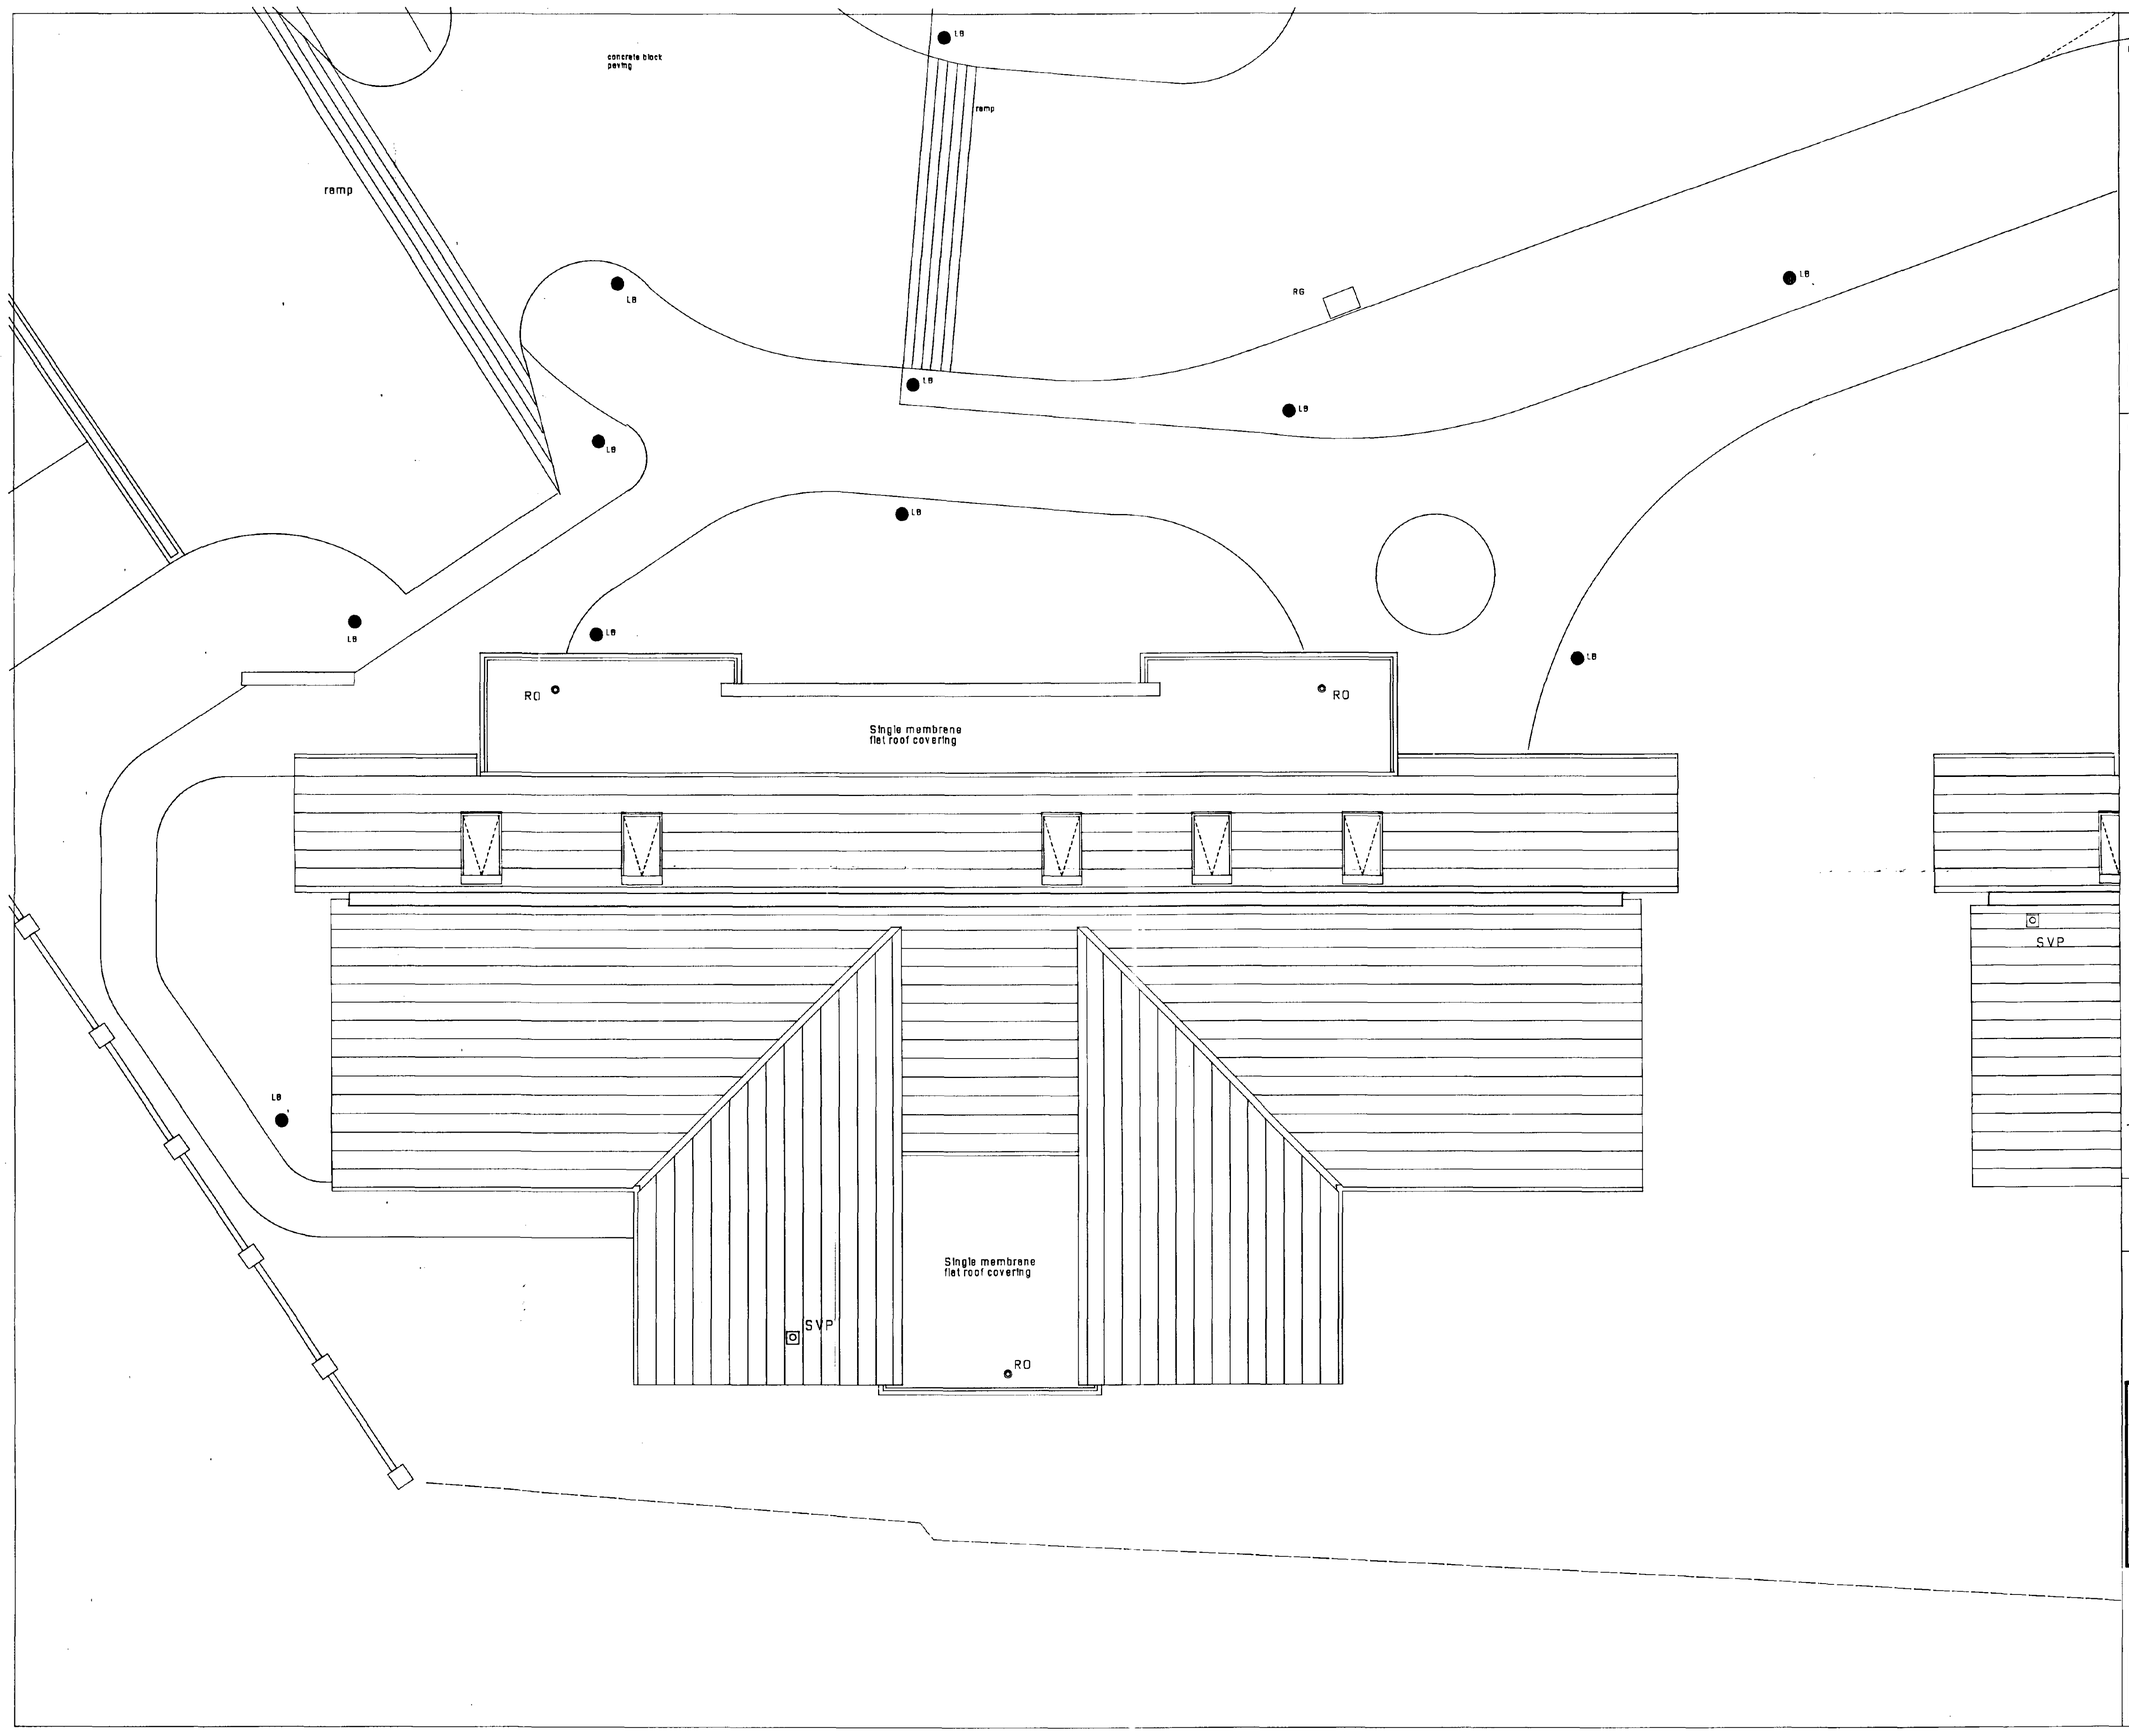

Notes:

1. Do not scale. Written dimensions only shall apply.
2. The Contractor shall verify all dimensions on the site before commencing work or preparing shop drawings
3. This drawing shall be read in conjunction with the Specification and/or the Schedule of Works as applicable.
4. Report any discrepancies arising during the course of the work directly to the Architect
5. Variations from details shown on the Drawings or within the Specification shall be permitted only with the written approval of the Architect

Reference Drawings:
This Drawing shall be read in conjunction with the following Drawings

Project Number | Sheet Number

Revisions | Date

N

Ref: 0256/96

Client
Dr A Welton and Partners


Project Title
PROPOSED SURGERY
West Elloe Avenue
Spalding
Lincolnshire

Drawing Title
ROOF PLAN:
PHARMACY:
GENERAL ARRANGEMENT

Scale	Date	Drawn	Checked
1:50	January 1996	D.M.G	


Dyfed Griffiths Architects
8 Kings Court, Willie Snaith Road, Newmarket, England
Tel: 01638 65 91 66 Fax: 01638 65 91 16

Project Number	Sheet Number	Rev.
AW 94.01	L(2)29	

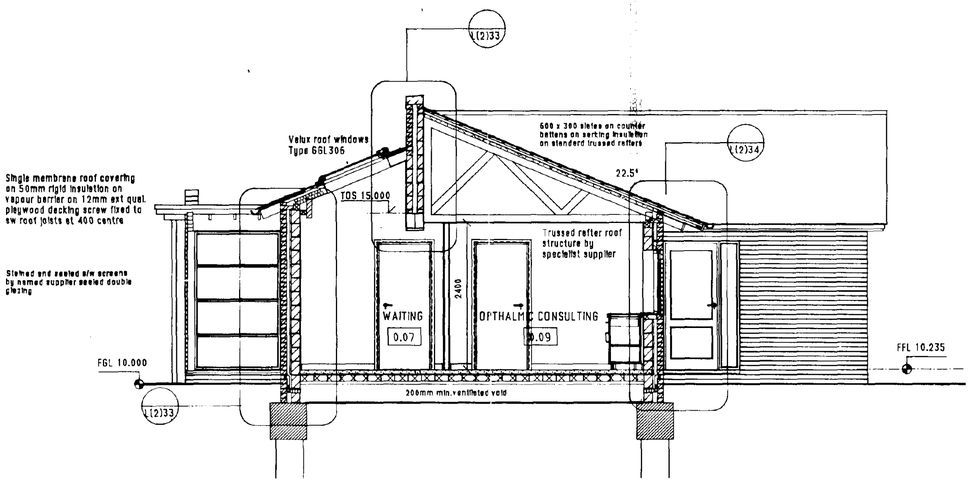


SECTION THROUGH OPTHALMIC CONSULTING ROOMS

01
L(2)30

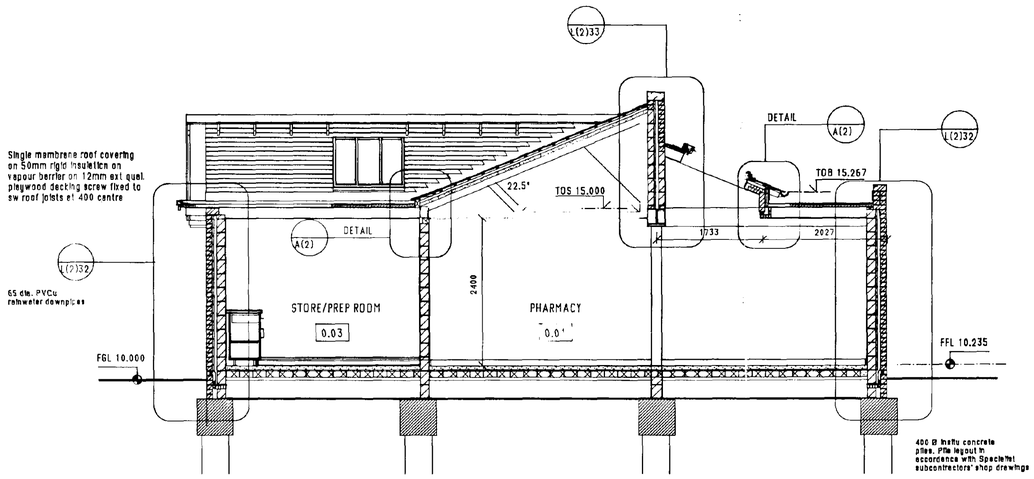


SECTION THROUGH PHARMACY AND STORE/PREPARATION ROOM

02
L(2)30

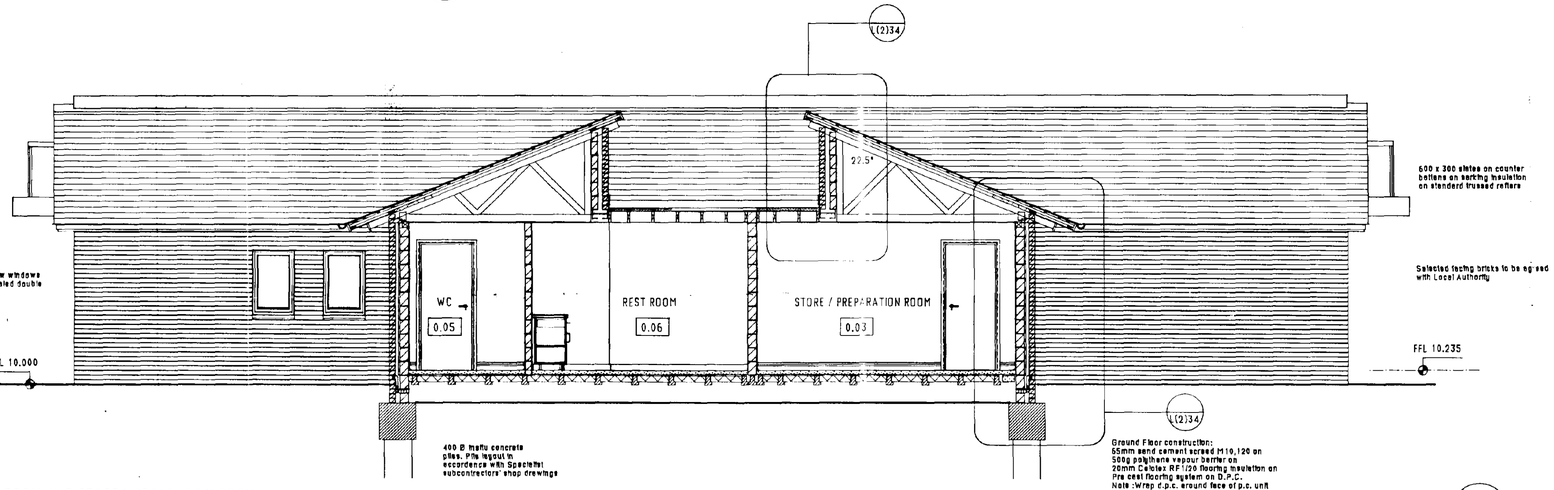

SECTION THROUGH STAFF REST ROOM AND STORE/PREPARATION ROOM

03
L(2)30

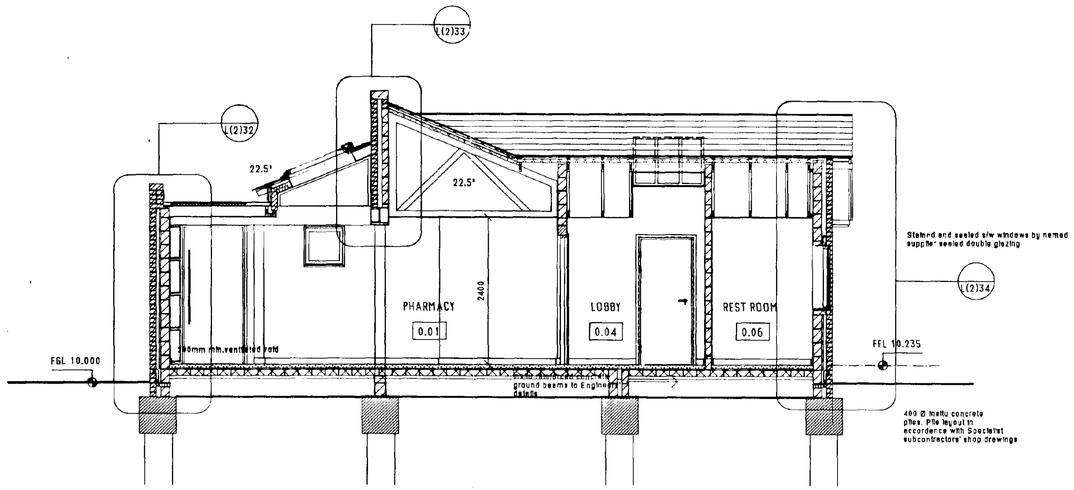

SECTION THROUGH PHARMACY AND STAFF AREA

04
L(2)30

Notes:

1. Do not scale. Written dimensions only shall apply.
2. The Contractor shall verify all dimensions on the site before commencing work or preparing shop drawings
3. This drawing shall be read in conjunction with the Specification and/or the Schedule of Works as applicable.
4. Report any discrepancies arising during the course of the work directly to the Architect
5. Variations from details shown on the Drawings or within the Specification shall be permitted only with the written approval of the Architect

Reference Drawings:
This Drawing shall be read in conjunction with the following Drawings

Project Number | Sheet Number

Revisions | Date

HC
26 MAR 1996
Ref: 0256/96

Client
Dr A Walton and Partners


Project Title
PROPOSED SURGERY
West Elloe Avenue
Spalding
Lincolnshire

Drawing Title
PHARMACY:
GENERAL ARRANGEMENT SECTIONS
SHEET 1:

Scale	Date	Drawn	Checked
1:50	August 1995	D.M.G	


Dyfed Griffiths Architects
Dent House, Melting Lane Cambridge CB3 9HF England
Tel: 0223 328737 Fax: 0223 328741

Project Number	Sheet Number	Rev.
AW 94.01	L(2)30	

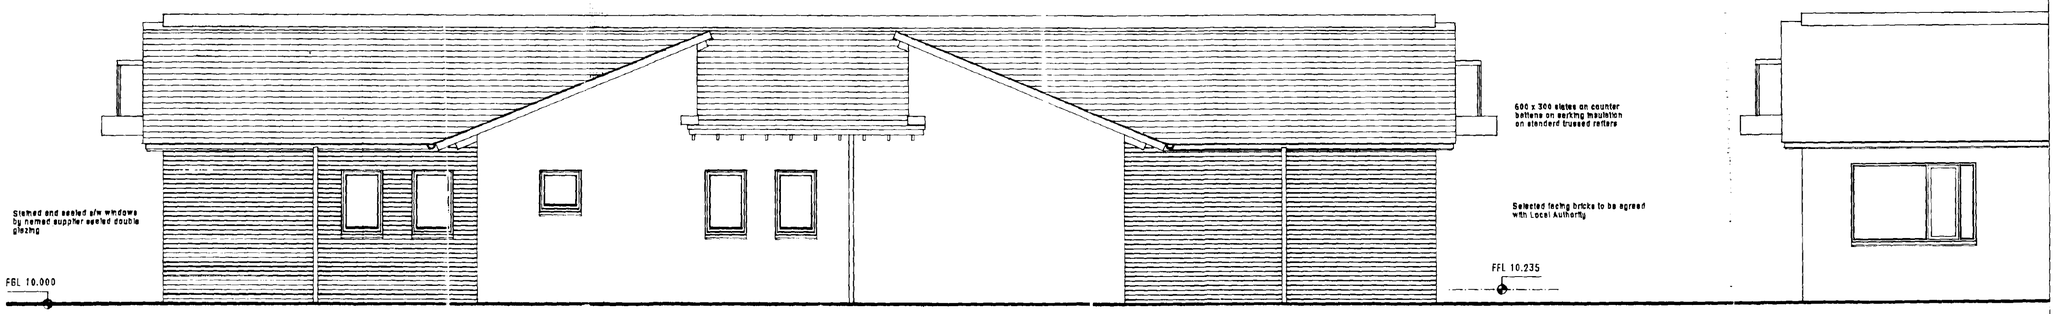


SOUTH ELEVATION

01
L(2)31

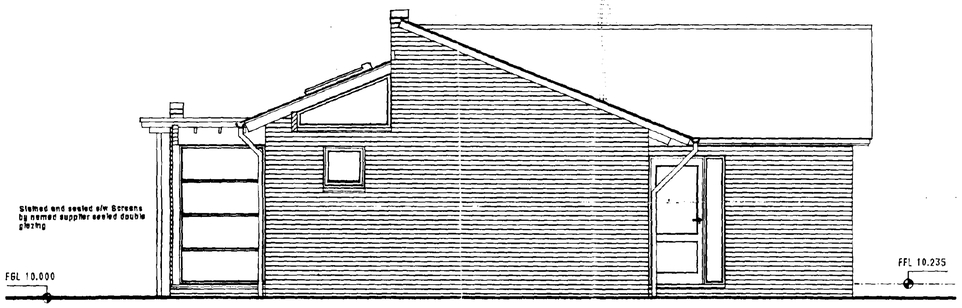


WEST ELEVATION

02
L(2)31

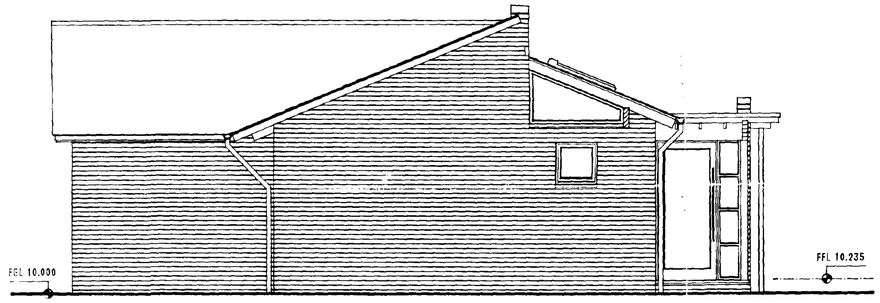

EAST ELEVATION

03
L(2)31

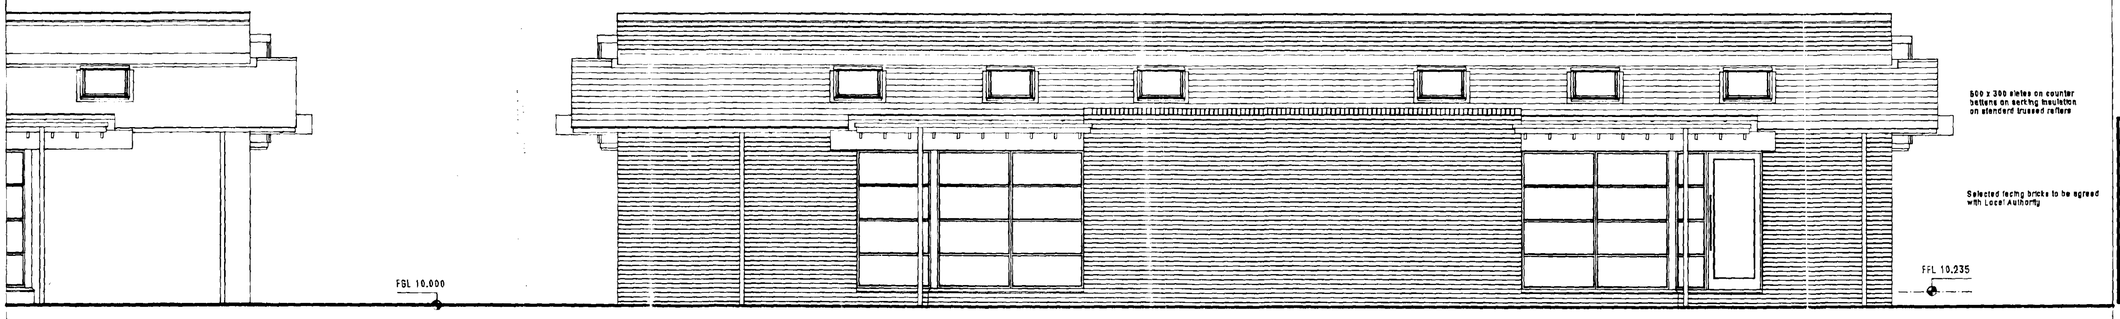

NORTH ELEVATION

04
L(2)31

Notes:

1. Do not scale. Written dimensions only shall apply.
2. The Contractor shall verify all dimensions on the site before commencing work or preparing shop drawings
3. This drawing shall be read in conjunction with the Specification and/or the Schedule of Works as applicable.
4. Report any discrepancies arising during the course of the work directly to the Architect
5. Variations from details shown on the Drawings or within the Specification shall be permitted only with the written approval of the Architect

Reference Drawings:
This Drawing shall be read in conjunction with the following Drawings

Project Number | Sheet Number

Revisions | Date

Client

Dr A Walton and Partners

Project Title

PROPOSED SURGERY
West Elloe Avenue
Spalding
Lincolnshire

0256/96

Drawing Title

PHARMACY:

GENERAL ARRANGEMENT

ELEVATIONS

Scale	Date	Drawn	Checked
1:50	January 1996	D.M.G	

Dyfed Griffiths Architects
Dent House, Melting Lane Cambridge CB3 9HF England
Tel: 0223 328737 Fax: 0223 328741

Project Number	Sheet Number	Rev.
AW 94.01	L(2)31	

WEST ELLOE AVENUE

EXISTING JUNCTION WITH WEST ELLOE AVENUE MODIFIED TO ACCORD WITH COUNTY HIGHWAY REQUIREMENTS. (FOR SETTING OUT REFER TO DRAWING L(0)04)

FIRE STATION ACCESS ROAD

NO ENTRY

DISABLED DROP OFF BAY

AMBULANCE BAY

COURT

CONCRETE

FIRE STATION

CEMETERY

DRAIN

TARMAC ROAD

CONCRETE KERB FOOTPATH

IN-SITU CONCRETE HARDSTANDING

DEVELOPMENT PLAN

SCHEDULED HOUSING

26 MAR 1996

0256/96

Client

Drs Walton Cowell McCombie Lennon Wiscombe and Hamblin

Drawing Title

SITE PLAN:

DEVELOPMENT LAYOUT

NOTES:

1. FOR SETTING OUT OF SITE AND BUILDINGS REFER TO DRAWINGS L(0)03 AND L(0)04
2. FOR SITE DRAINAGE AND INCOMING SERVICES REFER TO DRAWING L(S/6)01
3. FOR HARD AND SOFT LANDSCAPE FINISHES REFER TO DRAWING L(9)01


		Revisions	
Aug 95	A	Access Road junction amended; Parking layout amended; existing site features shown; Building footprint amended	Oct 94
Sep 95	B	Line of Fire Station Gas Main amended; splitter island at access road junction amended to accord with LA requirement;	Nov 94
Nov 95	C	Site survey information added site boundaries corrected; existing site services shown; Building footprint and carpark/site development arrangements amended generally;	April 95
Feb 96	D	Pharmacy building replanned and relocated; Drawing Number altered to main register	May 95
	E	Site Entrance splitter island corrected; new kerb radii at West Elloe Avenue junction shown	
	F	Site Entrance splitter island removed in accordance with Highway Authority reqts	
	G	Surgery Ref Plan amended; Pharmacy relocated and amended; Open ditch removed; site layout amended	
	H	Surgery Ref Plan amended; Pharmacy relocated and amended; Headwall relocated;	

Dyfed Griffiths Architects
OAST HOUSE MALTING LANE CAMBRIDGE
Tel: 01223 32 87 37 Fax: 01223 32 87 41

Project Number: AW 94.01

Sheet Number: L(0)02

Rev.: H

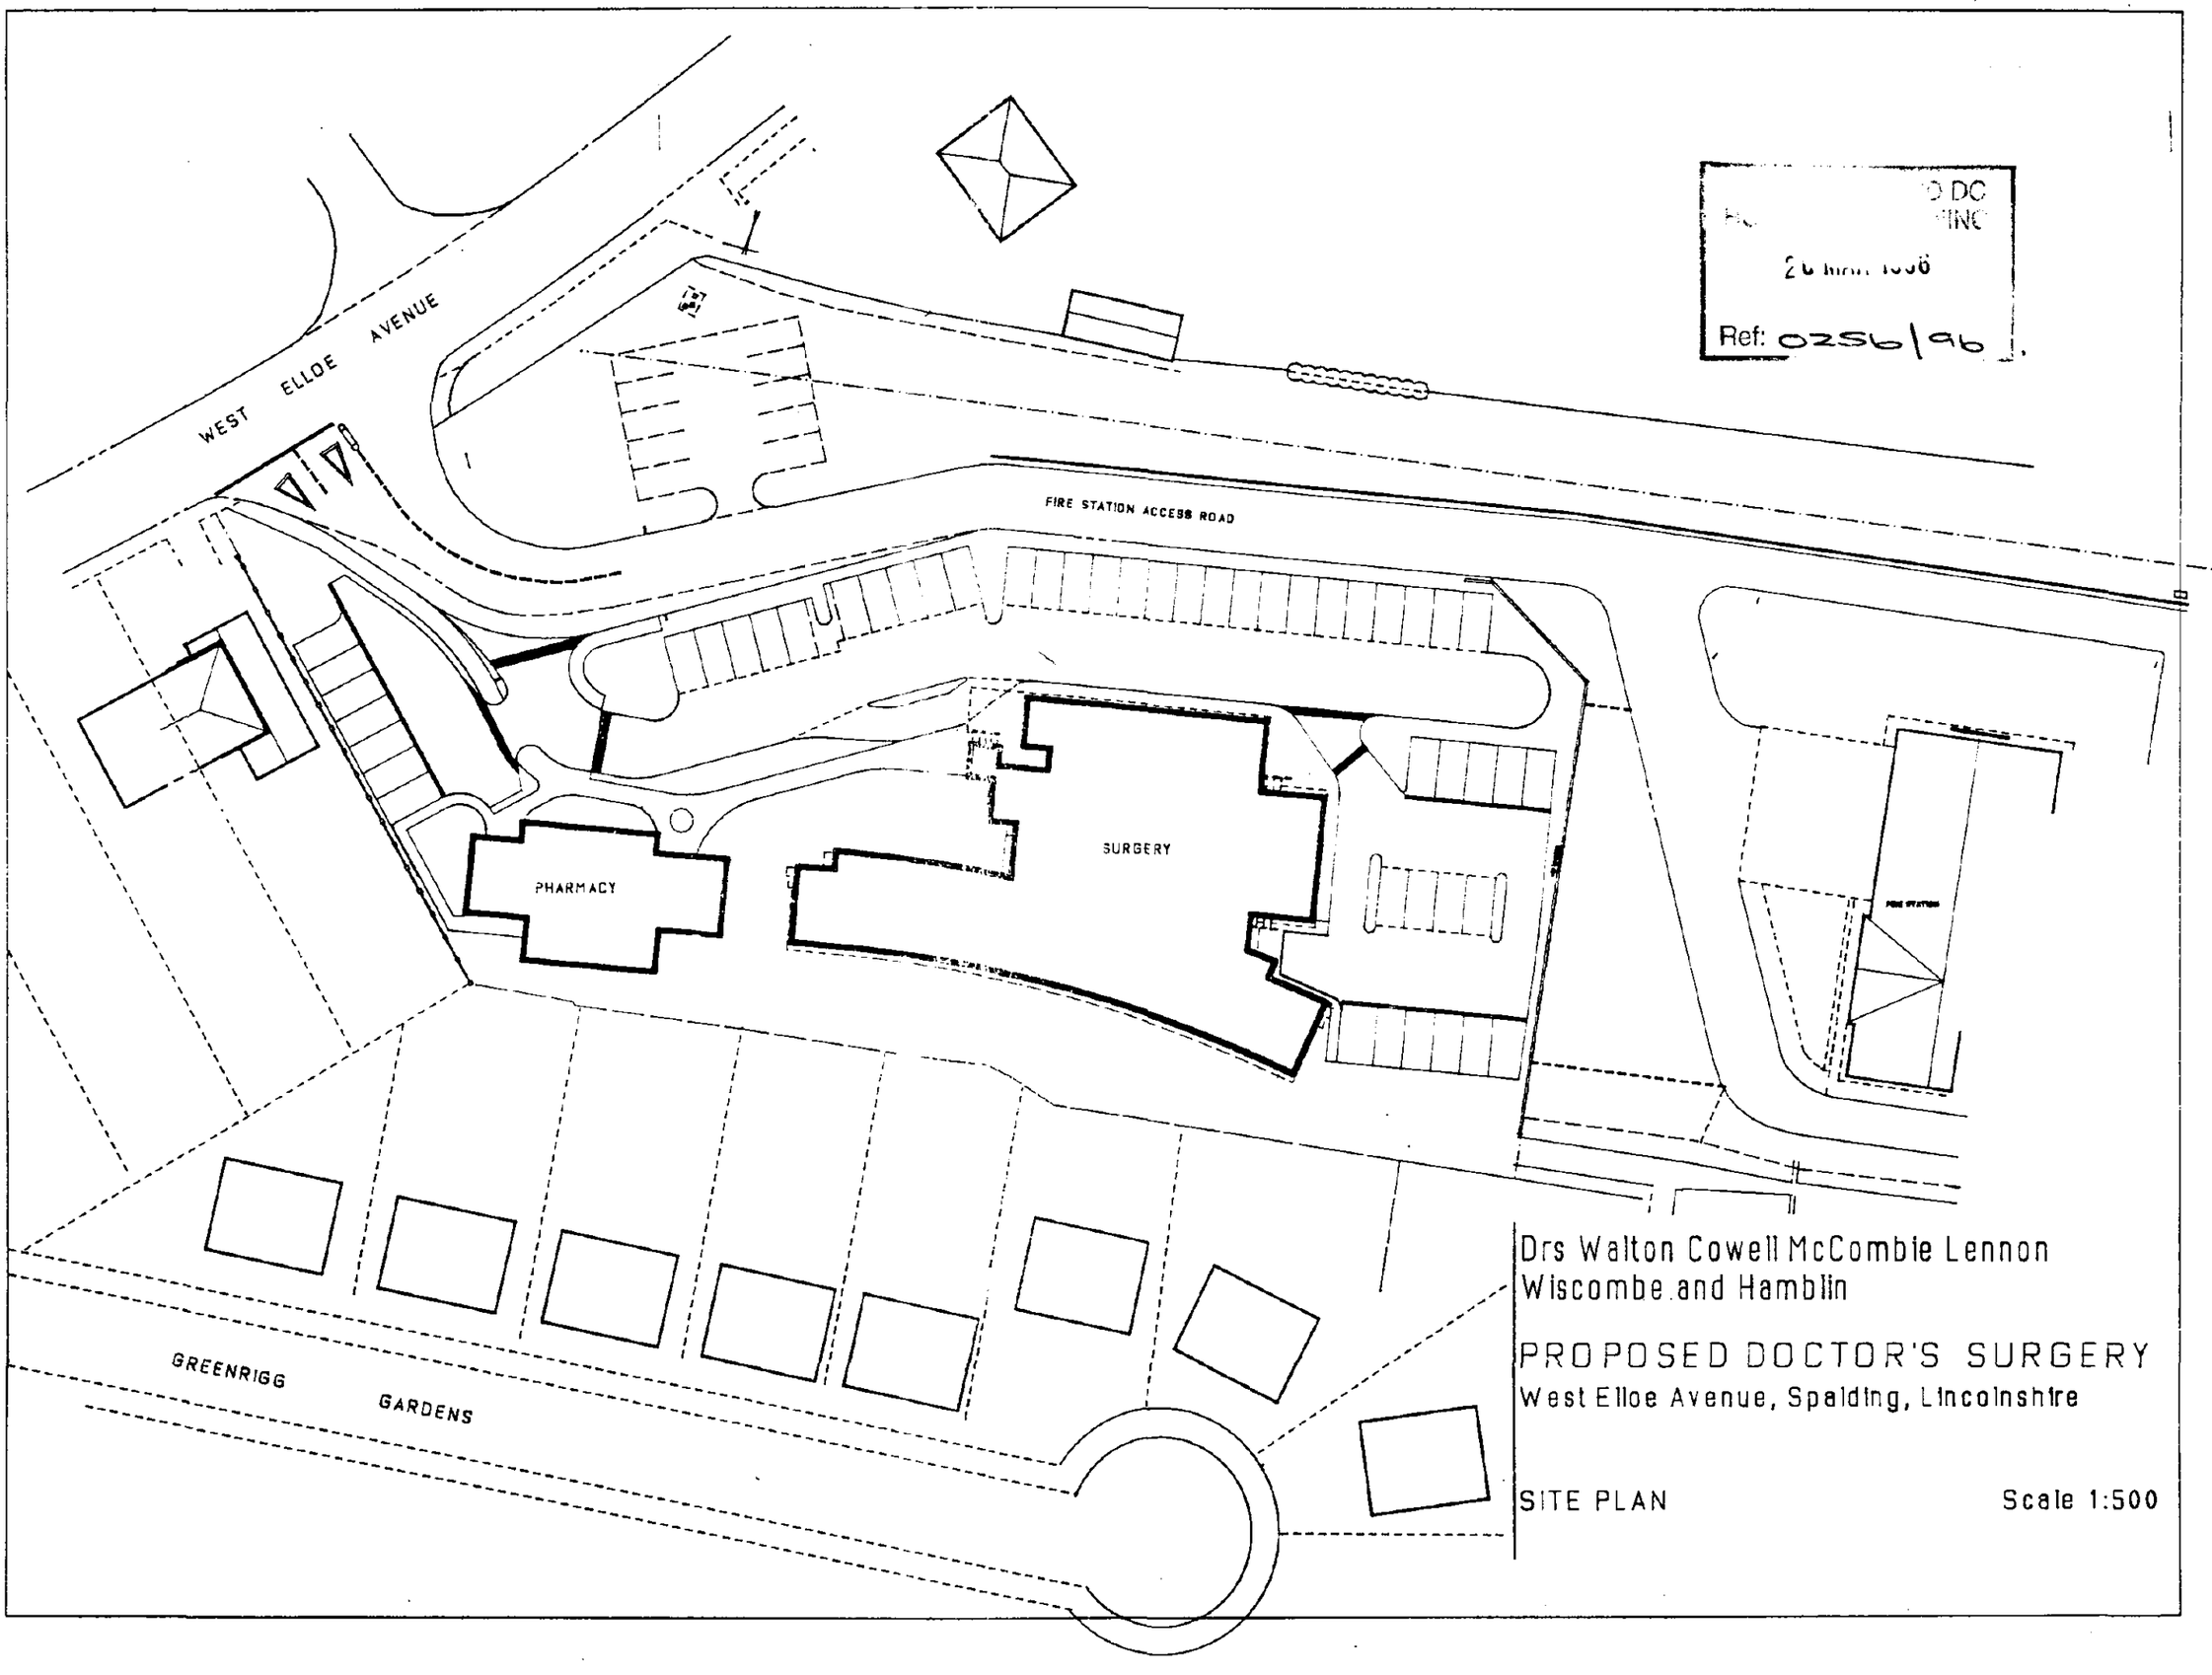

DC
26 MAR 1996
Ref: 0256/96