
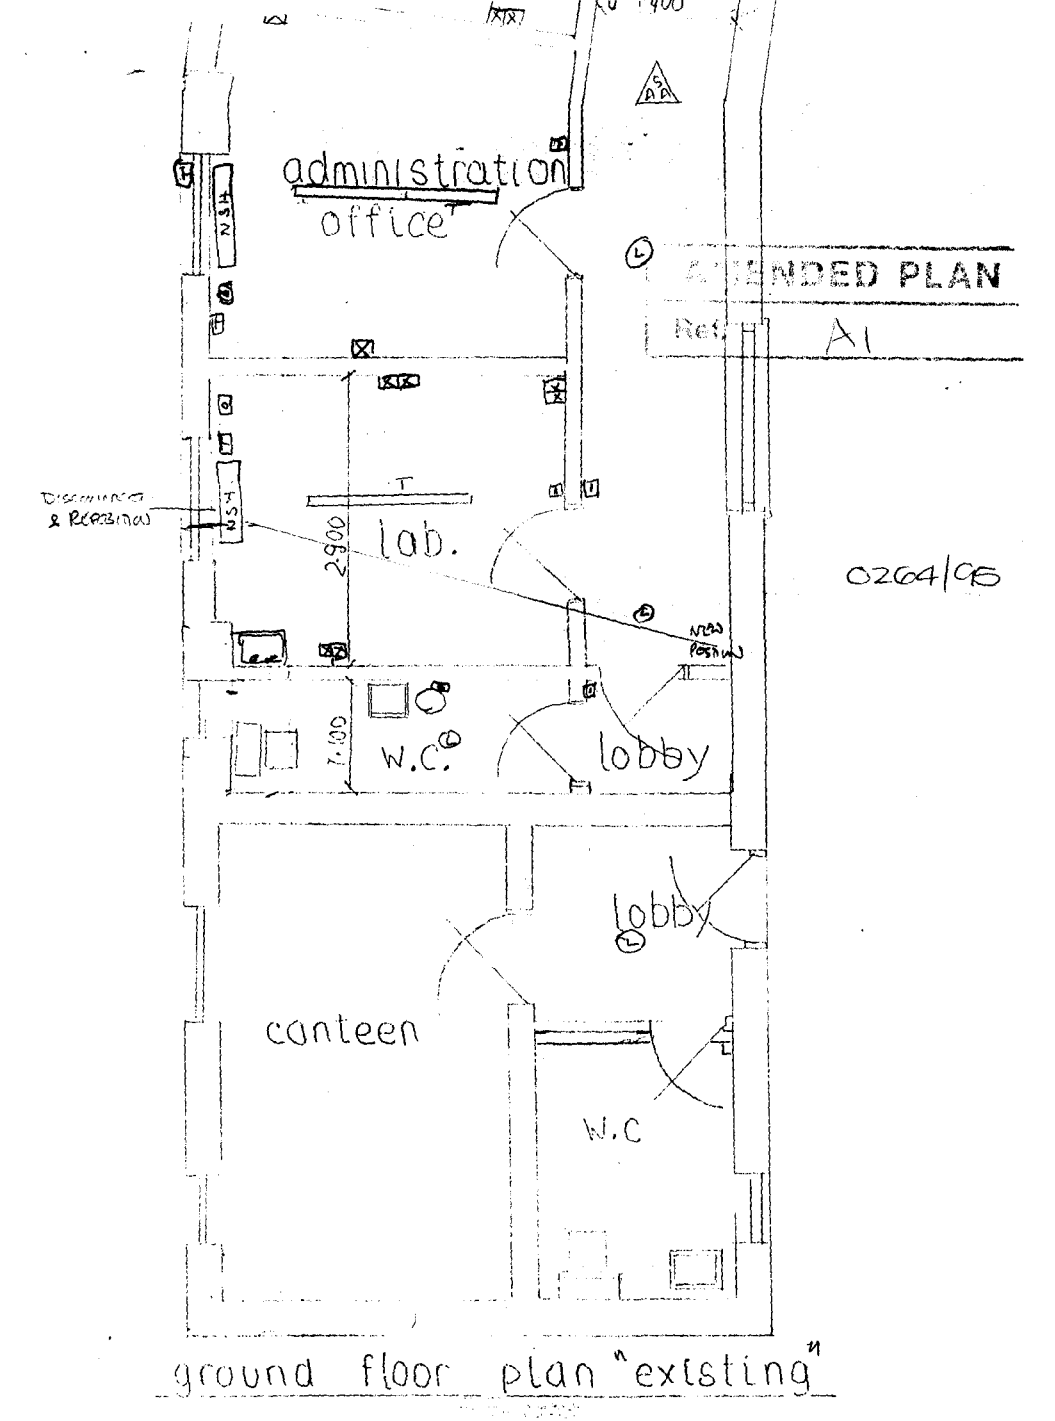
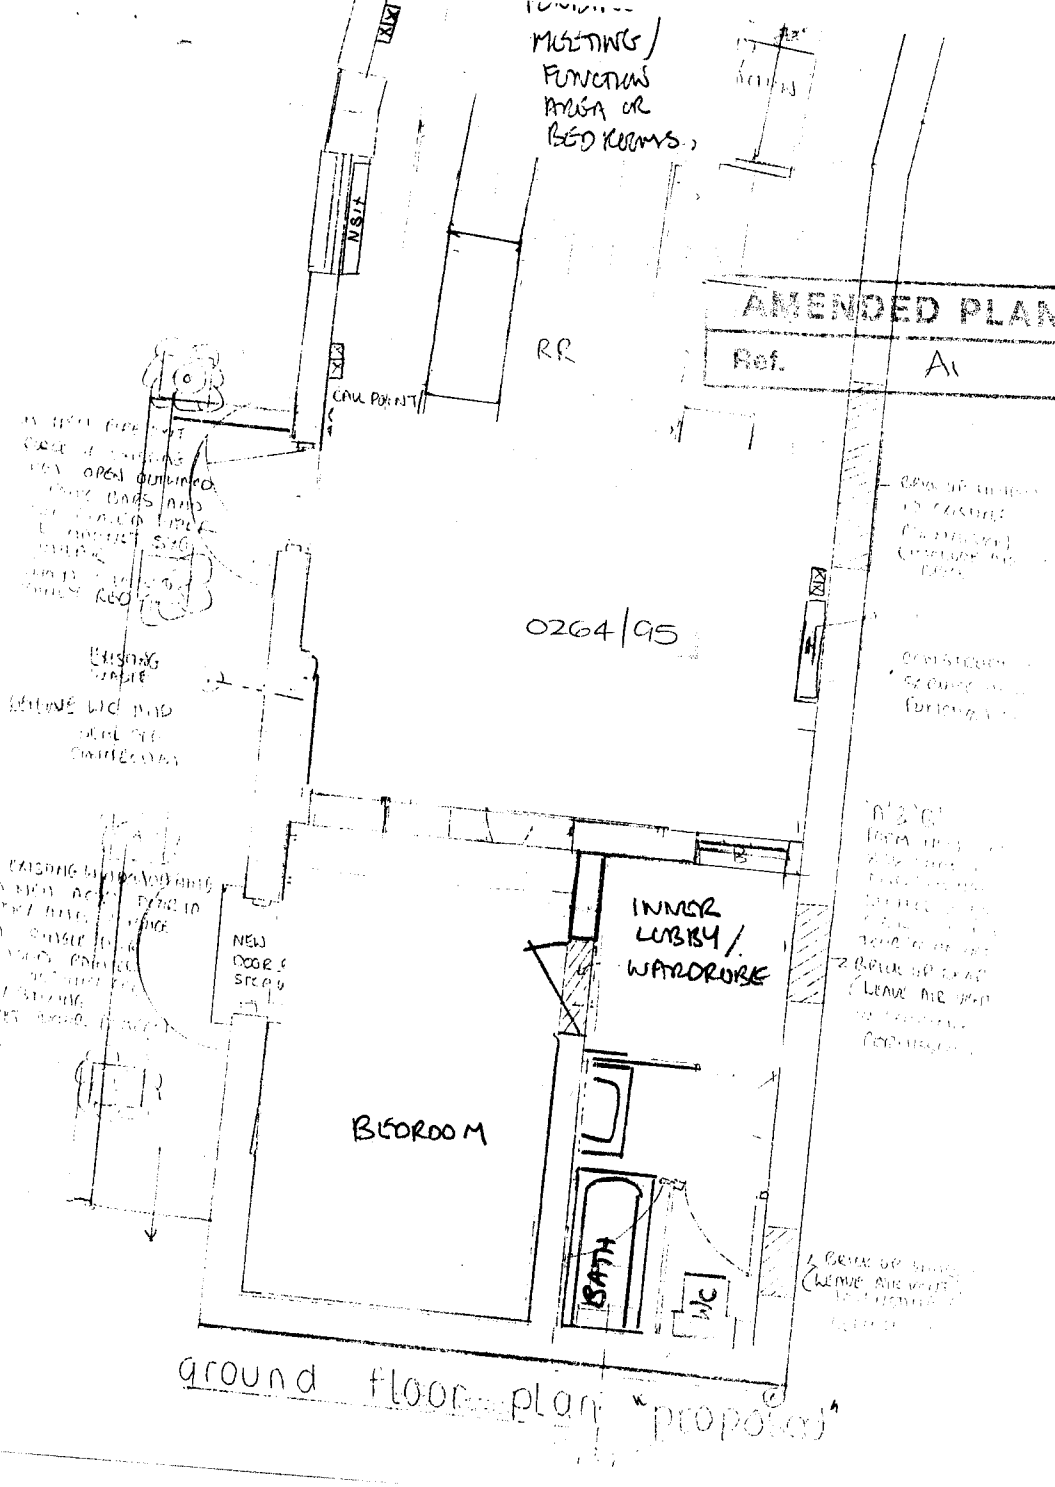


ground floor plan "existing"


MEETINGS / FUNCTIONS AREA OR BED ROOMS.
AMENDED PLAN
Ref. A1
RR
CALL POINT
0264/95
INNER LOBBY / WARDROBE
BEDROOM
BATH
WC
ground floor plan "proposed"

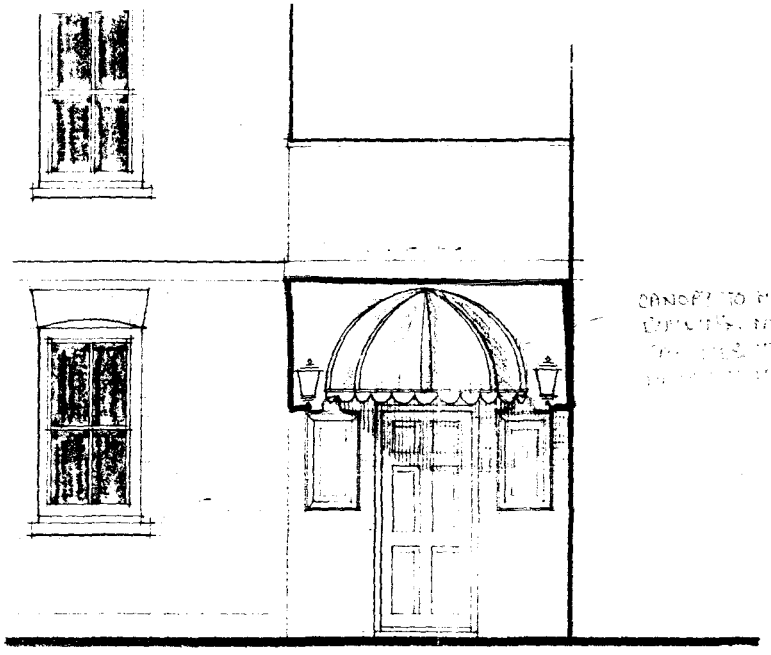

CANOPY TO MATCH EXISTING

REF 0264/95

RUDDLE WILKINSON & PARTNERS

CHARTERED ARCHITECTS + SURVEYORS + TOWN PLANNERS

PETERBOROUGH SPALDING WISBECH HUNTINGDON

project

CLEY HALL RESTAURANT
HIGH ST. SPALDING
MR & MRS G.R.MOWAT.

drawing

FRONT ELEVATION
WITH PROPOSALS

scale	1:50	date	10:84	drawn	PS
project no	20492	drawing no	AS/3		

revisions 1

HARPER AND TINSTALL LIMITED POS 5352

INSTALL NEW GLAZED SCREEN & DOOR TO FORM SMALL MEETING ROOM.

CLOAKS

CREATE NEW CLOAK ROOM IN EXISTING SPACE

FIRE EXIT

4.1M

LOBBY AREA

RR

REMOVE EXISTING OFFICE

AMEND PARTITIONS TO FORM CONFERENCE/FUNCTION ROOM FOR 60 - 80 PERSONS.

RR.

CALL POINT

FIRE EXIT PUSH BAR

FORM NEW FIRE EXIT IN PLACE OF EXISTING WINDOW OPEN OUTWARDS WITH PANIC BARS AND DOUBLE GLAZED UPPER PANEL. MAGNET SYNG OR SIMILAR. SCOTWOOD COLOUR BURGUNDY RED

BRICK UP WINDOW TO EXISTING PERMISSION (INCLUDE AIR VENT) BRICK

CONSTRUCT NEW BAR SERVICE COUNTER. WITHIN FUNCTION ROOM

BAR COUNTER

EXISTING WASTE

NEW SINK WASH REPLACES EXISTING SINK

REMOVE WC AND SEAL OFF CONNECTION

BACK BAR SHELVES

'A' & 'B' FORM NEW OPENING TO ACCEPT 838 WIDE x 2040 HIGH INT FIRE DOOR AND LINING POSITION 1.6 FROM LINTEL & LG. BOY BEAM (2NO) OVER OPENING (1200 LONG) DOOR 'A' MAGNET FD30 DOOR 'B' MAGNET FD30

'B'

NEW DOOR SEE FIRE IF REQD

NEW WASH BASIN

2 BRICK UP DOOR (LEAVE AIR VENT) TO EXISTING PERMISSION

HAND WASH SINK

INTO EXISTING WINDOW OPENING FORM NEW ACCESS DOOR TO SERVERY AND SERVICE ROOM SINGLE DOOR SOFT WOOD PAINTED COLOUR BURGUNDY RED SAFETY GLAZING MAGNET DOOR PATTERN 2XGG.

NEW DOOR & STEP UP.

INFILL EXISTING DOORWAY

RR

Ladies

BRICK UP WINDOW (LEAVE AIR VENT TO EXISTING PERMISSION

REPLACE WASH BASIN WITH SECOND WC

ground floor plan / proposed

accounts

administration office

2900

lob.

1.100

W.C

lobby

lobby

W.C

ground floor plan existing


RECEIVED D.C.
OFFICE
20 JUN 1995
REF 0264/95

REVISIONS:


TITLE

proposed alteration to Function rooms for Cley Hall Hotel

DATE: MARCH 1995	G. MOWAT.
DRAWING 1a	SCALE 1:50

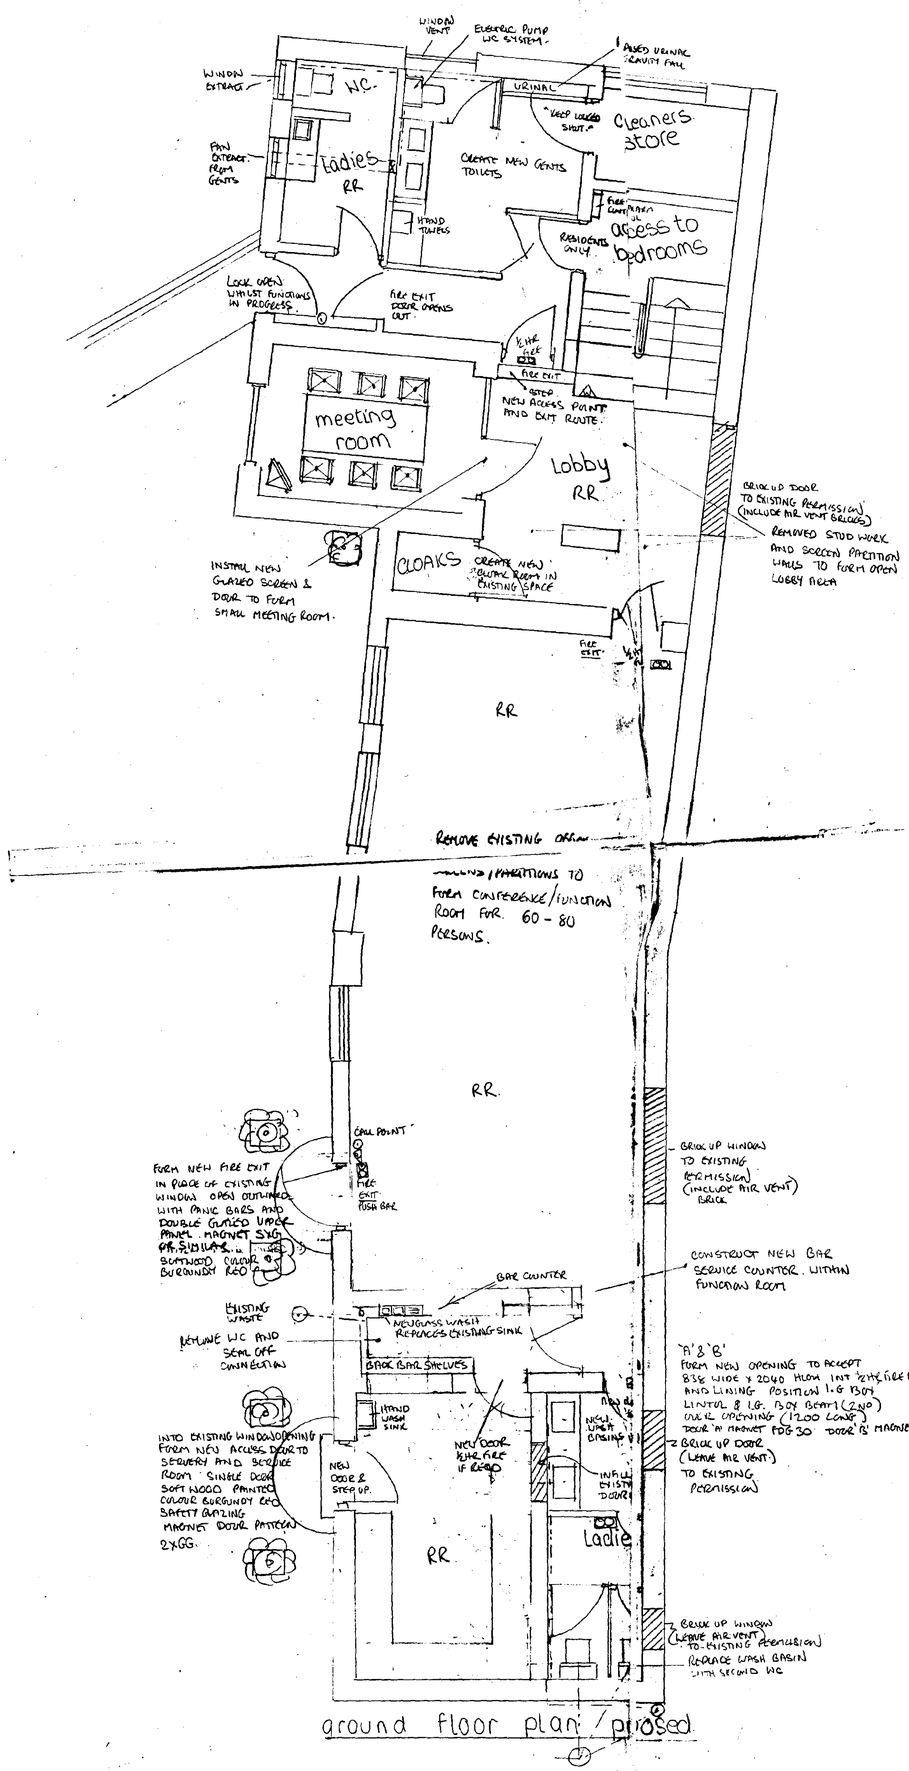

ground floor plan / proposed

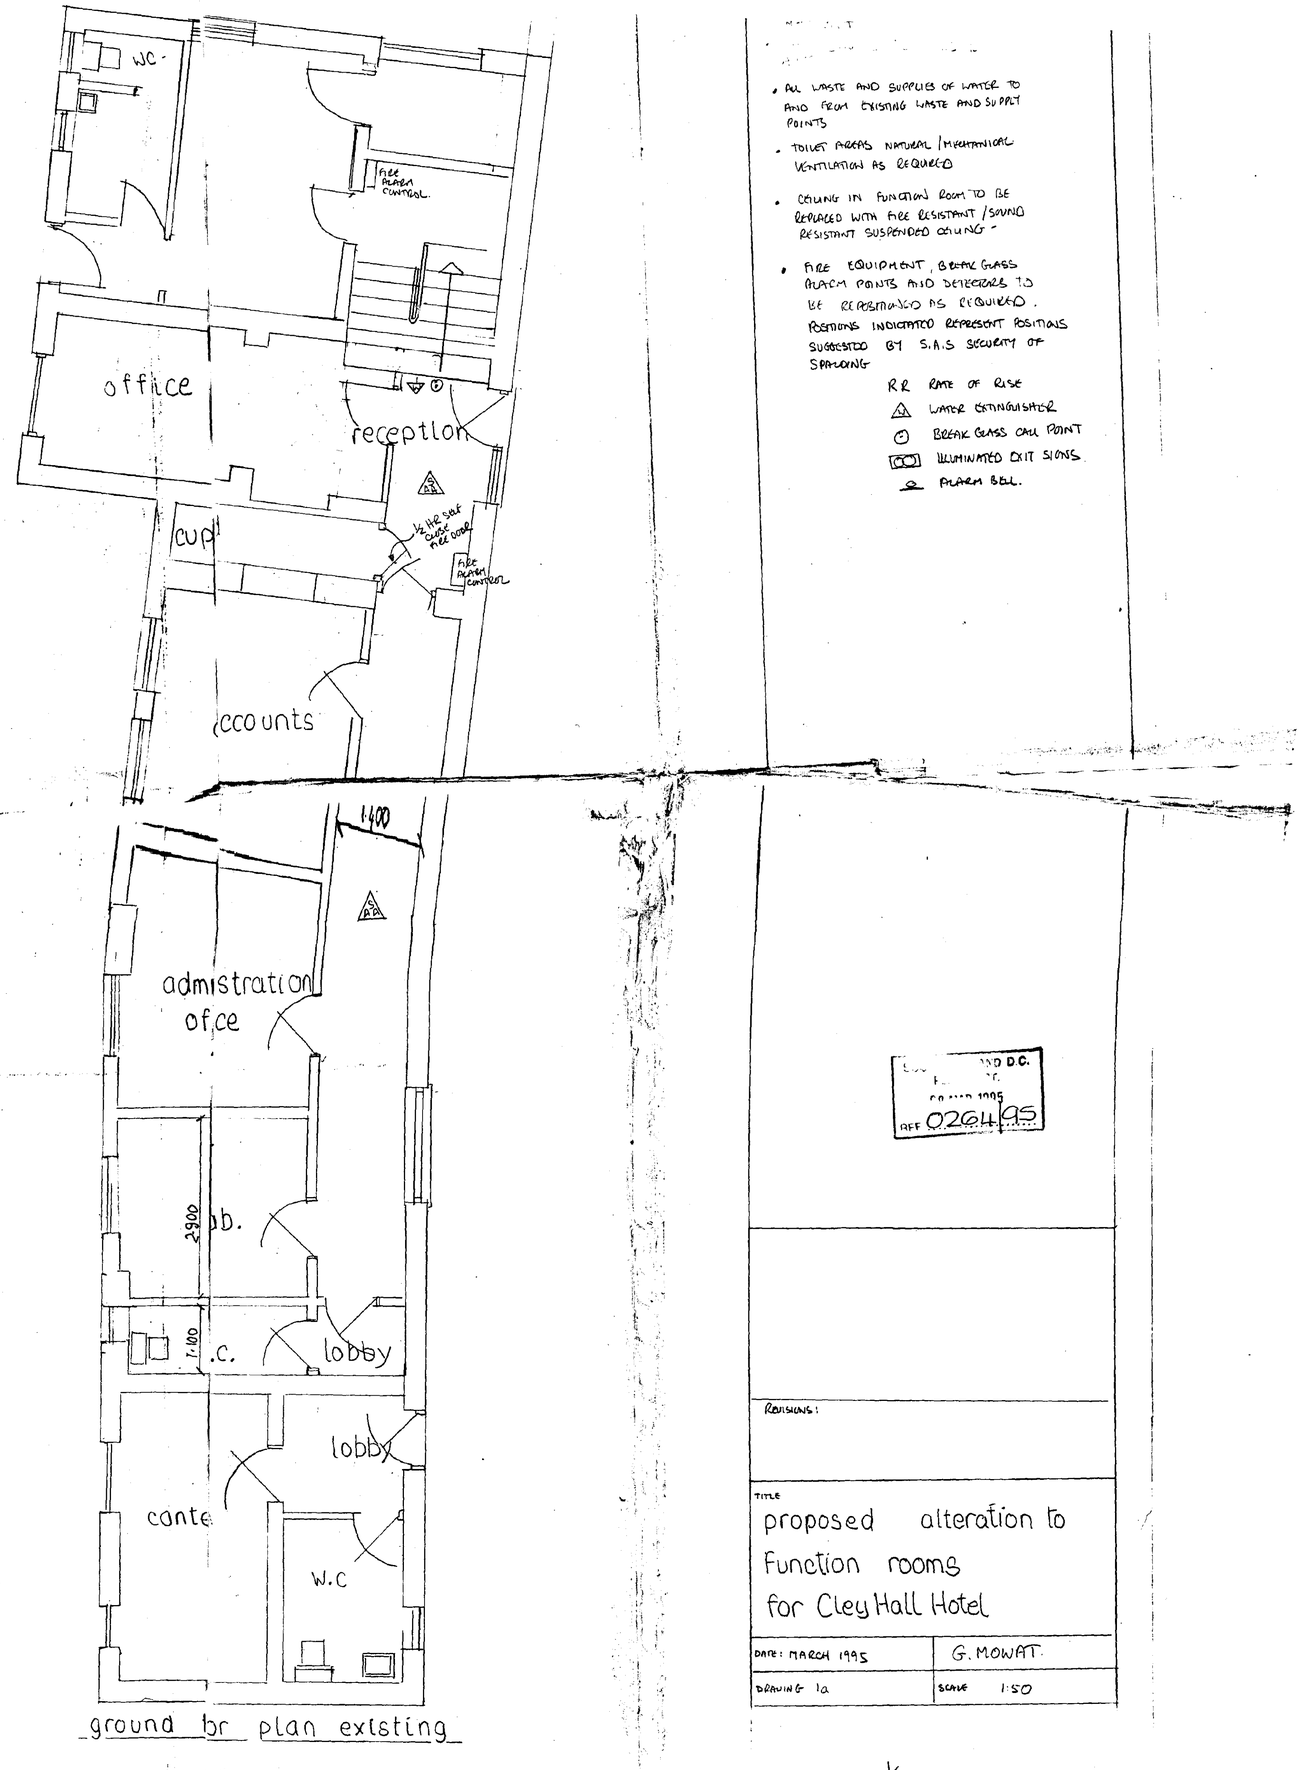

ground flr plan existing

- ALL WASTE AND SUPPLIES OF WATER TO AND FROM EXISTING WASTE AND SUPPLY POINTS
- TOILET AREAS NATURAL / MECHANICAL VENTILATION AS REQUIRED
- CEILING IN FUNCTION ROOM TO BE REPLACED WITH FIRE RESISTANT / SOUND RESISTANT SUSPENDED CEILING -
- FIRE EQUIPMENT, BREAK GLASS ALARM POINTS AND DETECTORS TO BE REPOSITIONED AS REQUIRED. POSITIONS INDICATED REPRESENT POSITIONS SUGGESTED BY S.A.S SECURITY OF SPALDING


RR RATE OF RISE
WATER EXTINGUISHER
BREAK GLASS CALL POINT
ILLUMINATED EXIT SIGNS
ALARM BELL.

... AND D.C.
... 1995
APP 0264/95

REVISIONS:

TITLE
proposed alteration to Function rooms for Cley Hall Hotel


DATE: MARCH 1995	G. MOWAT.
DRAWING 1a	SCALE 1:50

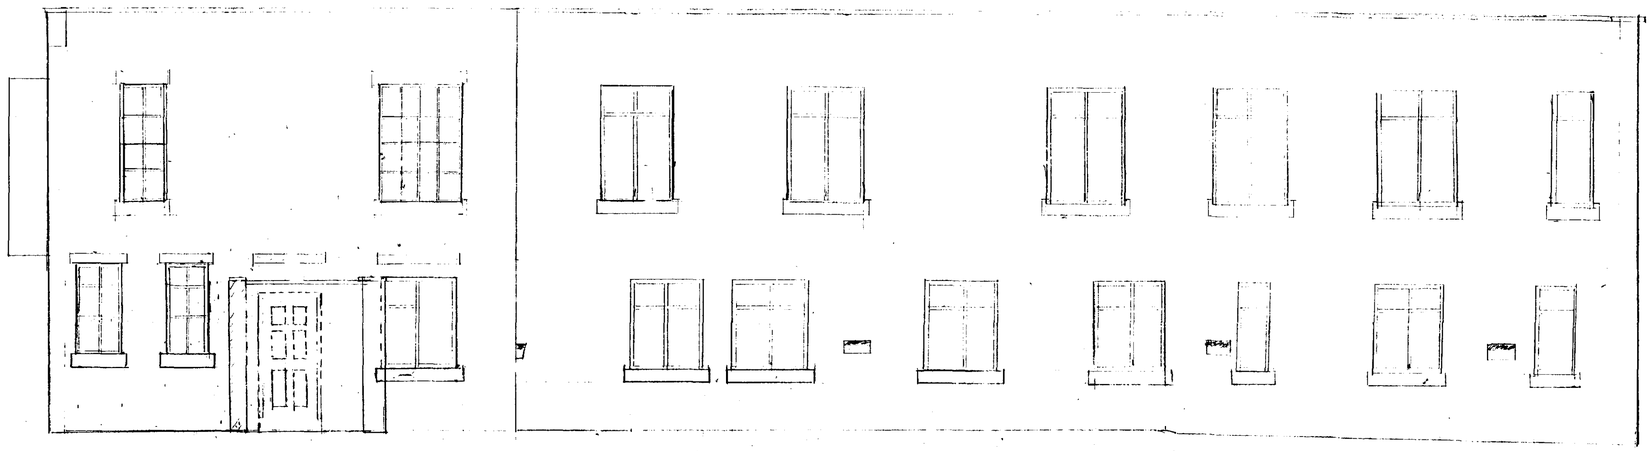

Annex existing South facing elevation

NOTES

- NEW EXTERNAL DOORS TOP SECTION DOUBLE GLAZED LOWER SECTION SOLID - COLOUR BURGUNDY RED
  FIRE EXIT DOOR OPENS OUTWARDS - CRASH BARS
  STAFF DOOR OPENS INWARDS - SELF CLOSER.
- DOORS MAGNET 2XG OR SIMILAR.
  NEW STEP DOWN TO EACH DOOR TO GROUND LEVEL.
- FLOWER PLANTERS TO PROTECT ACCESS TO NEW DOORS
- MECHANICAL EXTRACTION TO NON OPENING TOP LIGHTS GROUND FLOOR
- NEW POST TOP LAMPS TO ENTRANCE TO CAR PARK ONE POSTS "HERMOD OR SIMILAR
- EXTERNAL PERMANENT "FAIRY TYPE" LIGHTS IN CREPISE BULB TO TOP OF WALL OF ANNEX (- - - - - -)
- NEW CANOPIES OVER NEW DOORS TO MATCH CANOPY FIXED TO MAIN BUILDING
- NEW WALL BRACKET LAMPS ONE EACH SIDE OF EACH NEW DOOR NEW 960 CHRISTOPHER WRAY OR SIMILAR. FINISHED POWDER BLACK.
- REVISED NEW WALL SIGN DETAIL WILL ACCOMPANY ADVERTISMENT APPLICATION

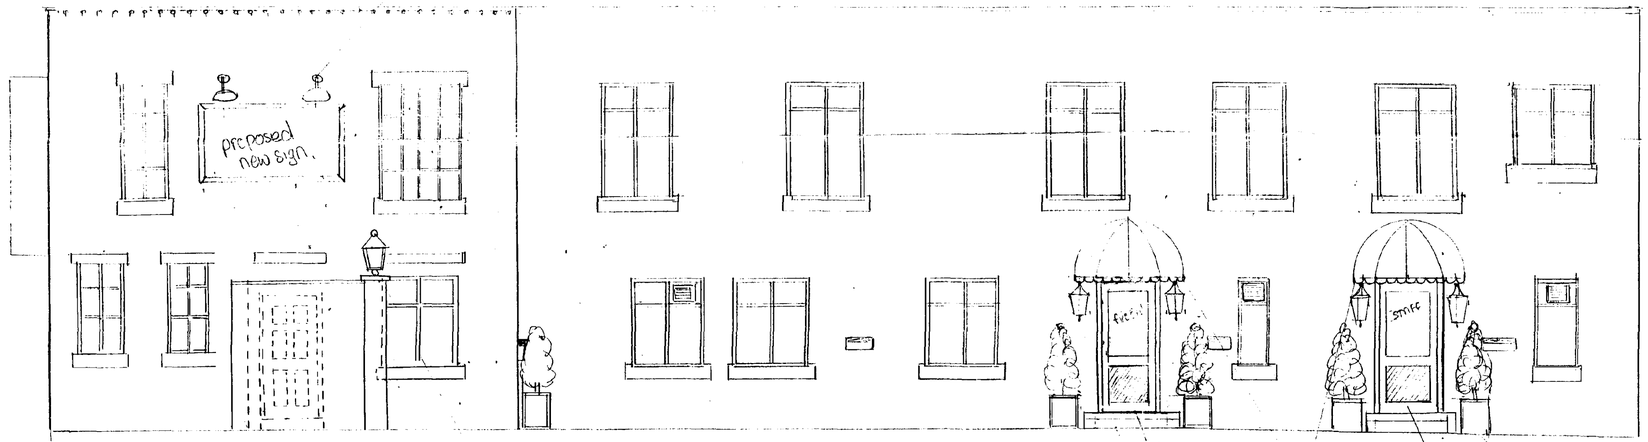

NEW ILLUMINATED GATE PUSH TOP LAMPS MODEL HERMOD FROM CHRISTOPHER WRAY

Annex proposed alterations to south elevation

Magnet 2XG DOUBLE GLAZED DOOR/FLOWER PLANTERS FOR EXIT DOORS FOR WARDS

CANOPY PROTECTION TO DOOR WAYS TO MATCH EXISTING FIXED TO MAIN BUILDING FRONT ELEVATION (BURGUNDY RED & CREAM)

Magnet 2XG ACCESS TO STAFF SERVICE AREA OPENS INWARDS

HEAVY PLANTERS TO PROTECT ACCESS TO DOORS FROM CAR PARK


REVISIONS

TITLE
proposed alteration to
function rooms
for Grey Hall Hotel

DATE: MARCH 1995	G. MOWATT
DRAWING No	SCALE 1:50

D.C.
REF 0264/95

OFFICE
- COPY -

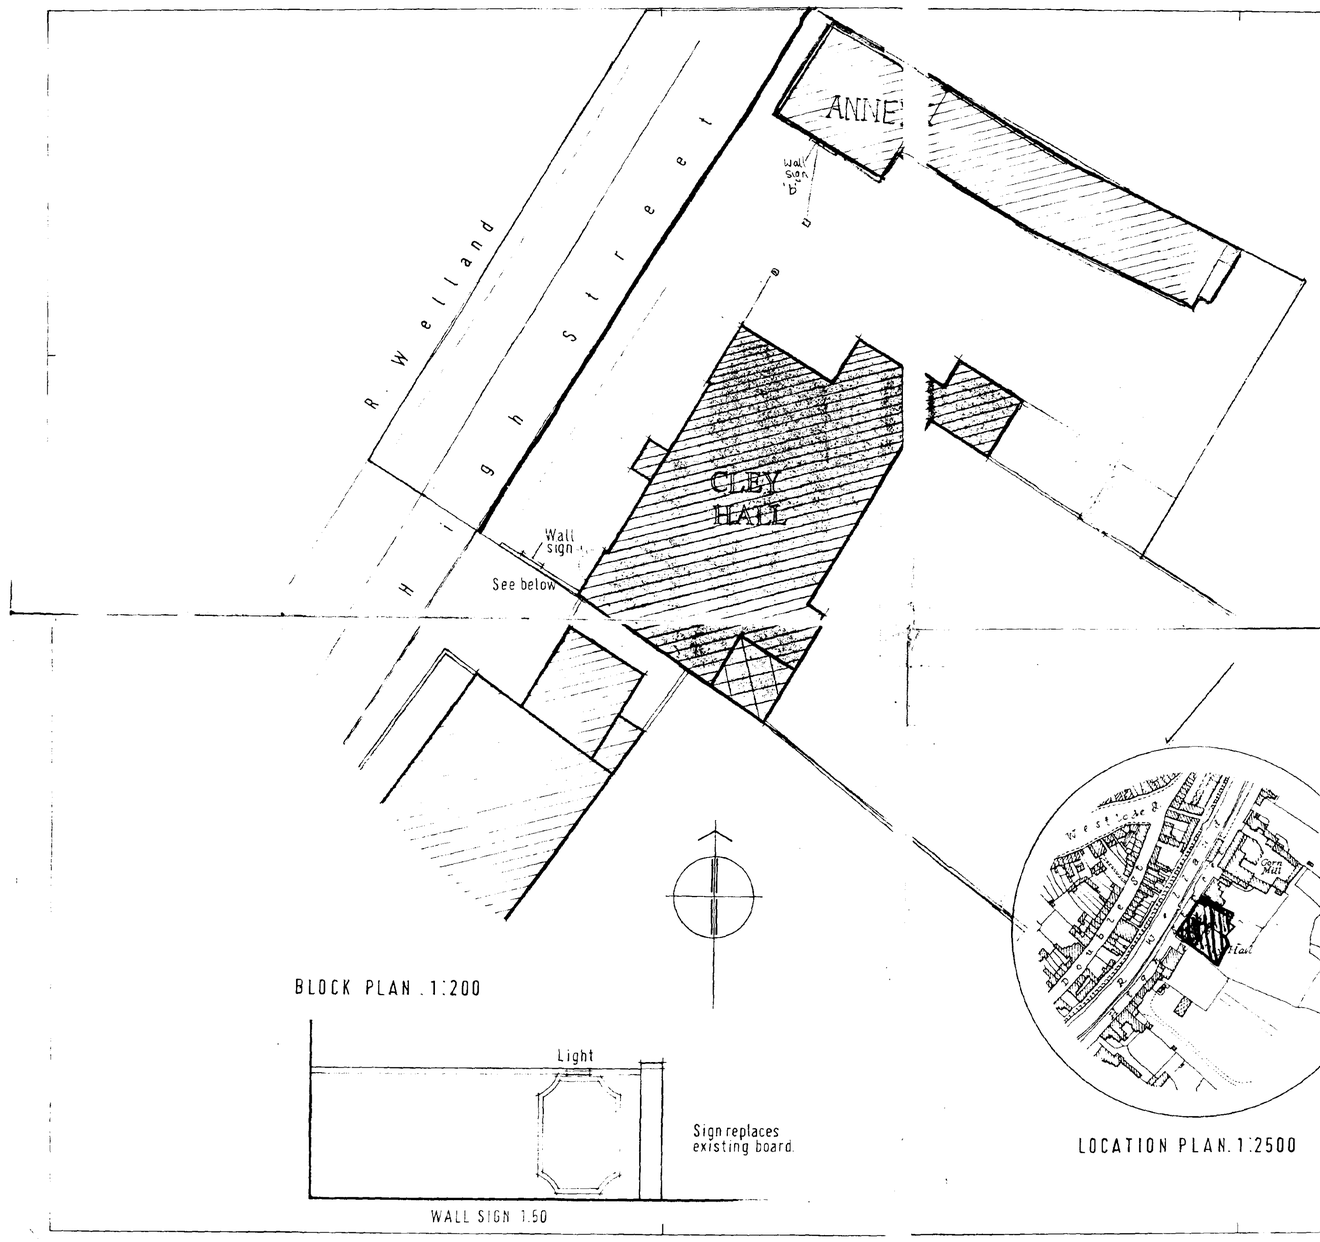

BLOCK PLAN . 1:200

WALL SIGN 1:50

LOCATION PLAN. 1:2500

This drawing is copyright and may not be altered, traced copied, photographed or used for any purpose other than that for which it is issued without written permission from Ruddle Wilkinson and Partners

NOTES

Do not scale from this drawing
The General Contractor is to check all dimensions on site and report discrepancies to the Architect

REVISIONS

no | date

RUDDLE WILKINSON & PARTNERS
CHARTERED ARCHITECTS + SURVEYORS + TOWN PLANNERS

PETERBOROUGH SPALDING WISBECH HUNTINGDON

project
CLEY HALL RESTAURANT
HIGH ST. SPALDING.
MR. & MRS. G.R.MOWAT

drawing
BLOCK & SITE PLANS.

scale 1.200 1.2500 | date 26.11.84 | drawn PS

project no 20492 | drawing no AL/1

revisions