CLEY HALL

HOTEL


Restaurant Bars & Functions

LETTERING & SHADOW

BACKGROUND

A — A

A A SECTION

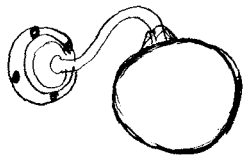

CLEY HALL HOTEL - ANNEX

WALL MOUNTED SIGNAGE

(DULUX)

BURGUNDY RED LETTERING 5050-R

BLUE GREY SHADOW 2010-R80-B


ORCHID WHITE BACKGROUND 0504-Y24R

ETB: RAC: AA: COLOURS AS DETAILED

SCALE 1" : 1'

CUSTOM FONTS

APP 0266/95

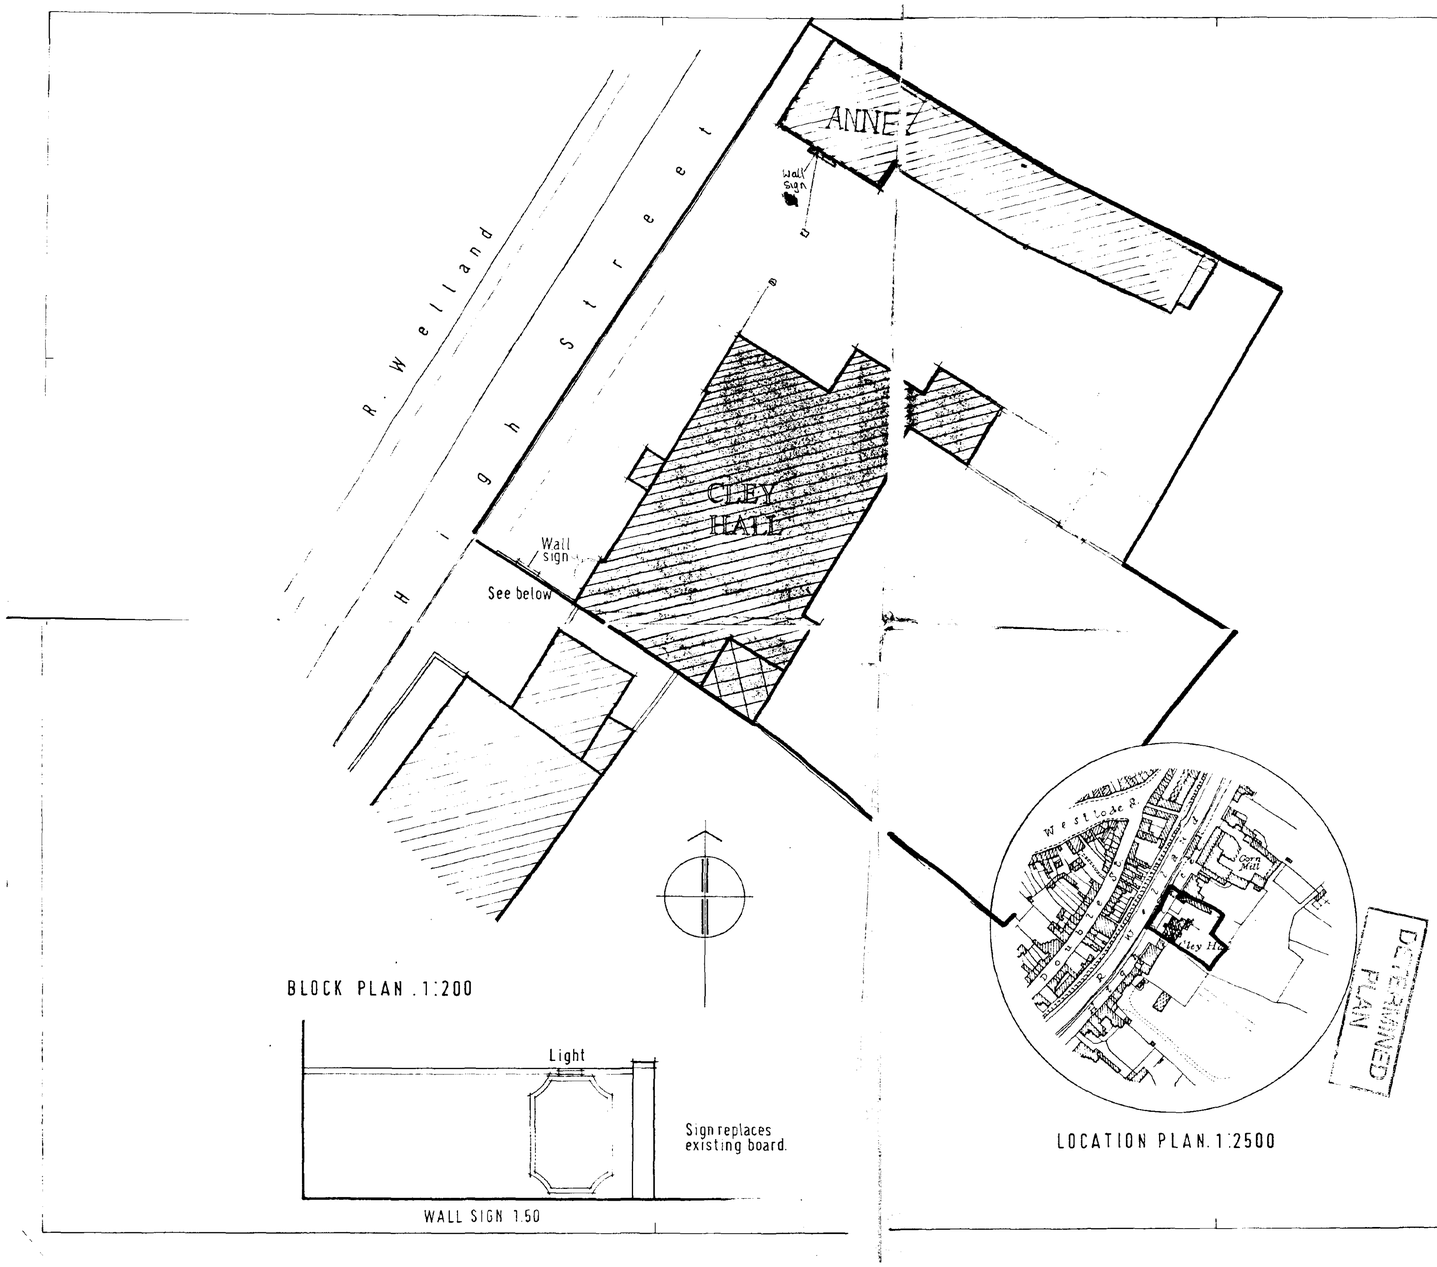

BLOCK PLAN . 1:200

WALL SIGN 1:50

LOCATION PLAN. 1:2500

This drawing is copyright and may not be altered, traced copied, photographed or used for any purpose other than that for which it is issued without written permission from Ruddle Wilkinson and Partners.

NOTES

Do not scale from this drawing

The General Contractor is to check all dimensions on site and report discrepancies to the Architect

REVISIONS

no date

RUDDLE WILKINSON & PARTNERS

CHARTERED ARCHITECTS + SURVEYORS + TOWN PLANNERS

PETERBOROUGH SPALDING WISBECH HUNTINGDON

project

CLEY HALL RESTAURANT
HIGH ST. SPALDING.
MR. & MRS. G. R. MOWAT

drawing


BLOCK & SITE PLANS.

DC. 0266/85


scale	date	drawn
1:200 1:2500	25.11.84	PS

project no	drawing no
20492	AL/1

revisions

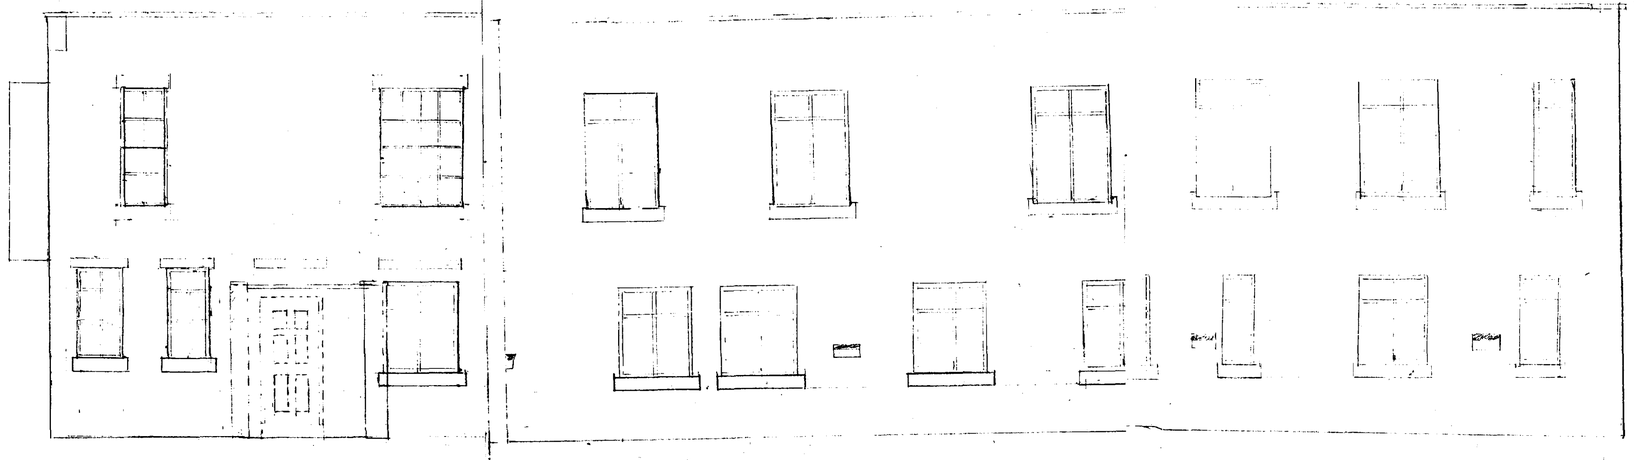

Annex existing South facing elevation.

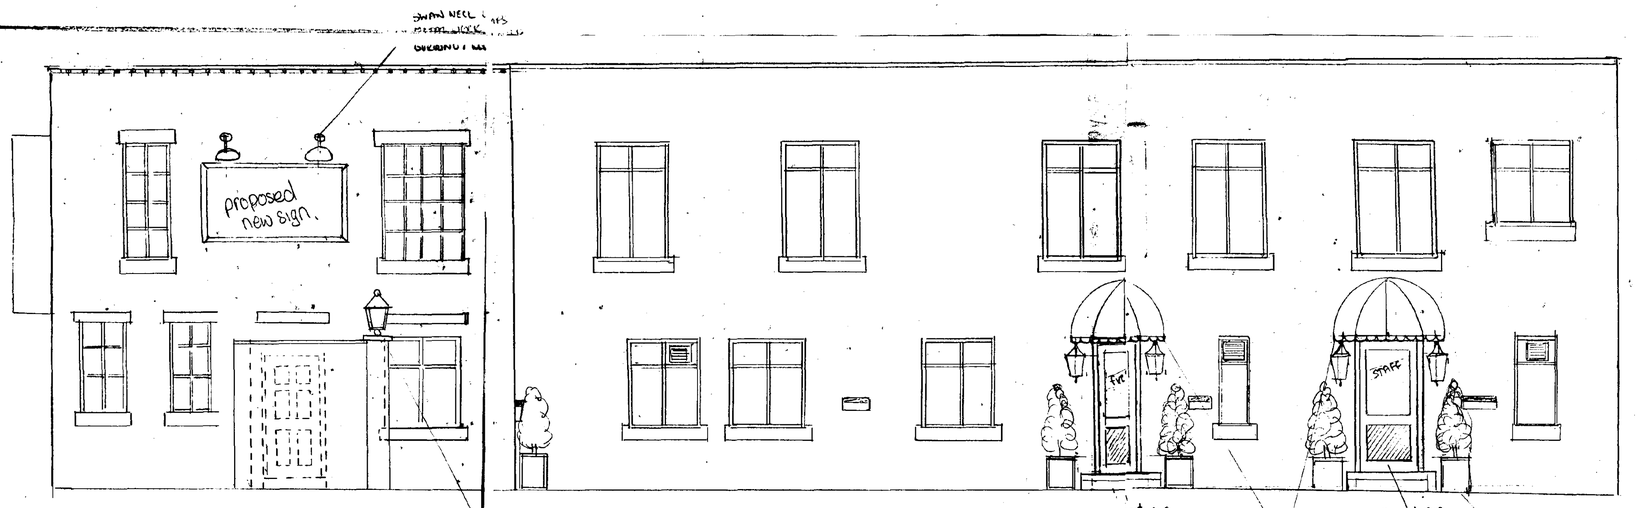

Annex proposed alterations to South elevation

NOTES

- NEW EXTERNAL DOORS TOP SECTION DOUBLE GLAZED LOWER SECTION SOLID - COLOUR BURGUNDY RED FIRE EXIT DOOR OPENS OUTWARDS - CRASH BARS. STAFF DOOR OPENS INWARDS - SELF CLOSER.
- DOORS MAGNET 2XG OR SIMILAR. NEW STOP DOWN TO EACH DOOR TO GROUND LEVEL.
- FLOWER PLANTERS TO PROTECT ACCESS TO NEW DOORS
- MECHANICAL EXTRACTION TO NON OPENING TOP LIGHTS GROUND FLOOR.
- NEW POST TOP LAMPS TO ENTRANCE TO CAR PARK GATE POSTS "HEPPNER OR SIMILAR
- EXTERNAL PERMANENT "FAIRY TYPE" LIGHTS IN ORANGE GLOW TO TOP OF WALL OF ANNEX (- - - - -)
- NEW CANOPIES OVER NEW DOORS TO MATCH CANOPY FITTED TO MAIN BUILDING
- NEW WALL BRACKET LAMPS ONE EACH SIDE OF EACH NEW DOOR HEN 960 CHRISTOPHER WRAY OR SIMILAR. FINISHED POWDER BLACK.
- PROPOSED NEW WALL SIGN DETAIL WILL ACCOMPANY ADVERTISMENT APPLICATION

CANOPY: PROTECTION TO DOOR WAYS TO MATCH EXISTING FITTED TO MAIN BUILDING FRONT ELEVATION (BURGUNDY RED & CREAM)

Magnet 2xG ACCESS TO STAFF SERVICE AREA OPENS INWARDS

HEAVY PLANTERS TO PROTECT ACCESS TO DOORS FROM CAR PARK

D.C.
08 MAR 1995
REF 0266/95

REVISIONS.

TITLE
proposed alteration to Function rooms for Cley Hall Hotel

DATE: MARCH 1995	G. MOWATT
DRAWING 16	SCALE 1:50

APPROVED PLAN