
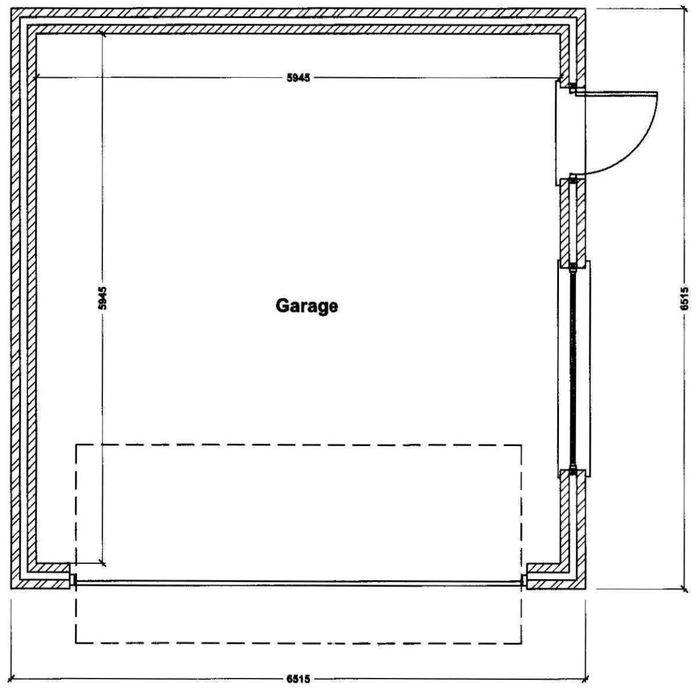



## Proposed Ground Floor Plan

Scale 1:50

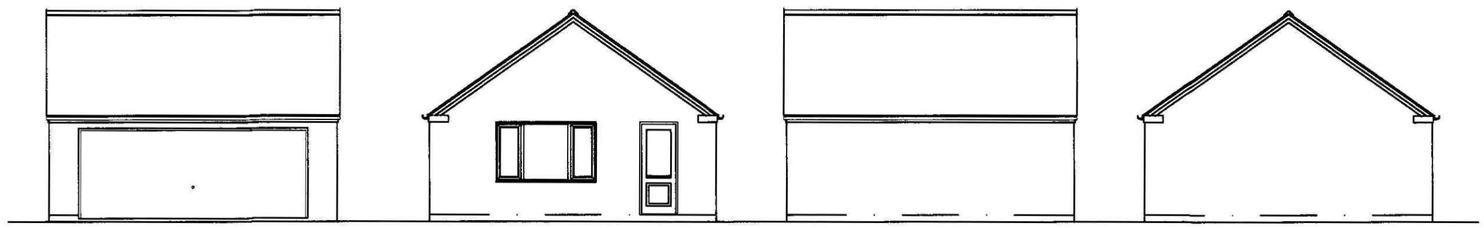

## Front Elevation

Scale 1:100

## Side Elevation

Scale 1:100

## Rear Elevation

Scale 1:100

## Side Elevation

Scale 1:100

SHDC
Planning & Development
17 APR 2009
Ref: 0267/09

GENERAL CONDITIONS
Contractors are responsible for checking all dimensio
when work commences and before ordering any mate
discrepancies should be brought to the attention of th
for remedial action before commencing further.

All materials not specified to be of a standard suitable
work proposed and be fit for purpose.All work to be in
accordance with good building practise and all neces
codes for Workmanship on Building Sites.

Revisions

"A" - 07.04.09 - Amended to suit the clients co

Client:
**Mr M Willows**

Site:
**12 Julias Mead**
**Spalding**

Drg Title:
**Garage Details**

remway
Design Ltd
2nd Floor - 5B Sheepmarket
Spalding
PE11 1BH
Tel : 01775 768 921
e-mail: enquiries@remwaydesign.co

| Drg Size | Drawing Number | Revi |
|---|---|---|
| A2 | 1397-02 | |

DETERMINED
PLAN

PLEASE NOTE:
Due to areas of the structure being covered, unexposed or otherwise inaccessible the notes / specifications of existing materials are subject to confirmation of site when it is feasible to expose the relevant areas of construction.