


THIS DRAWING IS TO BE READ IN CONJUNCTION WITH DRAWING NO 'D' 2622-1

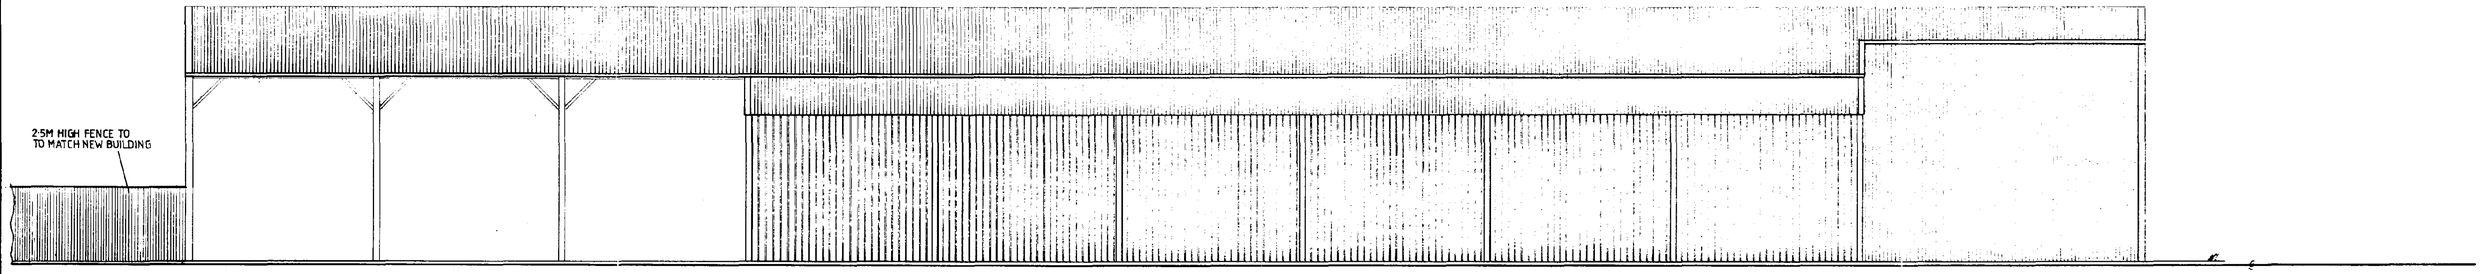


SOUTH ELEVATION [North elevation handed]

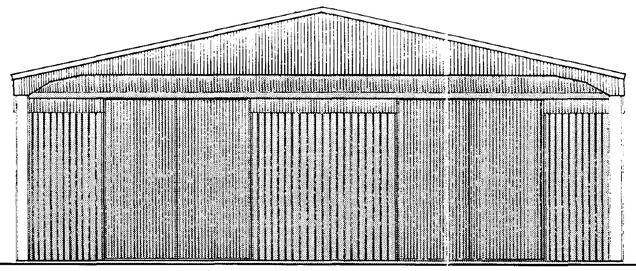

WEST ELEVATION

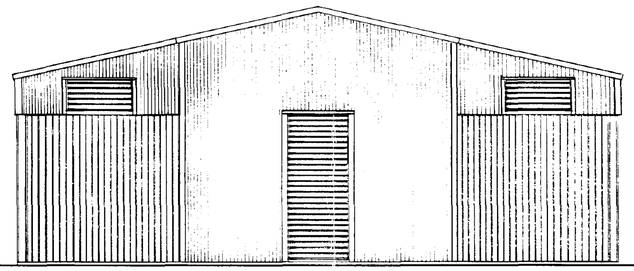

EAST ELEVATION

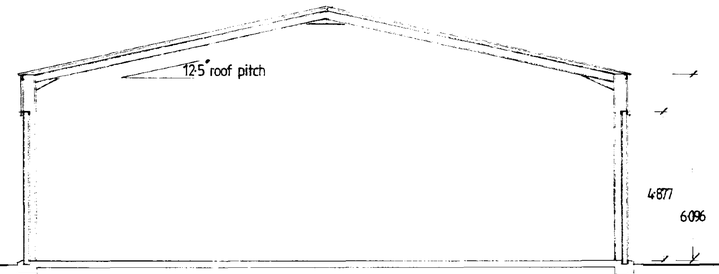

section thro'

ROOF CLADDING: C.P.M. 1200×25 rib face plastisol coated steel [Goosewing Grey 00 A 05]

SIDE CLADDING: C.P.M. 1200×25 rib face plastisol coated steel [Olive Green 12 B 27]



SOUTH HOLLAND DISTRICT COUNCIL
PLANNING DEPARTMENT
13 APR 1995
Ref. 0267/95

CONTRACTOR TO CHECK ALL DIMENSIONS ON SITE BEFORE WORK COMMENCES.

revision	date	init.	revision details
A	12·4·95	SCP	CANOPY NORTH ELEVATION CLADDING

PODDINGTONS
Architectural Design Consultants
43 Double Street, Spalding, Lincs. PE11 2AA
Tel: 0775 761856 & 768296. Fax: 0775 710218


project
PROPOSED ONION DRYING STORE
SPRINGFIELDS NURSERY, CAMEL GATE, ROMAN BANK, SPALDING, LINCOLNSHIRE.
FOR T.F. BOWMAN AND SON

drawing
PLAN LAYOUT : ELEVATIONS

scale	drawing no
1:100	2622-2 A
	A
	checked


DETERMINED PLAN

SUMMIT

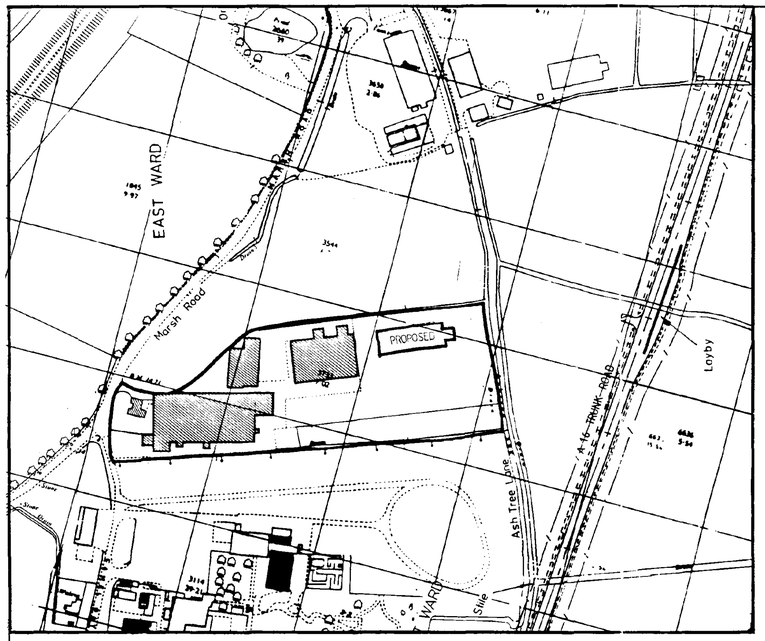

LOCATION PLAN 1:2500 SCALE

Group	Species	Common
A	Salix caprea or Tilia cordata or Fraxinus excelsior	Goat willow Small leaved lime Ash
B	Quercus robur	Oak
C	Acer campestre	Field maple
	12 of which could be Mountain Ash to provide seasonal colour.	
D	Crataegus oxyacantha	Hawthorn)
	Corylus avellana	Hazel)
	Viburnum opulus	Guelder rose)
	Rhamnus cathartica	Purging buckthorn)

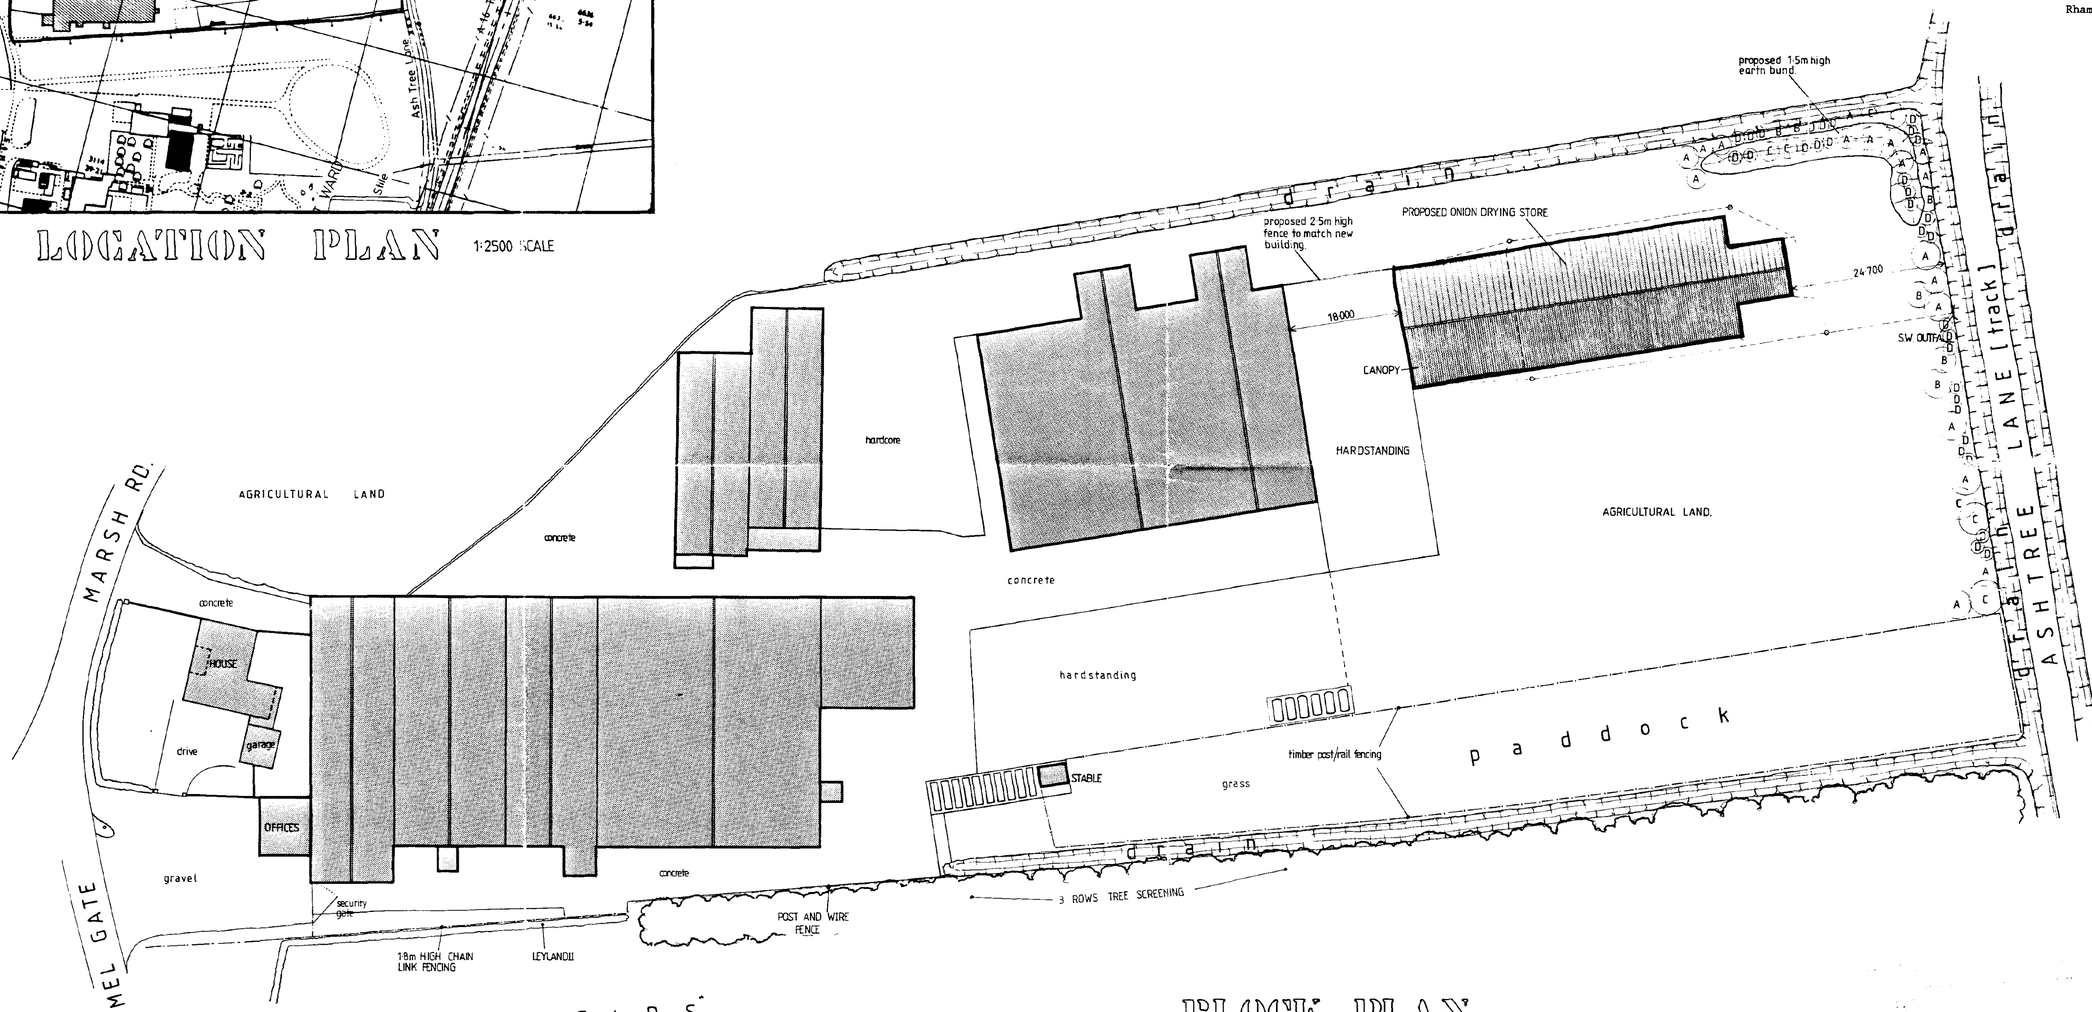

BLOCK PLAN 1:500

SOUTH HOLLAND DC
HOUSING & PLANNING
13 APR 1995
Ref: 0261/95

CONTRACTOR TO CHECK ALL DIMENSIONS ON SITE BEFORE WORK COMMENCES.

revision	date	init.	revision details
A	9.95	JCT	PROPOSED BUILDING MOVED

PODDINGTONS
Architectural Design Consultants
43 Double Street, Spalding, Lincs. PE11 2AA
Tel: 0775 761856 & 768296. Fax: 0775 710218

project
PROPOSED AGRICULTURAL STORE (Onion drying)
"SPRINGFIELDS NURSERY"
CAMEL GATE, ROMAN BANK, SPALDING, LINCS.
FOR: T. F. BOWMAN AND SON

drawing
SITE AND LOCATION PLAN

scale
1:500 1:2500

drawing no.
2622/1 A

checked

SUMMIT

125' 392