
Contractors are responsible for checking all dimensions on site prior to work commencing

Due to areas of the structure being covered, unexposed or otherwise inaccessible the notes / specifications of existing materials are subject to confirmation of site when it is feasible to expose the relevant areas of construction.

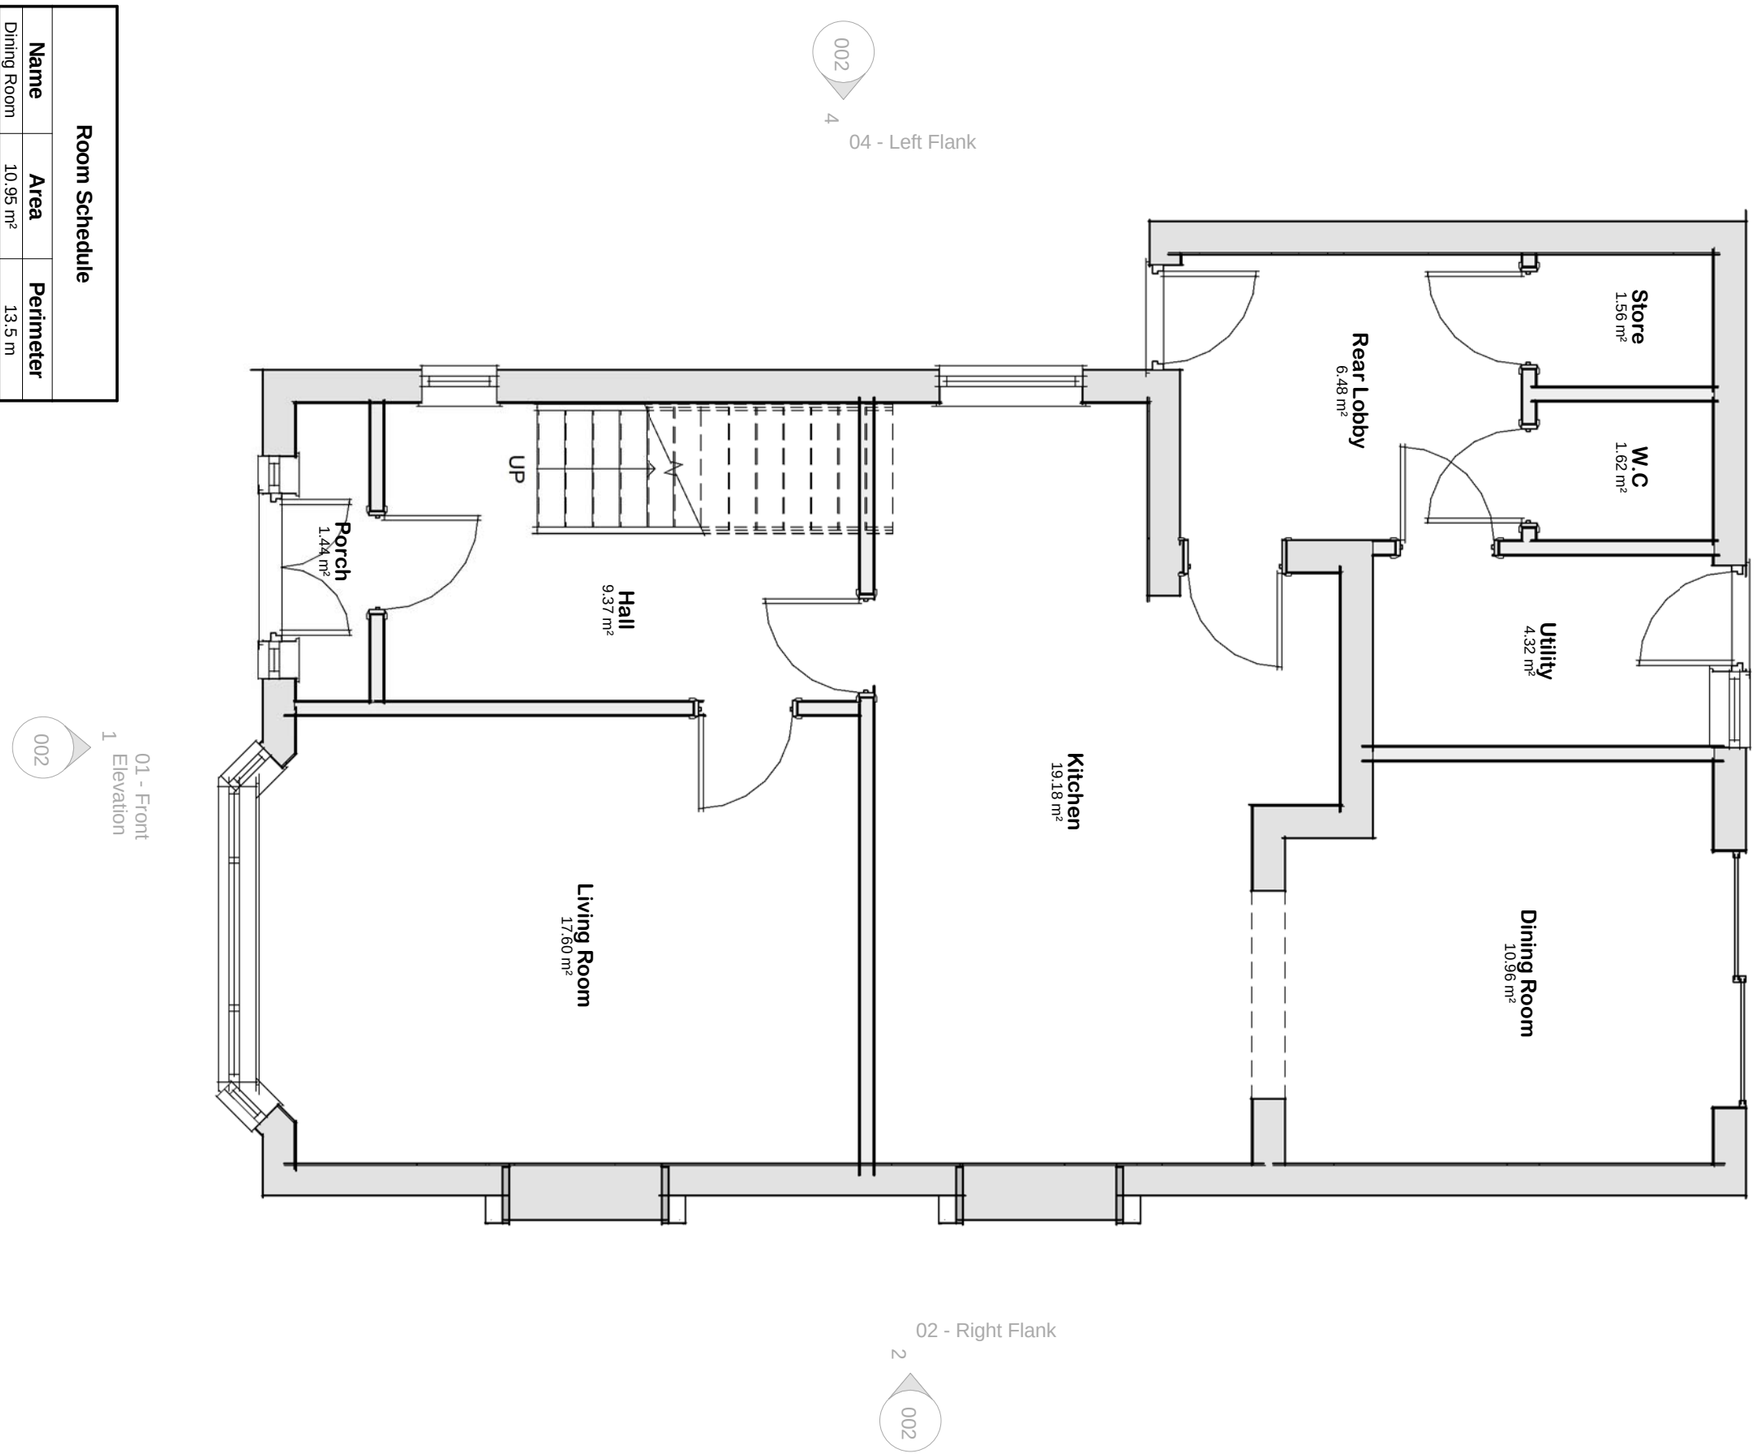

Room Schedule

Name	Area	Perimeter
Dining Room	10.95 m²	13.5 m
Hall	9.35 m²	12.6 m
Kitchen	19.20 m²	20.3 m
Living Room	17.60 m²	16.7 m
Porch	1.45 m²	6.0 m
Rear Lobby	6.50 m²	10.2 m
Store	1.55 m²	5.0 m
Utility	4.30 m²	8.7 m
W.C	1.60 m²	5.1 m
Grand total: 9	72.55 m²	98.2 m

01 - Ground Floor Plan

1 : 50

Client: **Mr & Mrs Dunn**

Site: **46 Wygate Road Spalding**

Drg Title: **Extg Ground Floor Layout**

Contract No: **2494**

Drg No: **001**

remway Design Ltd
"Treetops", The Raceground, Spalding, PE11 3AP Tel : 01775 768 921