
Contractors are responsible for checking all dimensions on site prior to work commencing

Due to areas of the structure being covered, unexposed or otherwise inaccessible the notes / specifications of existing materials are subject to confirmation of site when it is feasible to expose the relevant areas of construction.



Site Location Plan

1 : 1000

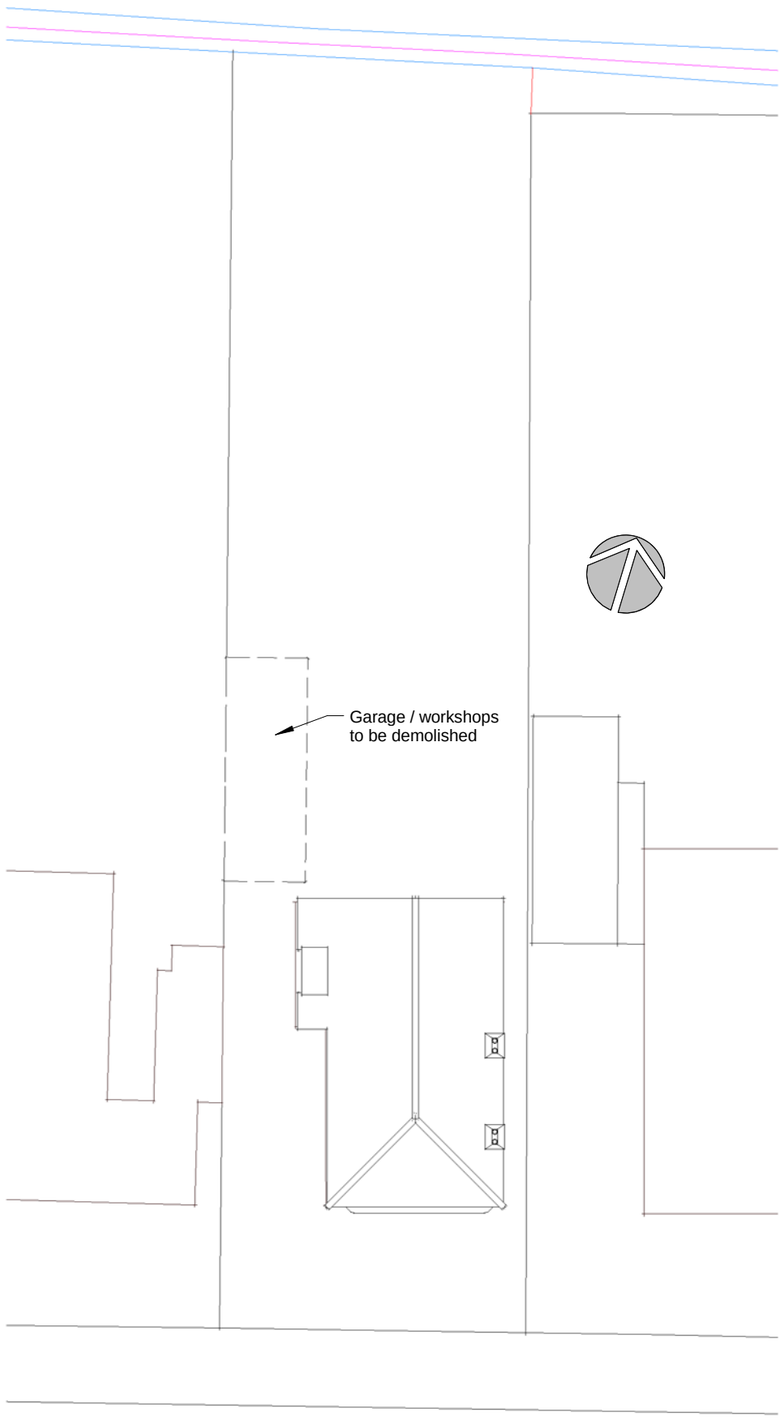

Site Block Plan

1 : 250

Client:	**Mr & Mrs Dunn**	Site:	**46 Wygate Road Spalding**	Drg Title:	**Site Plans**	Contract No	**2494**	Drg No	**003**

remway Design Ltd
"Treetops", The Raceground, Spalding,
PE11 3AP Tel : 01775 768 921