
Contractors are responsible for checking all dimensions on site prior to work commencing


Due to areas of the structure being covered, unexposed or otherwise inaccessible the notes / specifications of existing materials are subject to confirmation of site when it is feasible to expose the relevant areas of construction.



3D View 1

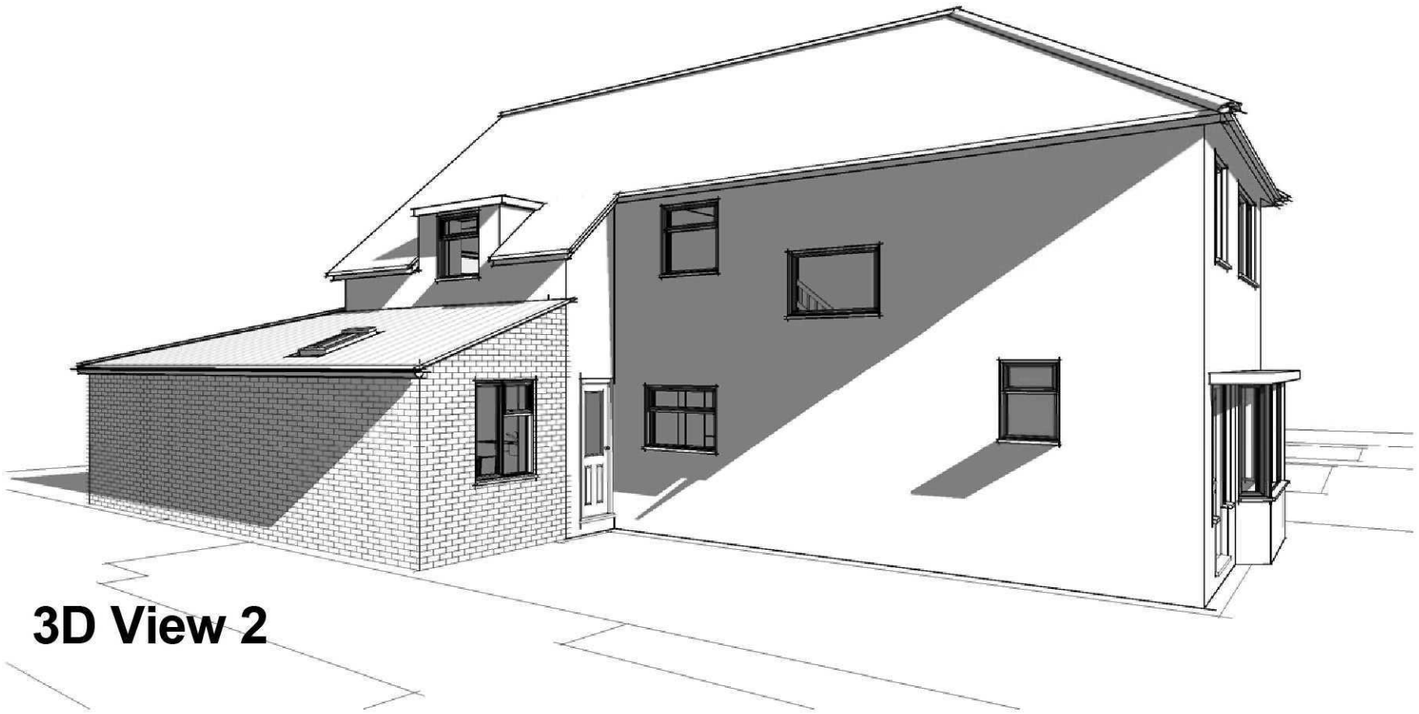

3D View 2

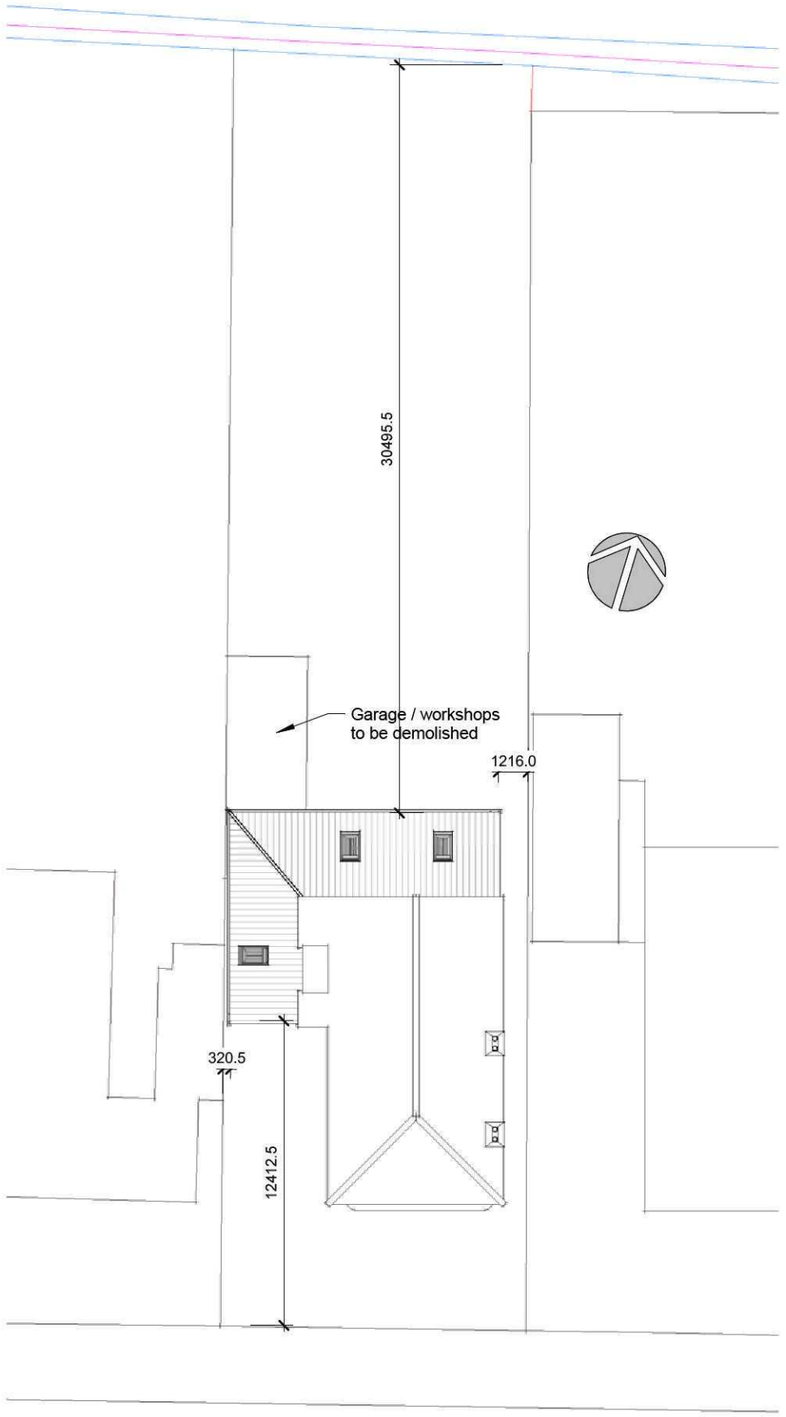

Site Block Plan

1 : 250

Client:	Site:	Drg Title:	Contract No	Drg No
Mr & Mrs Dunn	46 Wygate Road Spalding	Site Plans	2494	006A

remway Design Ltd
"Treetops", The Raceground, Spalding,
PE11 3AP Tel : 01775 768 921