


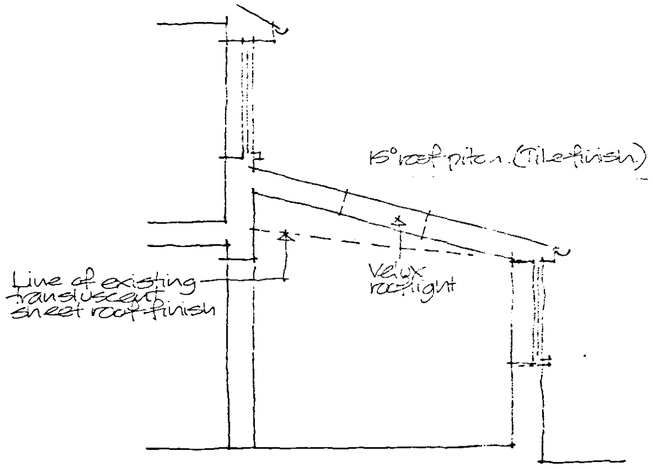


SECTION.

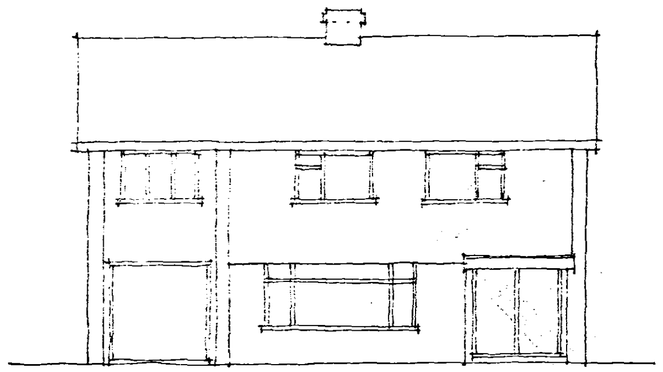


FRONT ELEVATION.

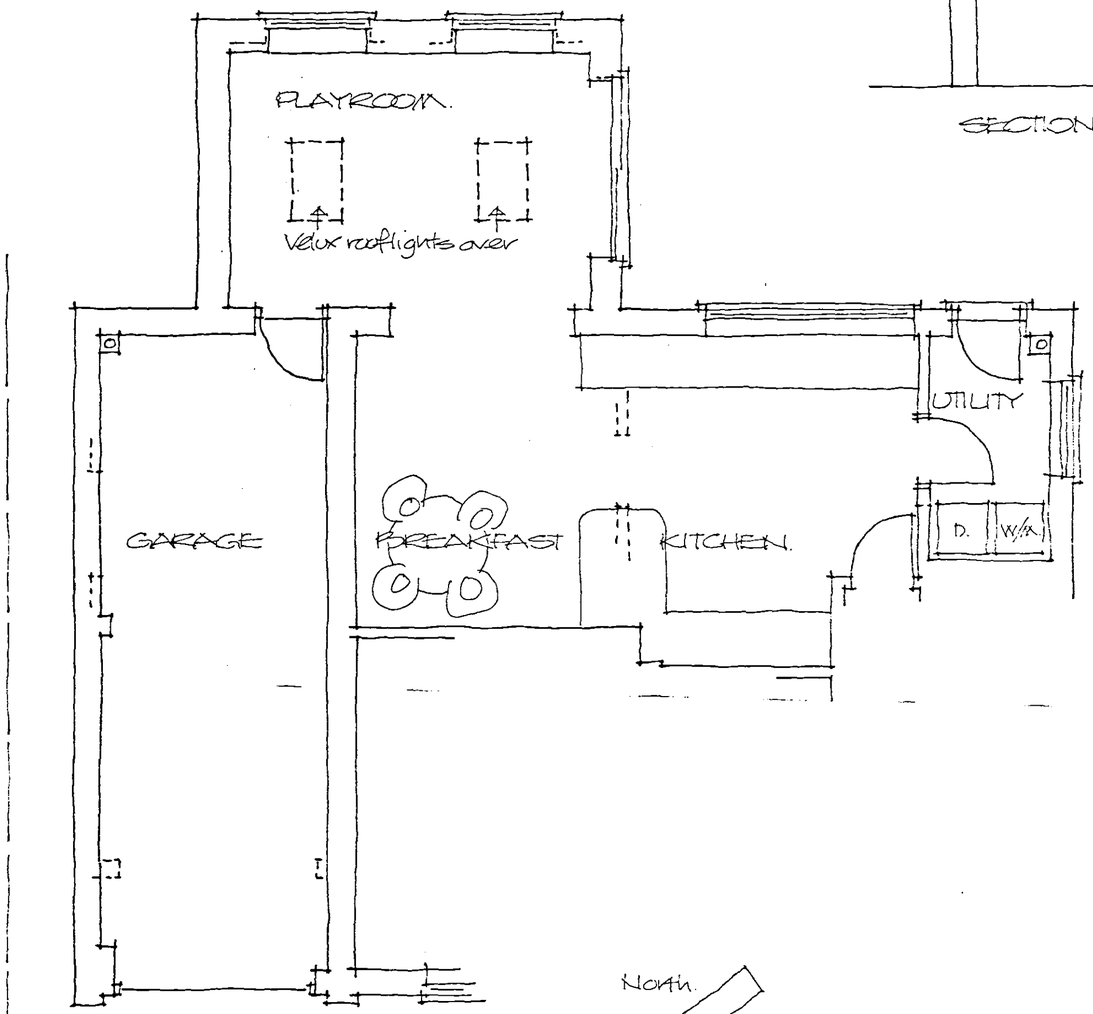

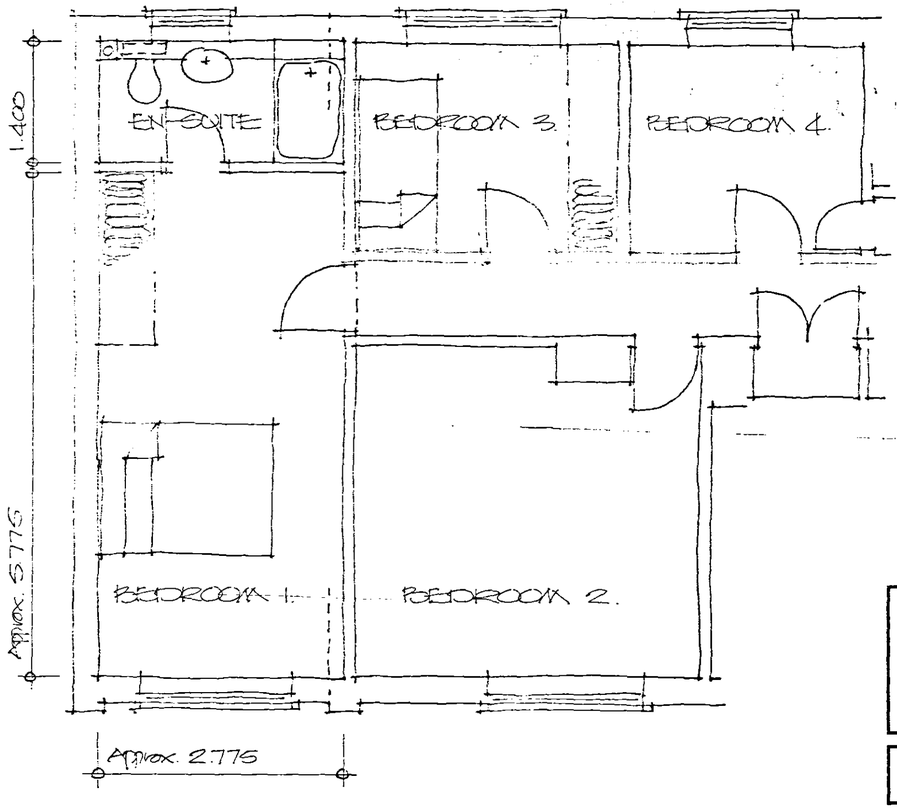



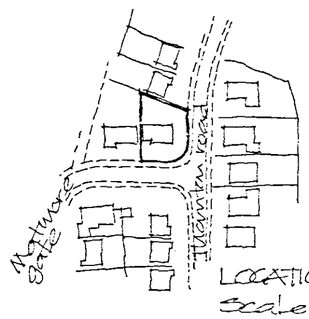

LOCATION PLAN
Scale 1:2500

SOUTH HOLLAND D.C.
BUILDING CONTROL
21 DEC 2007
REF. B11/1736/07

Project
SKETCH DESIGN OF PROPOSED EXTENSIONS AND ALTERATIONS TO EXISTING HOUSE, 33 MATMORE GATE, SPALDING.

Client
MR & MRS P SMITH

ALAN HORNSBY
ARCHITECTURAL SERVICES LTD

"Little Acre"
Peak Hill, Cowbit,
Spalding, Lincs. PE12 6AW
Tel. Holbeach (01406) 380591

Scale 1:50 & 1:100 Drg. no. 07/65/01
Date December 2007