

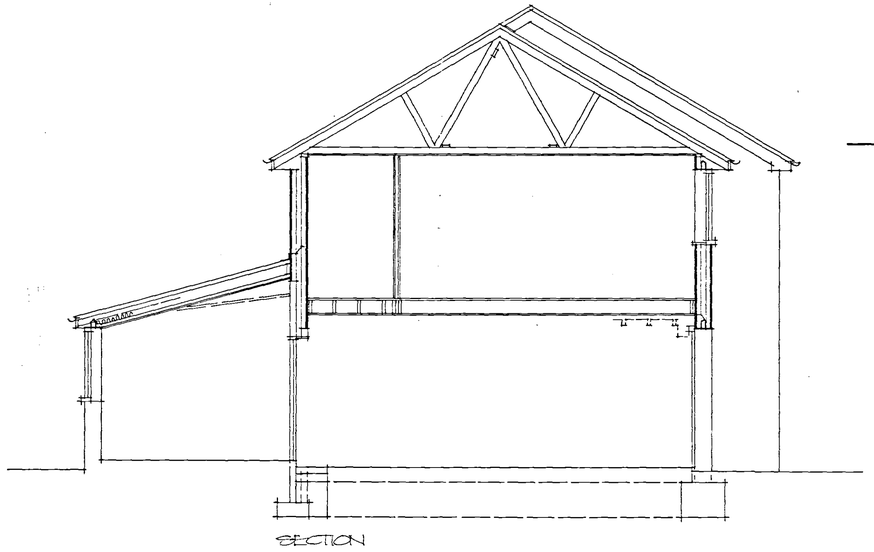



SECTION

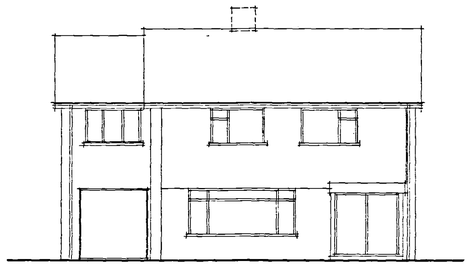

FRONT ELEVATION

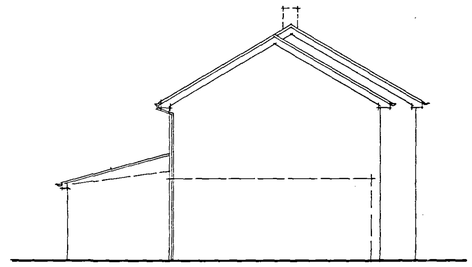

SIDE ELEVATION

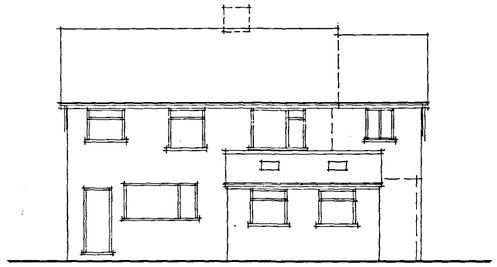


REAR ELEVATION

Finishes :


Roof — Redland Graveaury interlocking concrete tiles in colour to be similar to existing to roof above sun room. Roof pitch to be 15 degrees.


Main roof to be finished in interlocking concrete tiles to match existing. Roof pitch approx. 30 degrees.

Walls — All new facing brickwork to match existing.

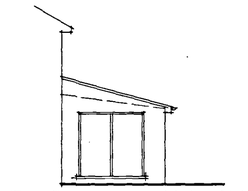



PART SIDE ELEVATION

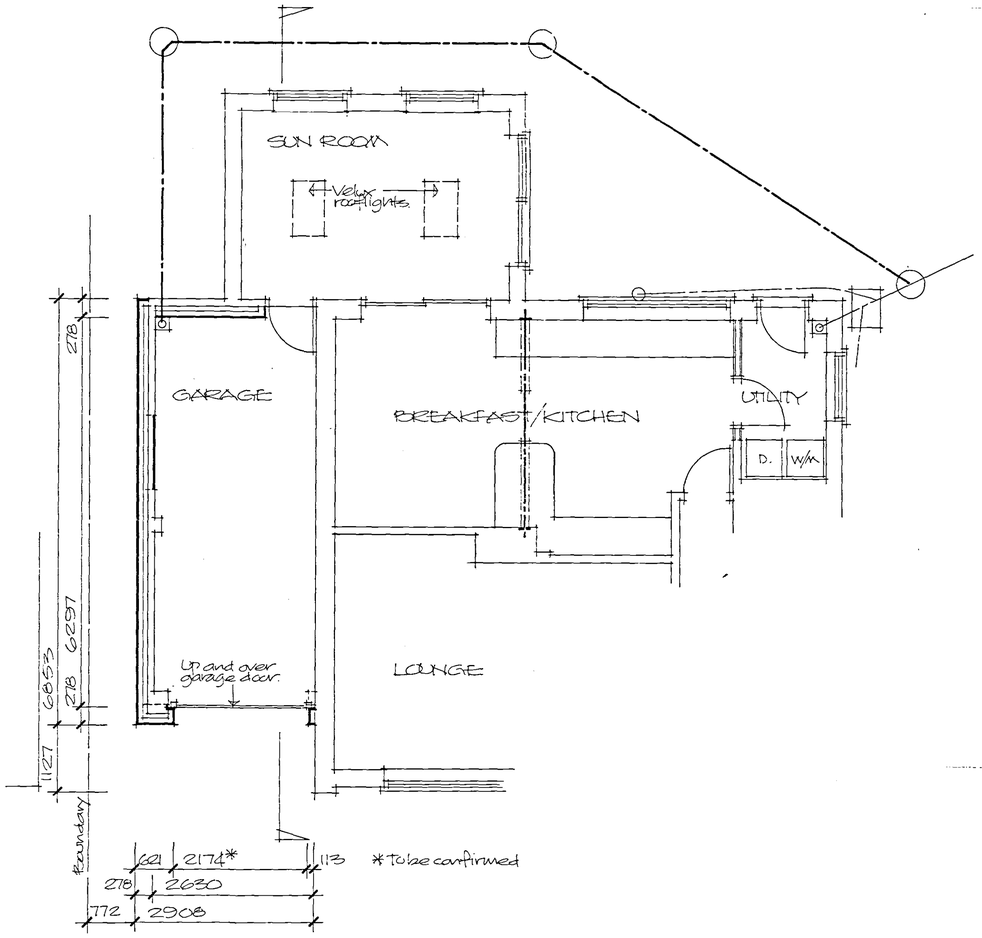

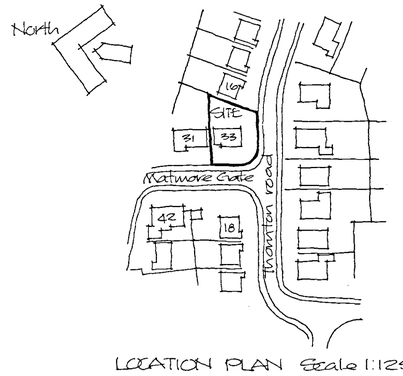

LOCATION PLAN Scale 1:1250

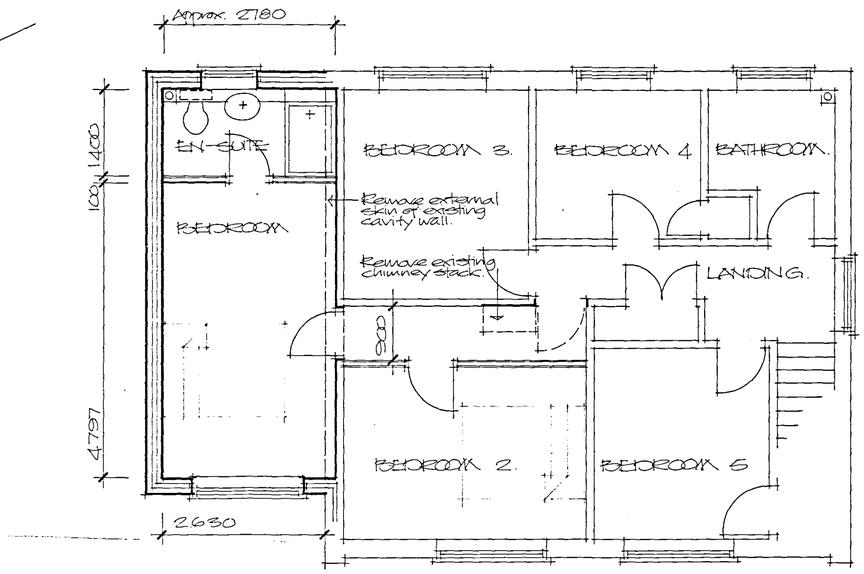

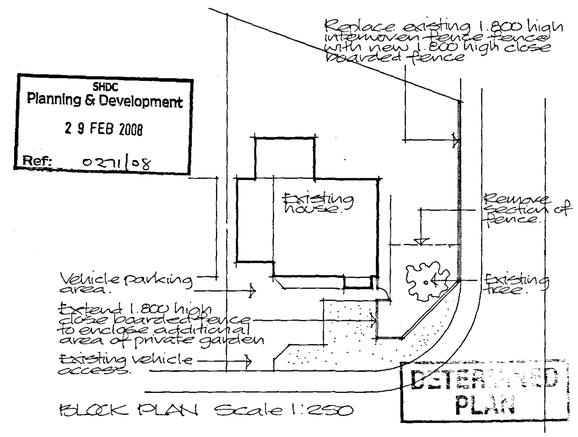

BLOCK PLAN Scale 1:250

SHDC
Planning & Development
2 9 FEB 2008
Ref: 0271/08

DETERMINED PLAN

Project

PROPOSED ALTERATIONS AND EXTENSION TO HOUSE, 33 MATMORE GATE, SPALDING.

Client

MR & MRS P SMITH

ALAN HORNSBY
ARCHITECTURAL SERVICES LTD
"Little Acre"
Peak Hill, Cowbit,
Spalding, Lincs. PE12 6AW
Tel. Holbeach (01406) 380591

Scale 1:50 &1: 100 Drg. no. 07/65/03

Date February 2008