
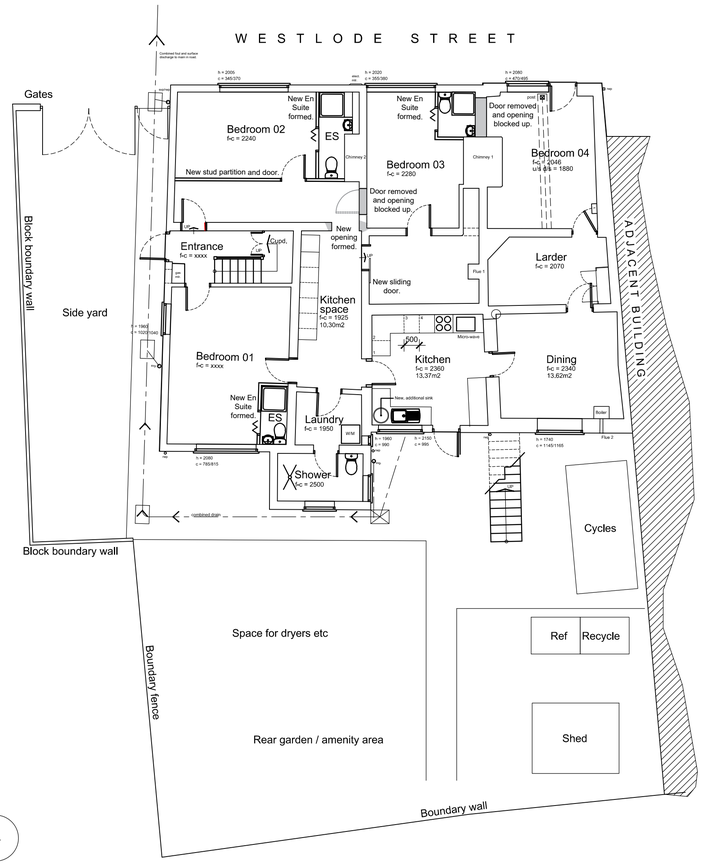


Ground floor level plan as proposed
1:100

SCALE 1 : 100
SCALE 1 : 1

0m 1m 2m 4m 6m 8m 10m
0m 10mm 20mm 40mm 60mm 80mm 100mm

Plot boundaries shown indicateive only, not surveyed.

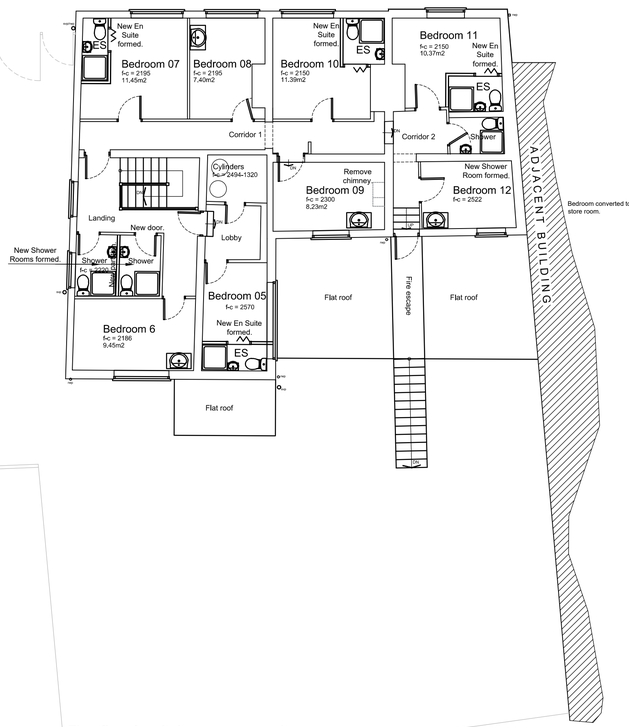

First floor level plan as proposed
1:100

Plot boundaries shown indicateive only, not surveyed.

DO NOT SCALE THIS DRAWING. THE CONTRACTOR IS DEEMED TO HAVE CHECKED ALL DIMENSIONS ON SITE AND REPORT ANY DISCREPANCIES TO OGLESBY & LIMB LTD.
THE CONTENTS OF THIS DRAWING ARE COVERED BY COPYRIGHT AND REMAIN THE PROPERTY OF OGLESBY & LIMB LTD. WRITTEN APPROVAL MUST BE OBTAINED FROM OGLESBY & LIMB LTD PRIOR TO DUPLICATION OR REPRODUCTION OF THIS DRAWING OR ITS CONTENTS.
ANY DIMENSIONS NOT SHOWN ARE TO BE CHECKED AND AGREED WITH OGLESBY & LIMB LTD.

Ref.	Date	Description	Initial
X	xx.xx.xx	Xxxxx	xxx

Oglesby & Limb Ltd
Chartered Architect
Suite 1, Market Chambers
12 Market Place, Spalding, Lincs
PE11 1SL
Tel: 01775 761196
e-mail: design@o-l-ltd.co.uk

Client:
Grzegorz Wiglusz

Project:
Proposed Change of Use of building to Larger HMO at
34-36 Westlode Street
Spalding
Lincolnshire
PE11 2AF

Drawing Title:
Floor plans as proposed

PLANNING APPLICATION ISSUE

Date:	Scale:
March 2024	as shown @ A1
Drawn by: RCW	Checked by: AJO

Drawing Number:	Rev:
A1612-14	P1