


DO NOT SCALE THIS DRAWING. THE CONTRACTOR IS DEEMED TO HAVE CHECKED ALL DIMENSIONS ON SITE AND REPORT ANY DISCREPANCIES TO OGLESBY & LIMB LTD.
THE CONTENTS OF THIS DRAWING ARE COVERED BY COPYRIGHT AND REMAIN THE PROPERTY OF OGLESBY & LIMB LTD. WRITTEN APPROVAL MUST BE OBTAINED FROM OGLESBY & LIMB LTD PRIOR TO DUPLICATION OR REPRODUCTION OF THIS DRAWING OR ITS CONTENTS.
ANY DIMENSIONS NOT SHOWN ARE TO BE CHECKED AND AGREED WITH OGLESBY & LIMB LTD.

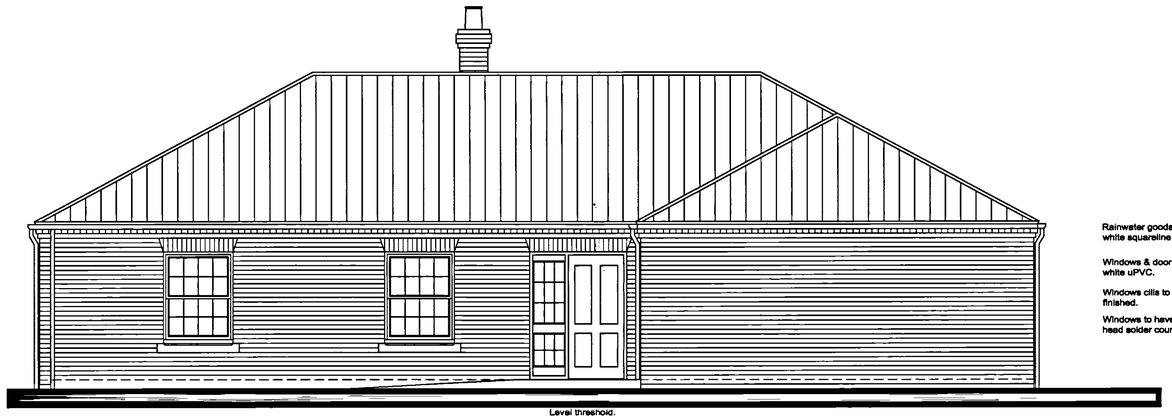


Front Elevation as Proposed
Scale 1:50

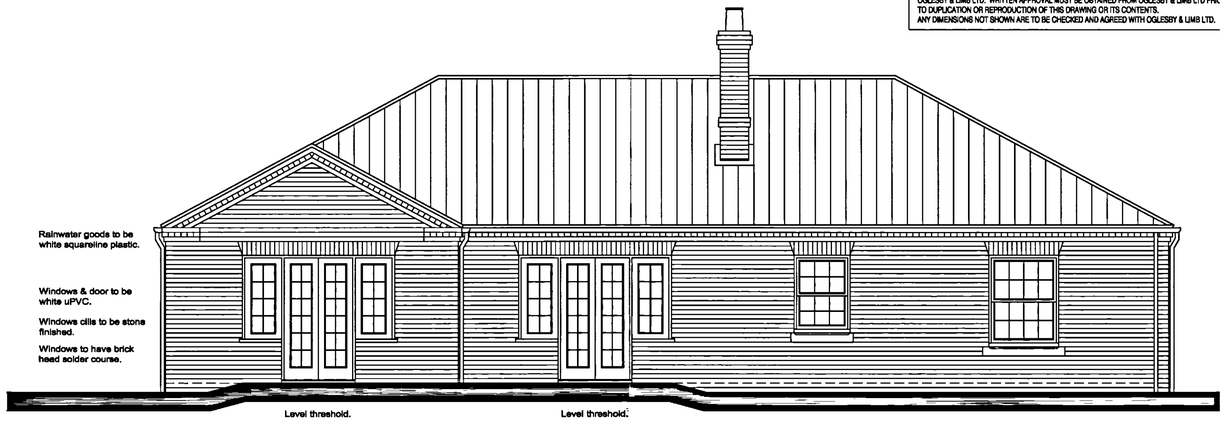


Rear Elevation as Proposed
Scale 1:50

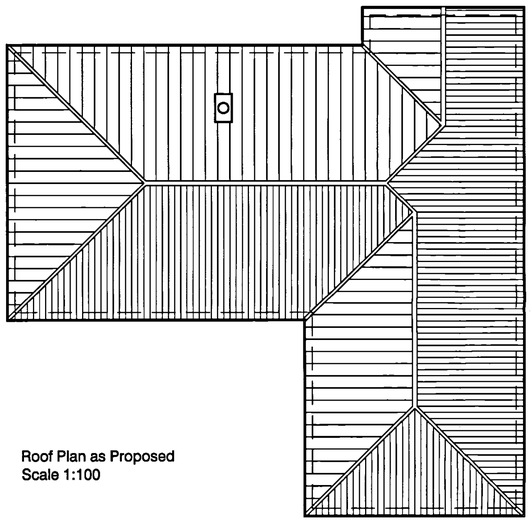


Roof Plan as Proposed
Scale 1:100

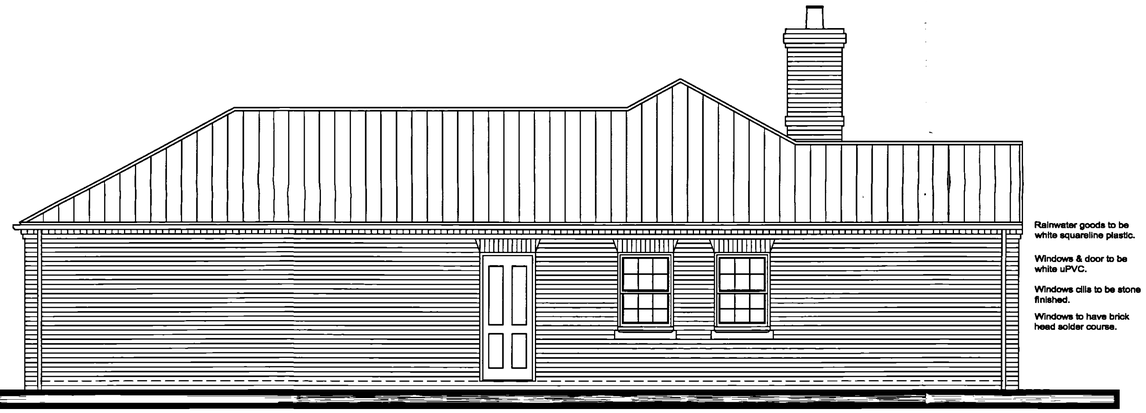

Side Elevation as Proposed
Scale 1:50

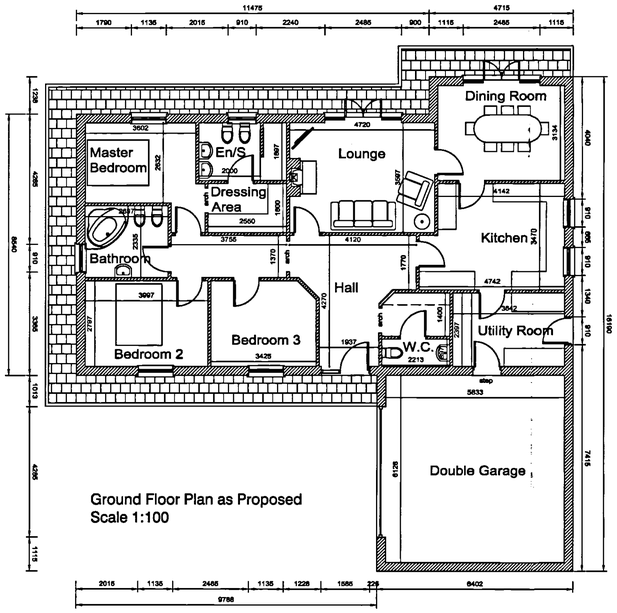

Ground Floor Plan as Proposed
Scale 1:100

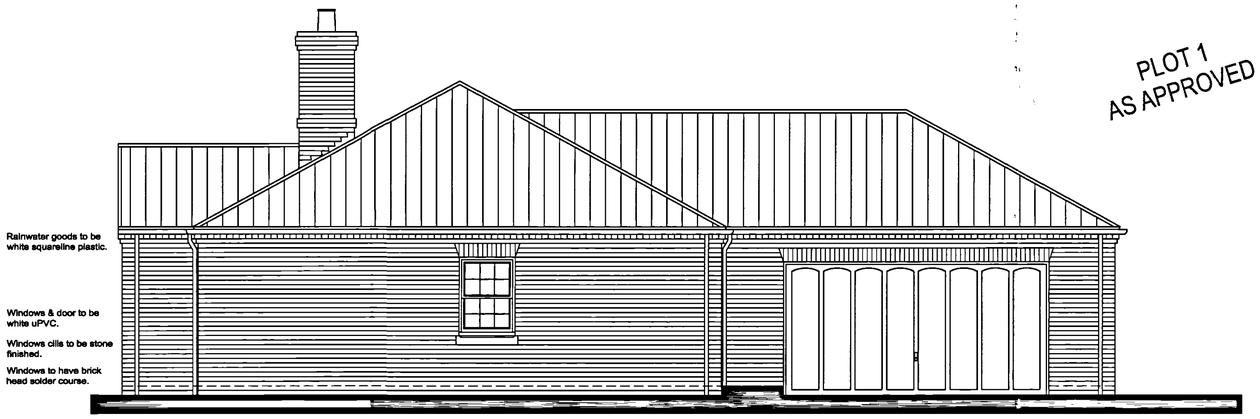

Side Elevation as Proposed
Scale 1:50

PLOT 1
AS APPROVED

SHDC
Planning & Development
2 9 FEB 2008
Ref: 0273/08

Ref:	date:	Description:	by:
Revisions			

Oglesby & Limb Ltd
Chartered Architects and Building Surveyors
67 London Road
Newark, Notts
NG24 1RZ
Tel: 01636 702030
Fax: 01636 703740
e-mail: design@o-l-ltd.co.uk

Client:
Stepford Homes

Project:
Proposed Residential Development
Land off Woolram Wygate,
Spalding

Drawing Title:
The Grosvenor
General Arrangement
Plans & Elevations

PLANNING APPLICATION ISSUE

Date:	Nov. 2006	Scale:	As shown
Drawn by:	CDA.	Checked by:	AJO.

Drawing Number: A0482-10
Rev: