
DO NOT SCALE THIS DRAWING. THE CONTRACTOR IS DEEMED TO HAVE CHECKED ALL DIMENSION
ON SITE AND REPORT ANY DISCREPANCIES TO OGLESBY & LIMB LTD.
THE CONTENTS OF THIS DRAWING ARE COVERED BY COPYRIGHT AND REMAIN THE PROPERTY (
OGLESBY & LIMB LTD. WRITTEN APPROVAL MUST BE OBTAINED FROM OGLESBY & LIMB LTD PRI
TO DUPLICATION OR REPRODUCTION OF THIS DRAWING OR ITS CONTENTS.
ANY DIMENSIONS NOT SHOWN ARE TO BE CHECKED AND AGREED WITH OGLESBY & LIMB LTD.

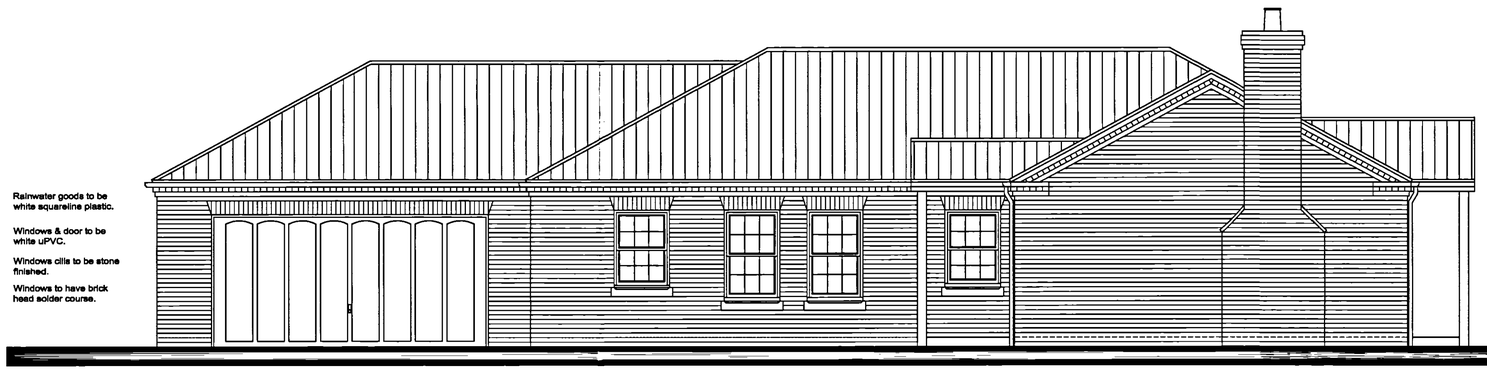

Rainwater goods to be white squareline plastic.

Windows & door to be white uPVC.

Windows cills to be stone finished.

Windows to have brick head solder course.

Front Elevation as Proposed
Scale 1:50




Rainwater goods to be white squareline plastic.

Windows & door to be white uPVC.

Windows cills to be stone finished.

Windows to have brick head solder course.

Side Elevation as Proposed
Scale 1:50

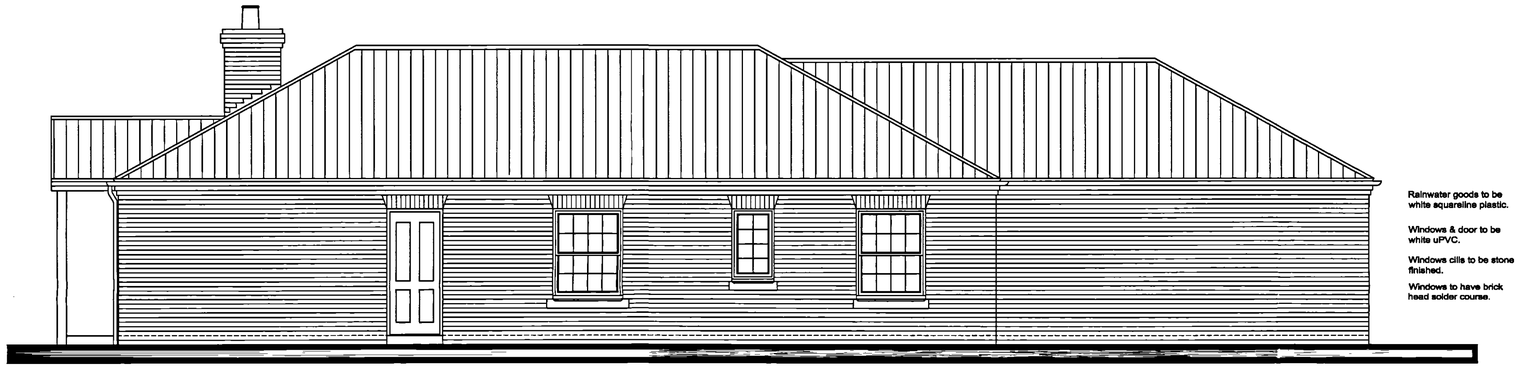


Rainwater goods to be white squareline plastic.

Windows & door to be white uPVC.


Windows cills to be stone finished.

Windows to have brick head solder course.

Rear Elevation as Proposed
Scale 1:50

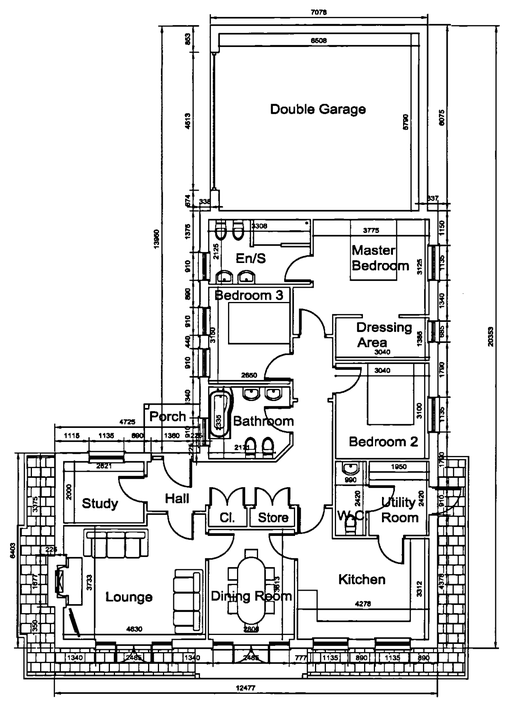

Ground Floor Plan as Proposed
Scale 1:100

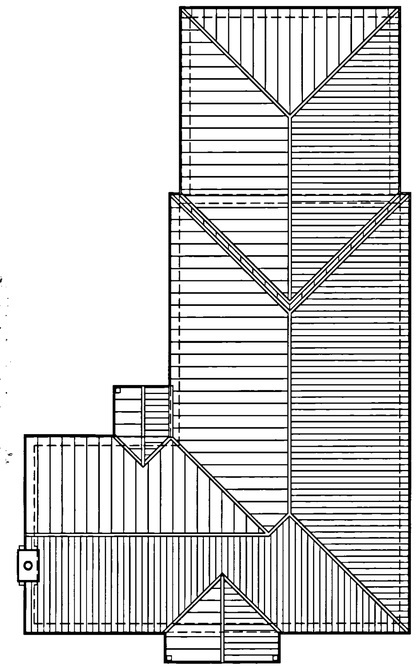

Roof Plan as Proposed
Scale 1:100



Rainwater goods to be white squareline plastic.

Windows & door to be white uPVC.

Windows cills to be stone finished.

Windows to have brick head solder course.

Side Elevation as Proposed
Scale 1:50

PLOT 2
AS APPROVED

SHDC
Planning & Development
29 FEB 2008
Ref: 0273/08

Ref:	date:	Description:	by:
Revisions			

Oglesby & Limb Ltd

Chartered Architects
and Building Surveyors

67 London Road
Newark, Notts
NG24 1RZ

Tel: 01636 702030
Fax: 01636 703740
e-mail: design@o-l-ltd.co.uk

Client:

Stepford Homes.

Project:

Proposed Residential Development
Land off Woolram Wygate,
Spalding

Drawing Title:

The Kensington
General Arrangement
Plans & Elevations

PLANNING APPLICATION ISSUE

Date:	Nov. 2006	Scale:	As shown
Drawn by:	CDA.	Checked by:	AJO.

Drawing Number:	Rev:
A0482-11	