
DRAWING AMENDMENTS SUBJECT TO PLANNING APPROVAL.

DO NOT SCALE THIS DRAWING. THE CONTRACTOR IS DEEMED TO HAVE CHECKED ALL DIMENSION ON SITE AND REPORT ANY DISCREPANCIES TO OGLESBY & LIMB LTD.
THE CONTENTS OF THIS DRAWING ARE COVERED BY COPYRIGHT AND REMAIN THE PROPERTY O OGLESBY & LIMB LTD. WRITTEN APPROVAL MUST BE OBTAINED FROM OGLESBY & LIMB LTD PRIO TO DUPLICATION OR REPRODUCTION OF THIS DRAWING OR ITS CONTENTS.
ANY DIMENSIONS NOT SHOWN ARE TO BE CHECKED AND AGREED WITH OGLESBY & LIMB LTD.

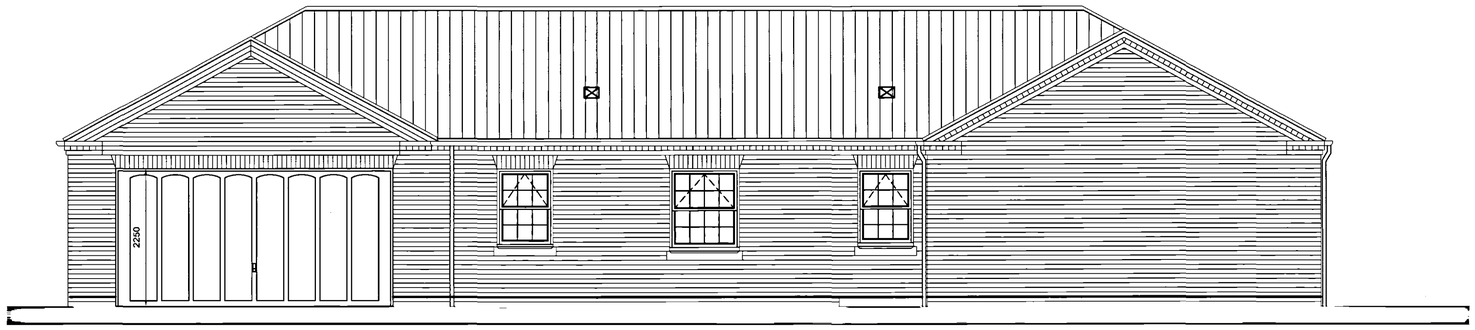

Front Elevation as Proposed
Scale 1:50




Rainwater goods to be white squareline plastic.

Windows & door to be white uPVC.


Windows cills to be stone finished.

Windows to have brick head solder course.


Side Elevation as Proposed
Scale 1:50

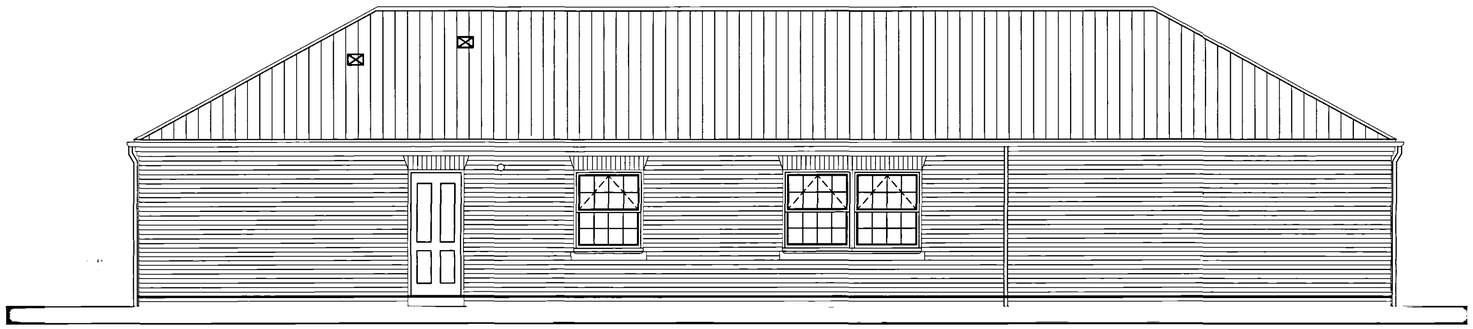

Rear Elevation as Proposed
Scale 1:50

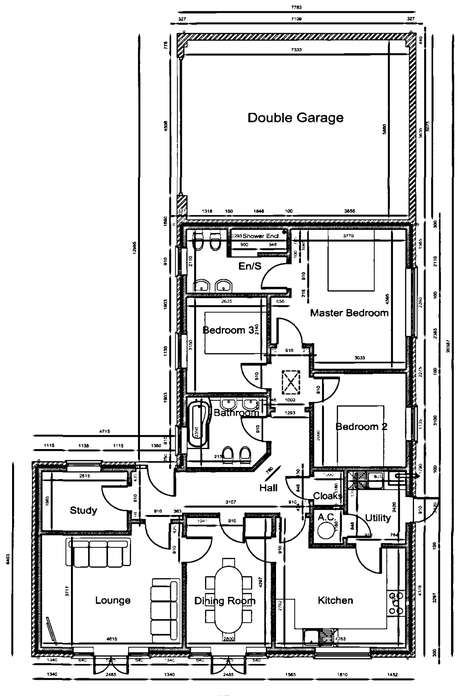


Ground Floor Plan as Proposed
Scale 1:100

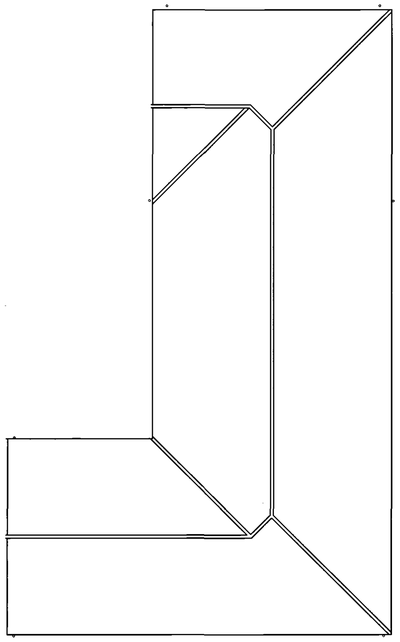

Roof Plan as Proposed
Scale 1:100

PLOT 2
AS PROPOSED

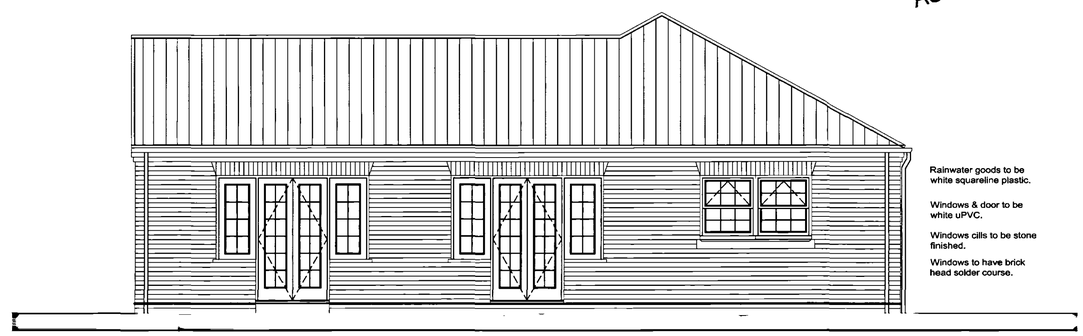

Rainwater goods to be white squareline plastic.

Windows & door to be white uPVC.

Windows cills to be stone finished.

Windows to have brick head solder course.

Side Elevation as Proposed
Scale 1:50

SHDC
Planning & Development
29 FEB 2008
Ref: 0273/08

Ref.	date:	Description:	by:
C	15-11-07	En-Suite Window Centralised To Room Bedroom 3 Window Centralised / Size OK For Room Bed 2 / Bed 3 Window Sizes Match For Elevation Roof Amended - Garage Gable Blended To Hip End Roof	CLS
B	09-11-07	Dining Room Increased & Cloaks / A.C Relocated Windows Amended To 1350mm Top Hung So Glazed *Part Of* Window *Is Above 800mm AFFL.*	CLS
A	07-11-07	Client Requested Amendments On 07/11/07. Chimney Removed. Internal Layout Altered By Omitting Dressing Room And Reformat Bed 1 Windows To Be 1 Nr. Window Instead Of 2 Nr. Windows, Kitchen Atered To Have 1 Nr. Window (1 Omitted), Double Garage Increased To Align Roof slopes, Porch Roof Annexe Removed And Dining Room Roof Canopy Annexe Removed And Bedroom 3 2nd window omitted and 1 Nr. Central window retained to match Other window heights.	CLS

Revisions

Oglesby & Limb Ltd
Chartered Architects
and Building Surveyors
67 London Road
Newark, Notts
NG24 1RZ
Tel: 01636 702030
Fax: 01636 701740
e-mail: designs@o-l-ltd.co.uk

Client:

Stepford Homes.

Project:

Proposed Residential Development
Land off Woolram Wygate,
Spalding

Drawing Title:

The Kensington "Plot 2"
General Arrangement
Plans & Elevations

PLANNING APPLICATION ISSUE

Date:	Nov. 2006	Scale:	As shown
Drawn by:	CDA.	Checked by:	AJO.

Drawing Number:	Rev:
A0482-11	C