




SPALDING
Edward Road
Poplar Court
EDWARD ROAD
RIMS WAY
Drain
Sewage Pumping Station
CHAUCER'S WAY
El Sub Sta
FIRST AVENUE
SECOND AVENUE
THIRD AVENUE
PENNY GATE
Nursery
B M 12.25
Church Hall
Pentecostal Church
CARRINGTON ROAD
Nursery
Wildwood Lodge
CORINNE GR
SHEILA CRES
ELLEN CRESCENT
Garage
PO
PH
TCB
B M 13.98
BOURNE ROAD
HORSESHOE ROAD



1.8m high close boarded fence
SEE DWG 07/01/11 & /12.
Proposed Garage
Dwg No 07/01/15
07/01/16 approved
railings
1.8m high brick wall
Street light
SEE DWG 07/01/13 & /14.
1.8m close boarded fence
existing hedge
10.30
10.26
10.20
10.17
10.01
9.94
9.000
10.07
10.03
10.04
Pa
M
S
Bp
9
10
11
12
13

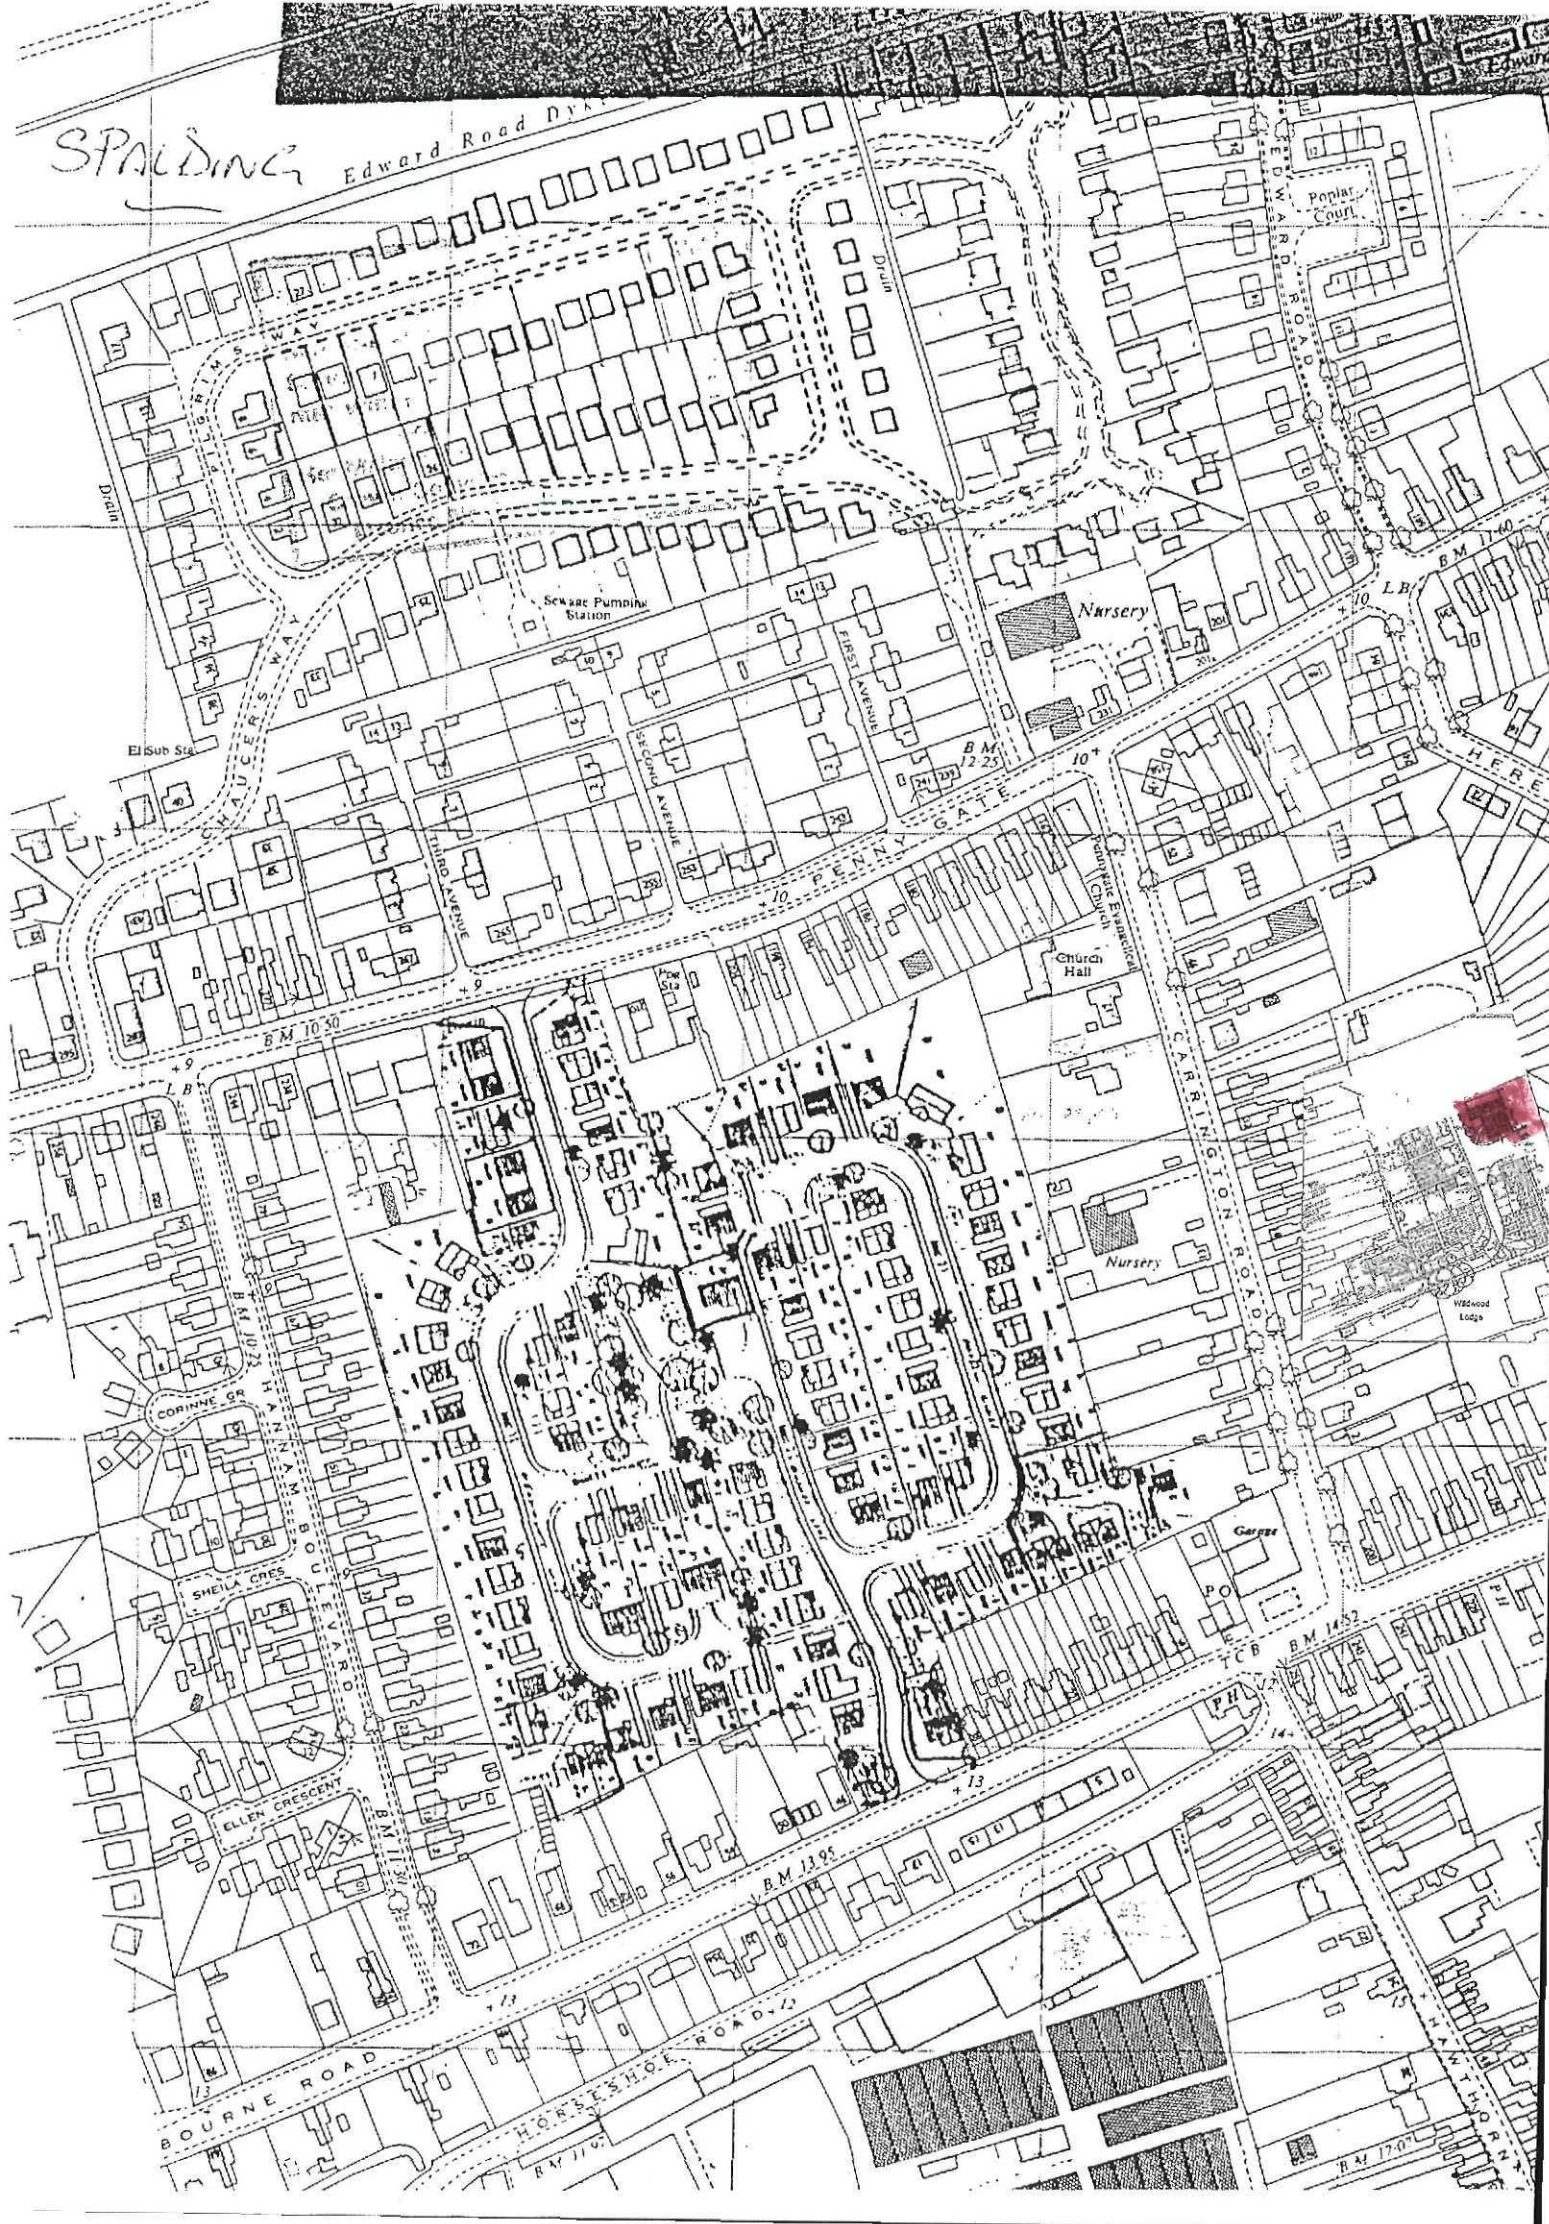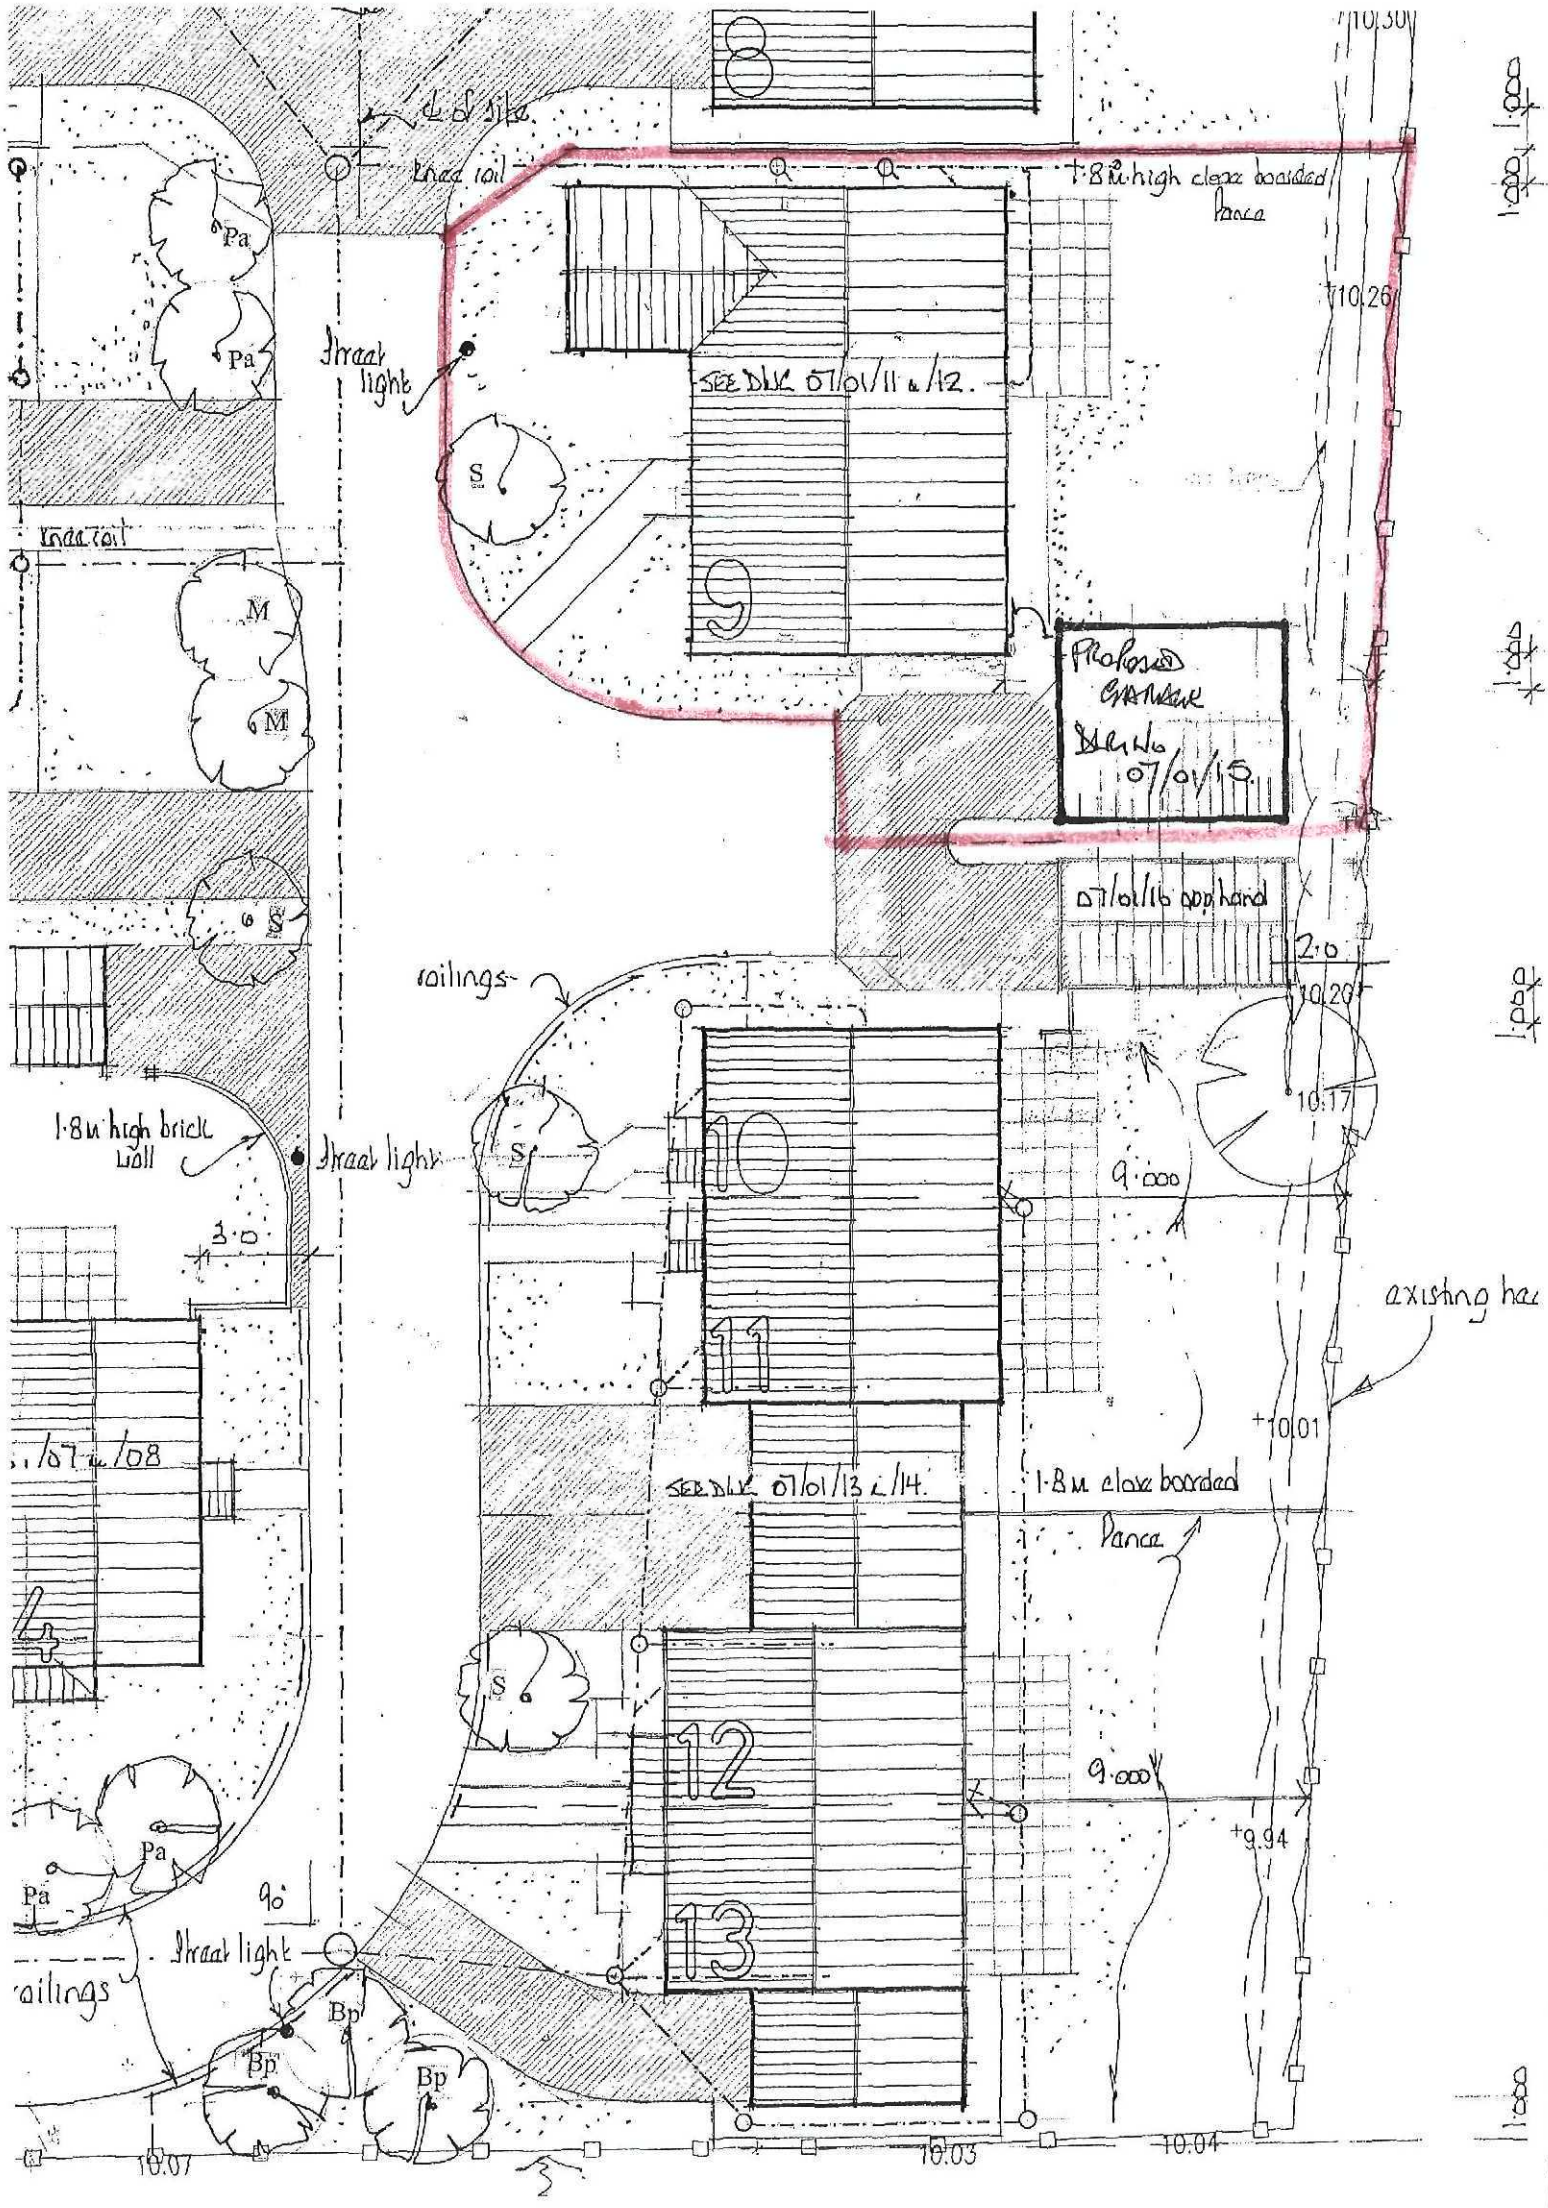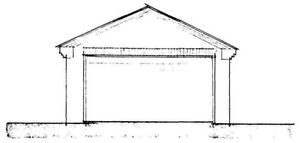


west

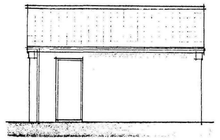


north

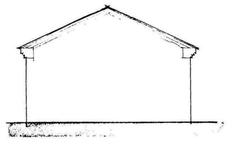


east

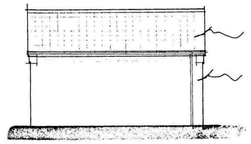

south

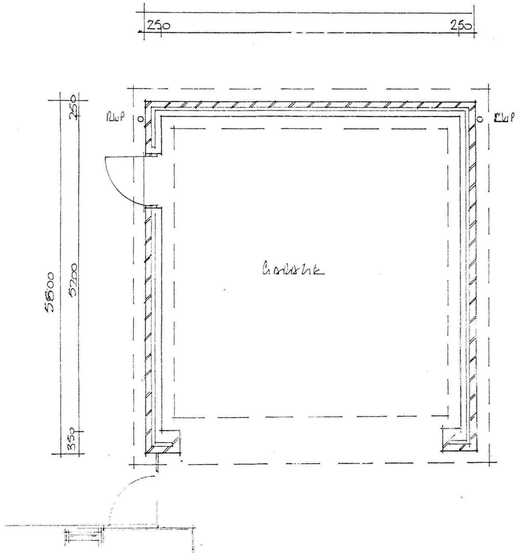

floor plan

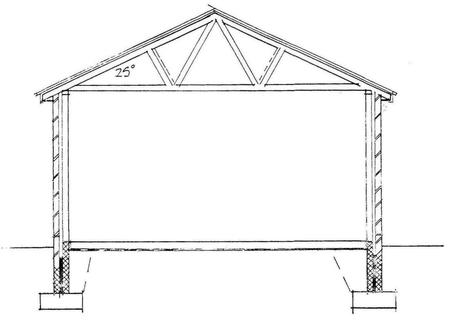

section

SHDC
Planning & Development
- 8 APR 2010
Ref: 0273-10

EAST MIDLANDS DESIGN ASSOC.

Architectural Consultants

Willow Lodge
Horseshoe Road
Spalding
Lincs
PE11 3JA

Tel/fax :- 01775 767968
E:mail :- willowlodge@talktalk.net
Mobile 'phone :- 07710815044

Client
WESTWOOD HOMES DEVELOPMENTS LTD

Project
PROPOSED DOUBLE GARAGE at
9 SUNFLOWER CLOSE
SPALDING
LINCS.

Drawing
PLAN & ELEVATIONS

Scale 1:50 . 1:100

Date APRIL '10 Drawn KL

Dwg No. 07/01/15 Rev