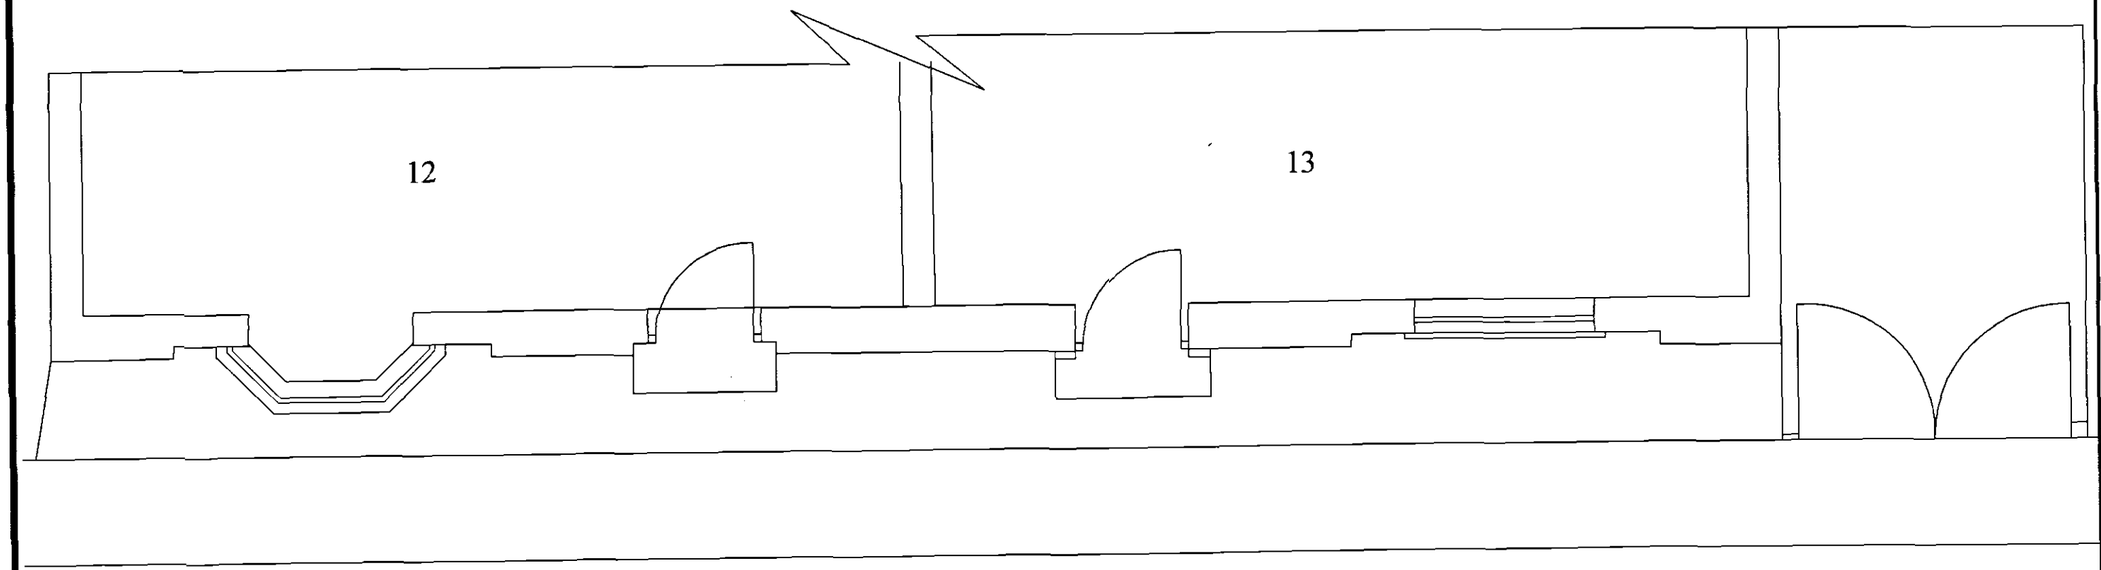


PLAN OF FRONT AREA

Planning & Development
27 FEB 2006
Ref: 275/06
DETERMINED PLAN

General Notes

THIS DRAWING SHALL BE READ IN CONJUNCTION WITH THE SEPERATE BUILDING REGULATION SPECIFICATION NOTES

ALL DIMENSIONS SHALL BE CHECKED ON SITE AND UNDER NO CIRCUMSTANCES SHALL DIMENSIONS BE TAKEN FROM THE DRAWINGS AND USED FOR TENDERING ORDERING OR CONSTRUCTION PURPOESES WITHOUT CHECKING THEM ON SITE FIRST

THIS DRAWING IS THE COPYRIGHT OF J W MOSES AND SHALL NOT BE COPIED WITHOUR EXPRESS CONSENT

No.	Revision/Issue	Date

Firm Name and Address
JOHN W MOSES M.R.I.C.S
CHARTERED SURVEYOR
3 PINE COURT
SPALDING
LINCOLNSHIRE
PE11 1EG

Project Name and Address
PROPOSED
RAILINGS AND GATES
13 CHURCH GATE
SPALDING
LINCOLNSHIRE

Project	Sheet
JWM/DT/CV/001	EXISTING FLOOR PLANS
Date: 3/02/2006	
Scale: 1:50	