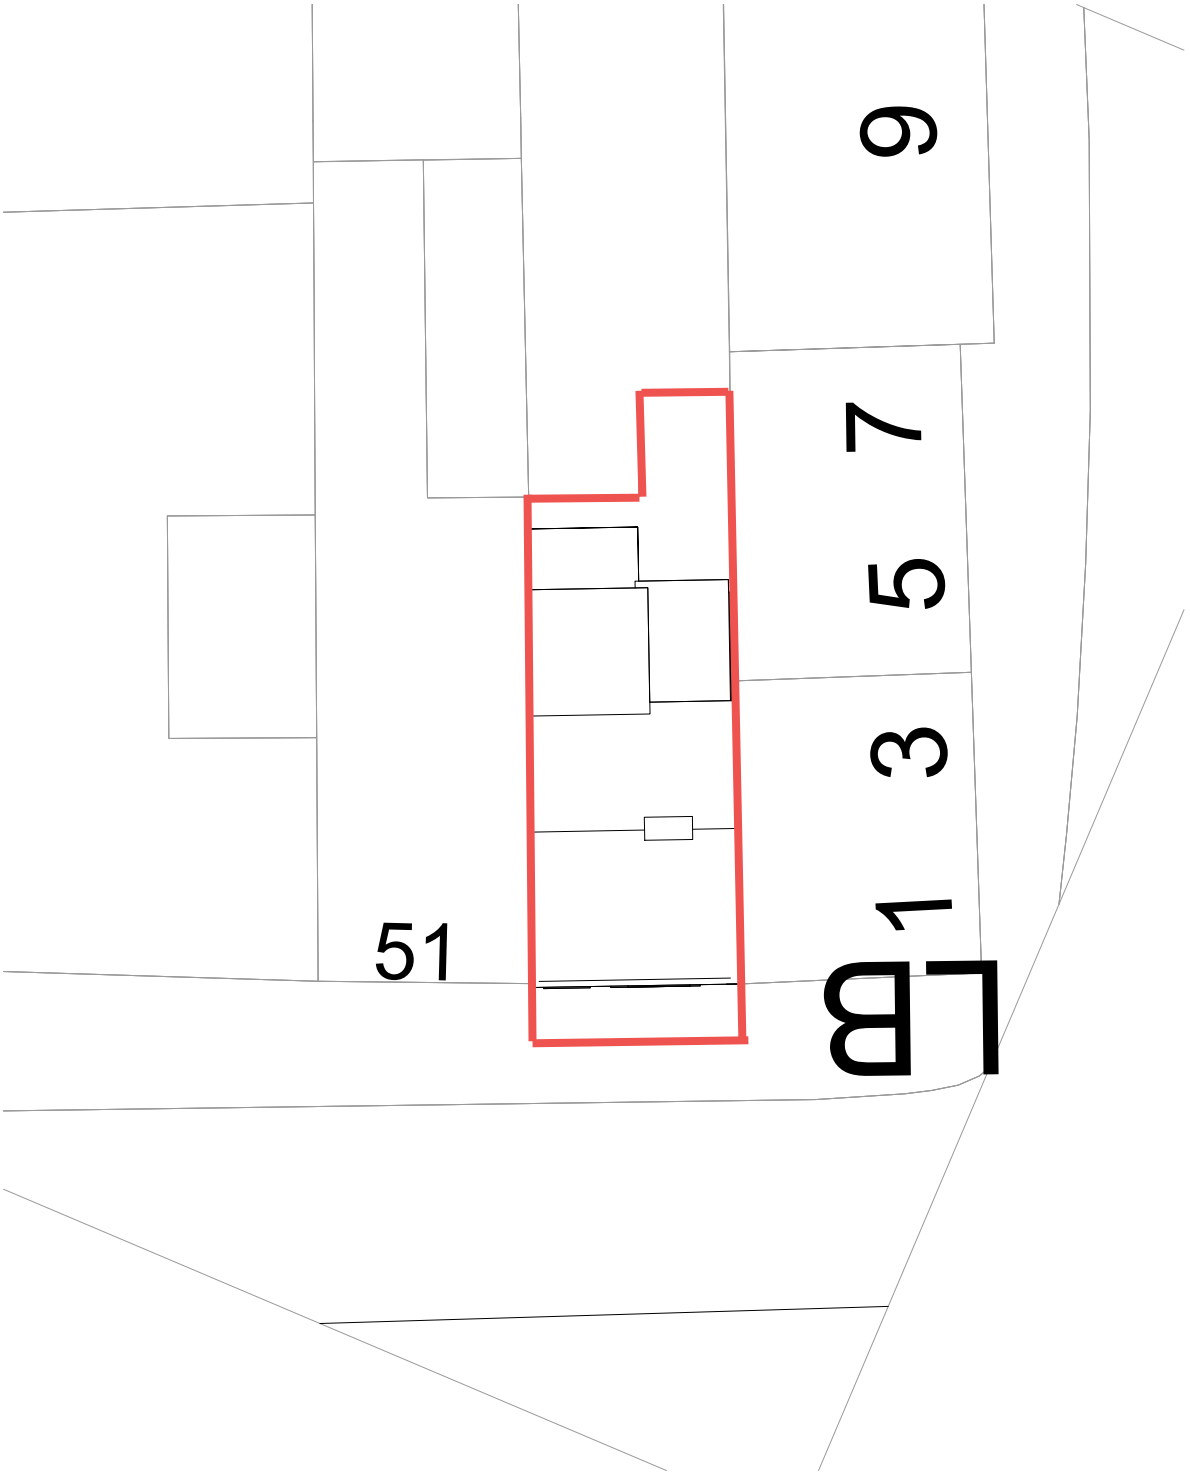


1 **Site**

1 : 200

		PROJECT 53 Windsover Road PE11 1EG	CLIENT Nuno Mointinho		
Code	Status		Date Issue Date	Project Number Project Number	Scale (@ A4) 1 : 200	REV
SUITABILITY DESCRIPTION	PURPOSE OF ISSUE	SHEET Site plan	Drawn by Author Checked by	DRAWING NUMBER A111	

24/03/2024 18:58:31