

© Design Copyright reserved. Written consent must be obtained before copying or reproducing this drawing. Do not scale this drawing, use figured dimensions only. Contractors are responsible for taking and checking site dimensions. Any discrepancy must be reported to the Architectural Technologist immediately.


LEGEND / NOTES COLUMN : Rev A. SDR– 23–02–06 Decorative moulding added

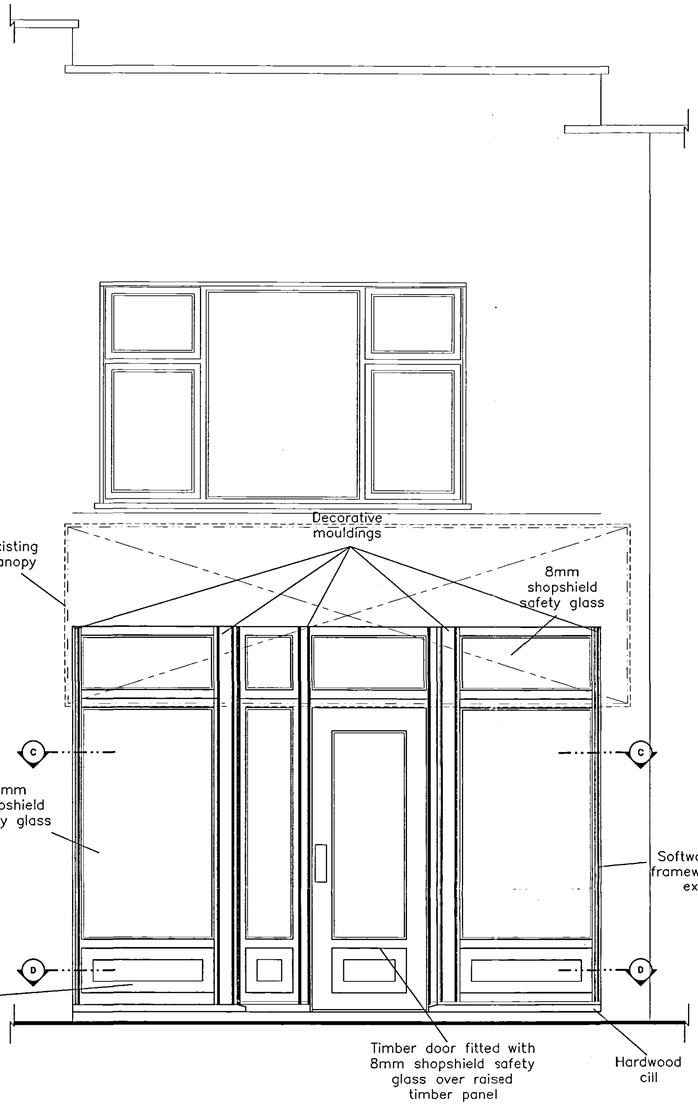


Front Elevation (Scale 1:20)

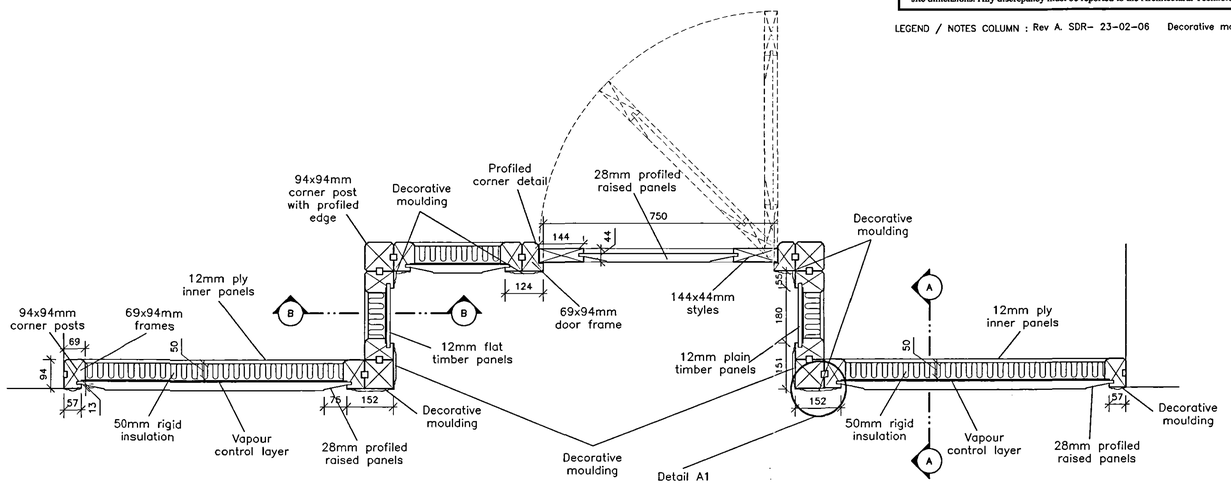


Section C/C (Scale 1:10)

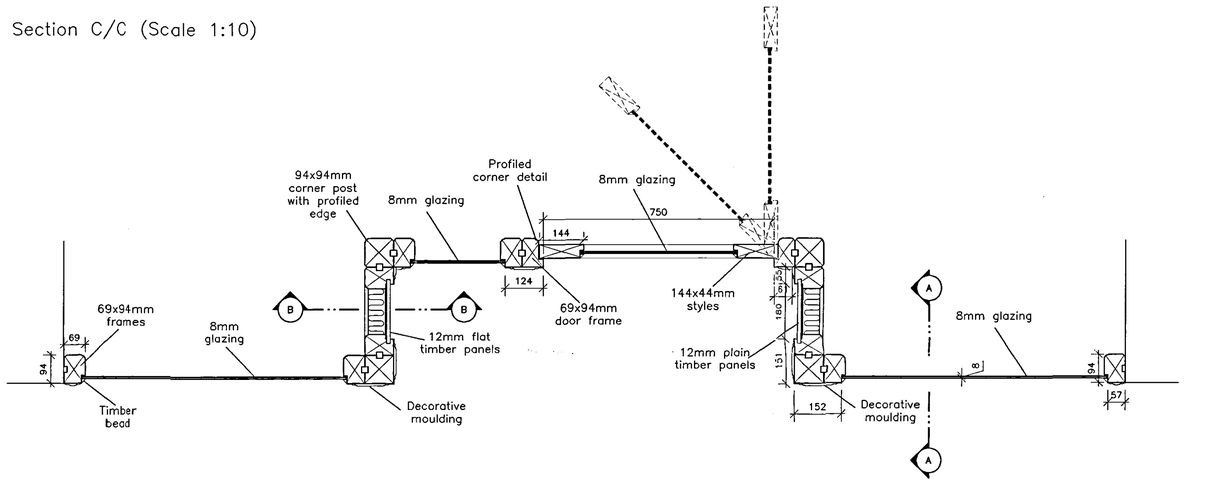


Section D/D (Scale 1:10)

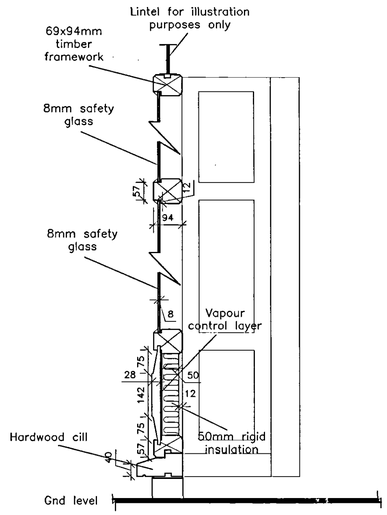

Section A/A (Scale 1:10)

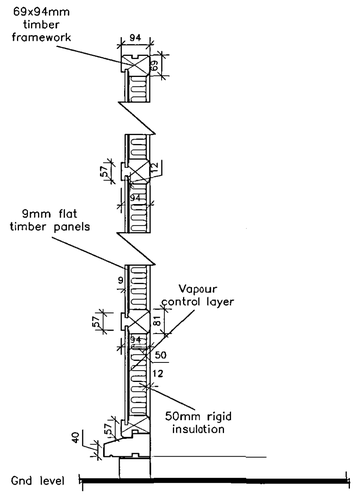

Section B/B (Scale 1:10)

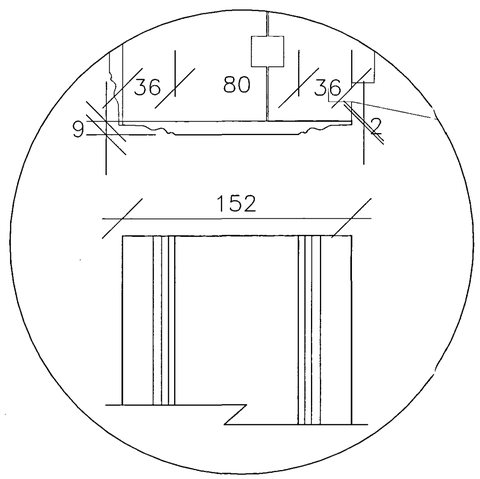

Detail A1 (Scale 1:2)

PLANNING DEPARTMENT
27 FEB 2006
277/06

NEIL DOWLMAN Architecture
Neil Dowlman Architecture Ltd
14 Main Ridge West
Boston, Lincs PE21 6QQ
Tel: 01205 357272 Fax: 01205 351115
Email: boston@neildowlman-architecture.co.uk
Offices also Boston & Grantham
www.neildowlman-architecture.co.uk
Members of The Royal Institute of British Architects
Members of Chartered Institute of Architectural Technologists
Corporate Building Engineer
Chartered Architects * Architectural Technologists
Designers * Building Engineers * Project Managers
Planning Supervisors * Party wall Surveyors * Access Consultants

Client: Mr Tester

Scale: Various

Project: Replacement Shop Front, 4 Sheep Market, Spalding, Lincs

Date: Feb '06

Drawn by: SDR

Drawing No.: B1647–02

Title: Sectional Details

Revision: A

A1