



SOUTH ELEVATION

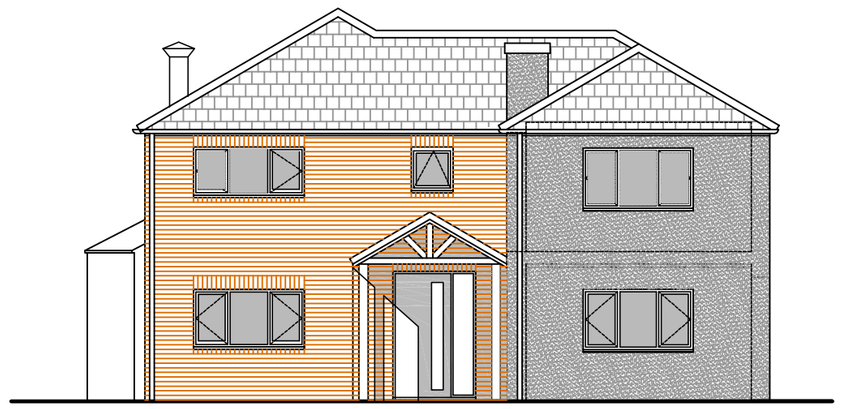


WEST ELEVATION

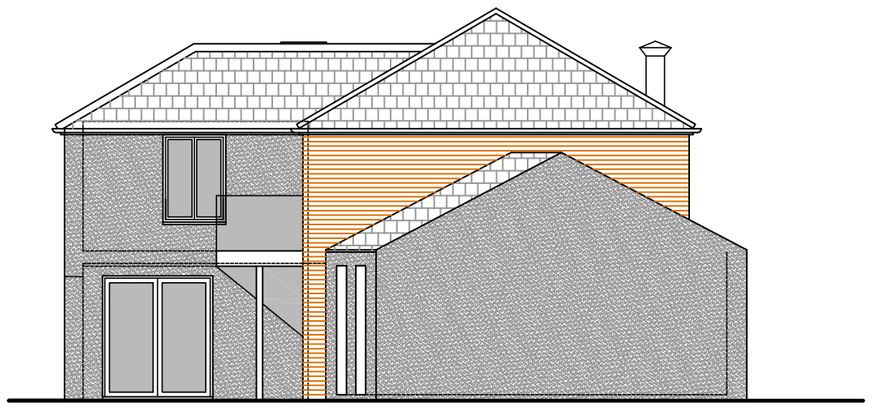

NORTH ELEVATION


ELEVATIONS 1-100

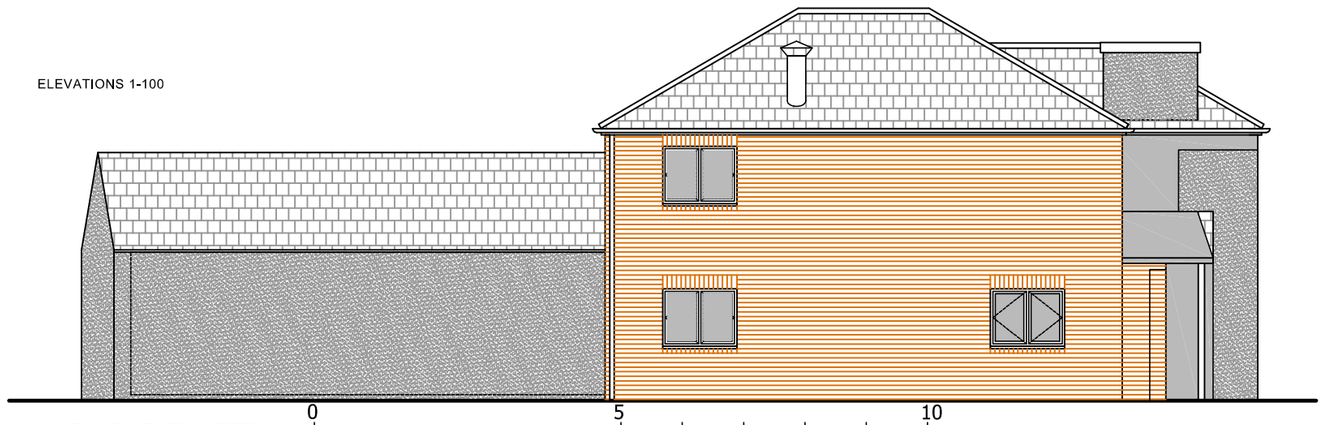

EAST ELEVATION




SCALE BAR METRES 1-1250

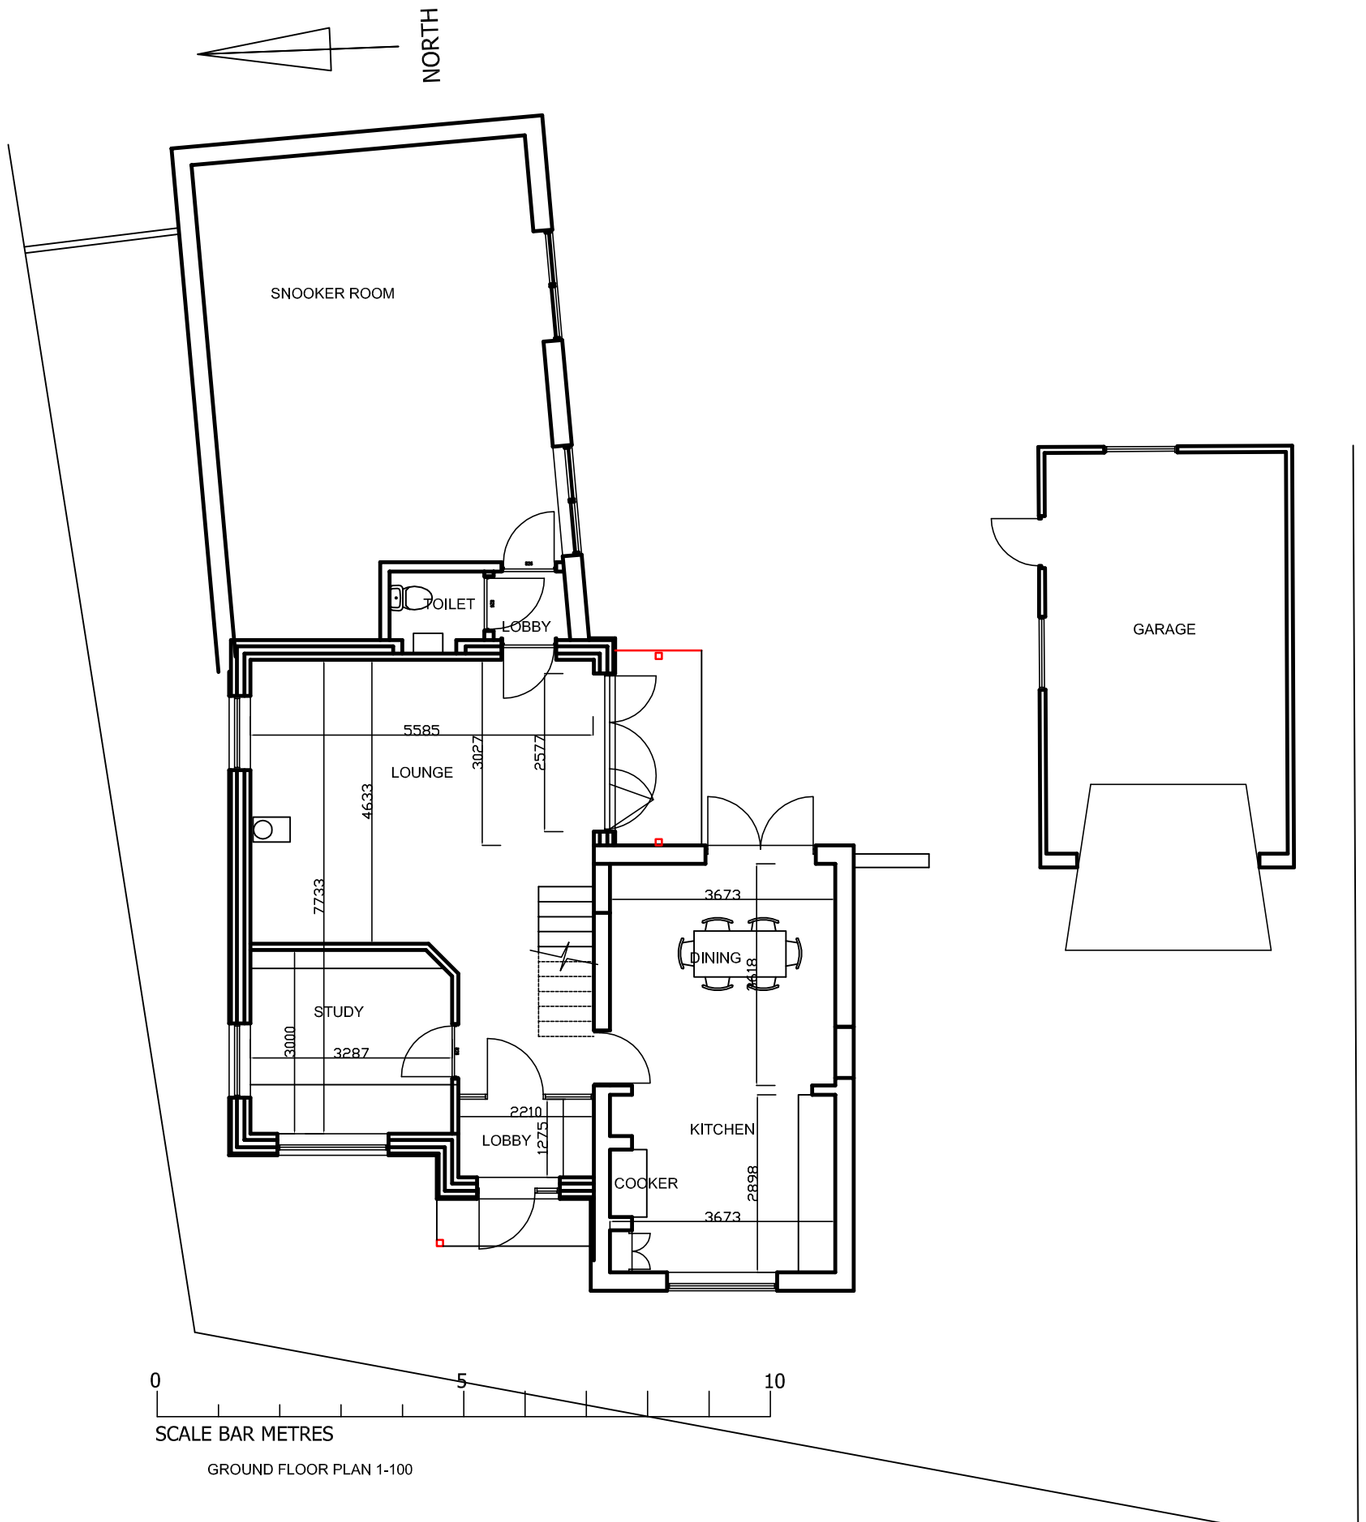

SCALE BAR METRES

GROUND FLOOR PLAN 1-100

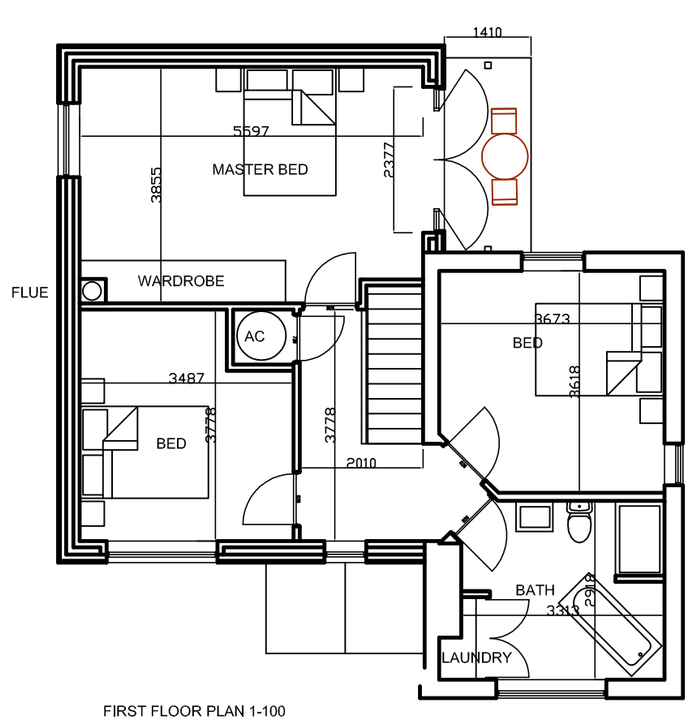

FIRST FLOOR PLAN 1-100

Rev	Date	Detail
B	17/03 /17	ANNEXE DETAILS REMOVED
A	08/03 /17	WINDOWS AND BATHROOM AMENDED

I-LID DESIGN
INTERIOR DESIGN | ARCHITECTURE | PROJECT MANAGEMENT
28-29 Maxwell Road, Peterborough PE2 7JE
Tel: 01733 396181 Info@i-ld.co.uk
www.i-ld.co.uk

Client: OLLIE AND ELLA ROWLEY

Job Title:

PROPOSED EXTENSION
75 HAWTHORN BANK
SPALDING PE11 1JQ

Scale: 1-100/1250 @ A2 Date: 06/03/17

Drawing Title

PROPOSED ELEVATIONS AND PLANS

Drawing No.

267-01SK01 Revision B

ALL DRAWINGS ARE THE COPYRIGHT OF I-LID DESIGN