


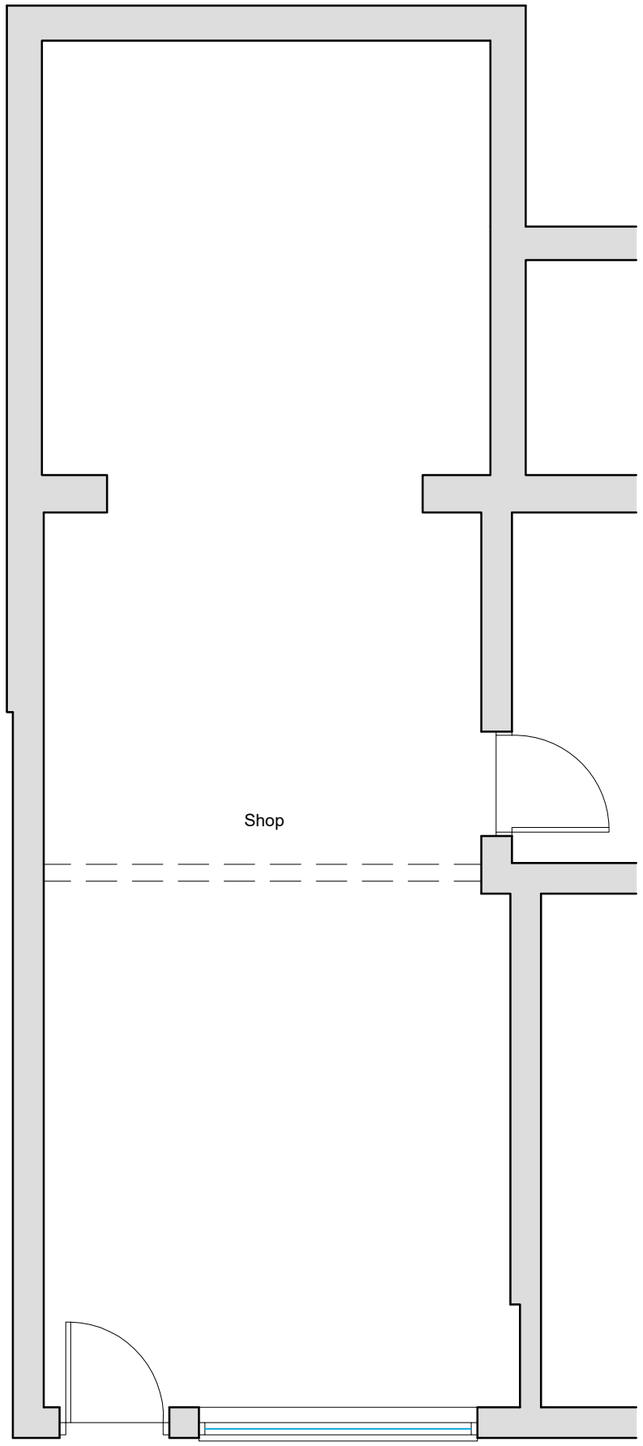


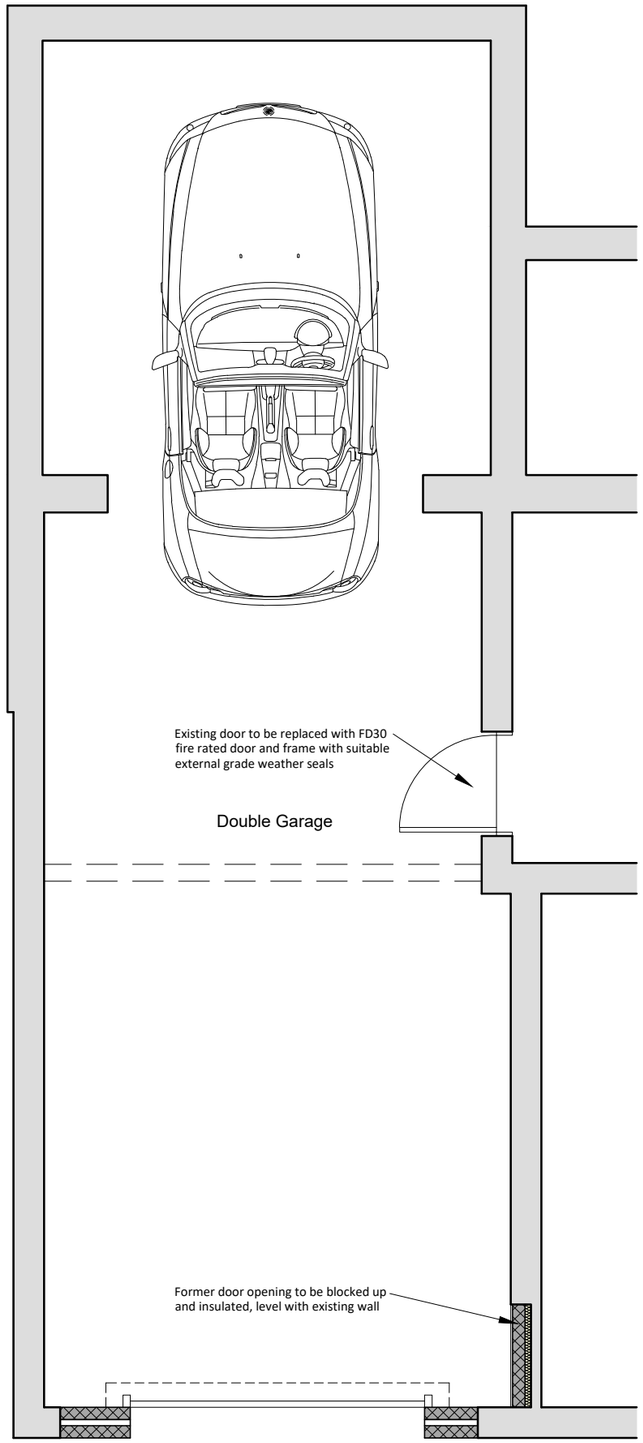

Existing Floor Plan
Scale 1:50

Proposed Floor Plan
Scale 1:50

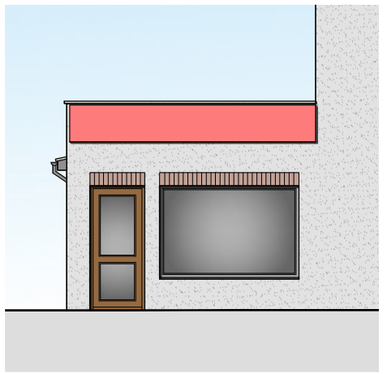

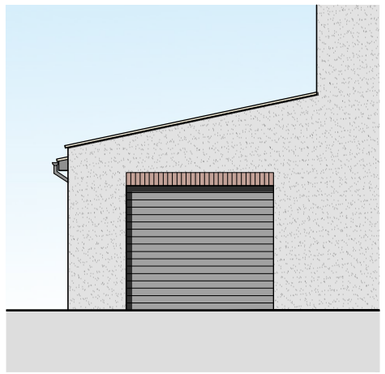

Existing & Proposed Front (SE) Elevations
Scale 1:100



Ordnance Survey (c) Crown Copyright 2021. All rights reserved. Licence number 100022432

Site Location Plan
Scale 1:1250

REV:	DESCRIPTION:	DATE:

JC Architectural Consultant

PROJECT:
CONVERSION OF SHOP TO RESIDENTIAL GARAGE

DRAWING:
EXISTING & PROPOSED FLOOR PLAN
EXISTING & PROPOSED ELEVATIONS
SITE LOCATION PLAN

DESCRIPTION:
PRIOR APPROVAL APPLICATION FOR THE CONVERSION OF A RETAIL SHOP TO RESIDENTIAL GARAGE AT 85 HALMER GATE, SPALDING, PE11 2EL

DATE:	APPROVED:	SIZE:	CLIENT:
17/03/2021	CT	A3	Mr & Mrs P. Tinkler

Do Not Scale From This Drawing

SCALE:	DRAWING BY:	SHEET:
as labelled	JC	0261/21/01

NOTES: THIS DRAWING/IMAGE INCLUDING ALL ITS CONTENT REMAINS THE PROPERTY OF JC ARCHITECTURAL CONSULTANT. NO UNAUTHORISED COPYING OR REPRODUCTION IN ANY PART IS PERMITTED WITHOUT OBTAINING PRIOR WRITTEN PERMISSION FROM JC ARCHITECTURAL CONSULTANT. JC ARCHITECTURAL CONSULTANT RESERVE THE RIGHT TO WITHDRAW THIS INFORMATION AT ANY TIME.
ALL DIMENSIONS ARE TO BE CONFIRMED ON SITE BY CONTRACTOR, ANY DISCREPANCIES ARE TO BE REPORTED TO JC ARCHITECTURAL CONSULTANT IMMEDIATELY.

CDM: THE DESIGN HAS BEEN UNDERTAKEN AS FAR AS POSSIBLE TO AVOID RISKS TO HEALTH AND SAFETY OR TO REDUCE AND CONTROL THE EFFECTS OF ANY UNAVOIDABLE RISK.ANY RELEVANT INFORMATION REGARDING RISKS WHICH ARE NOT ABLE TO BE ELIMINATED WILL BE INCLUDED WITHIN THE PROJECT HEALTH AND SAFETY FILE.