

NO DIMENSIONS TO BE SCALED FROM THIS DRAWING, ALL DIMENSIONS TO BE CHECKED ON SITE. ANY DISCREPANCIES WITH THE DRAWINGS TO BE REPORTED AND CLARIFIED PRIOR TO COMMENCING WORKS ON SITE, IF IN DOUBT - ASK. THIS DRAWING IS COPYRIGHT.

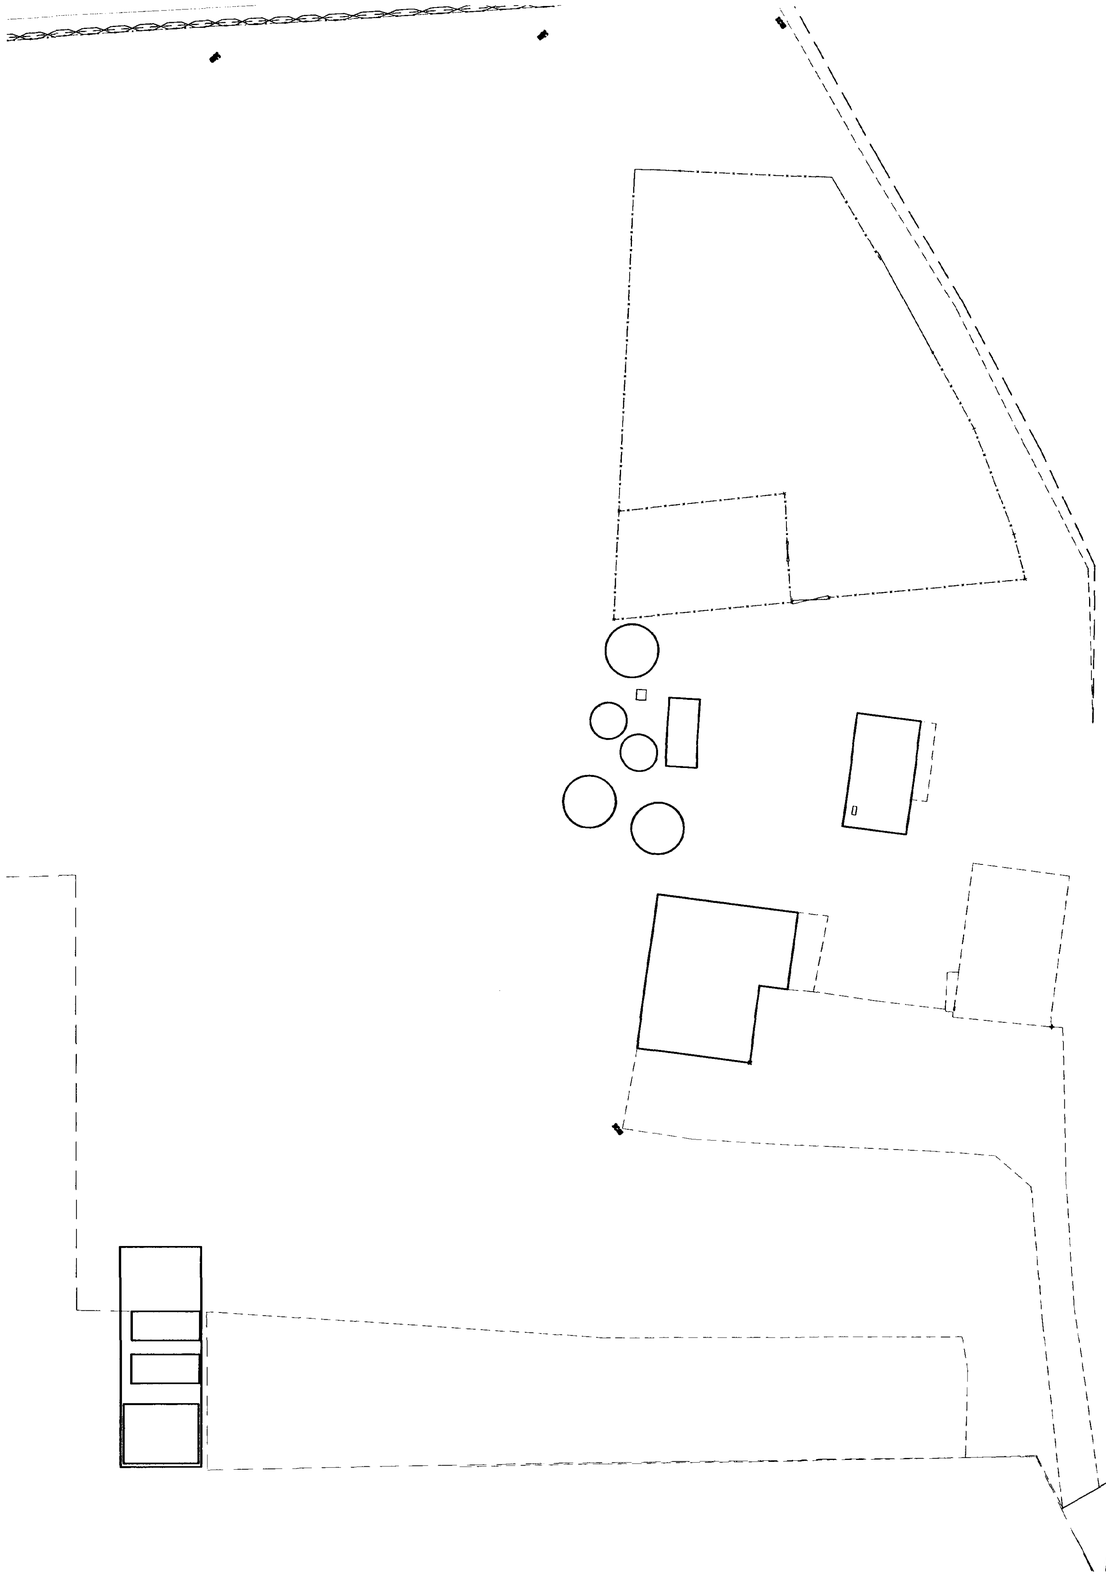

Site plan
Scale 1:500

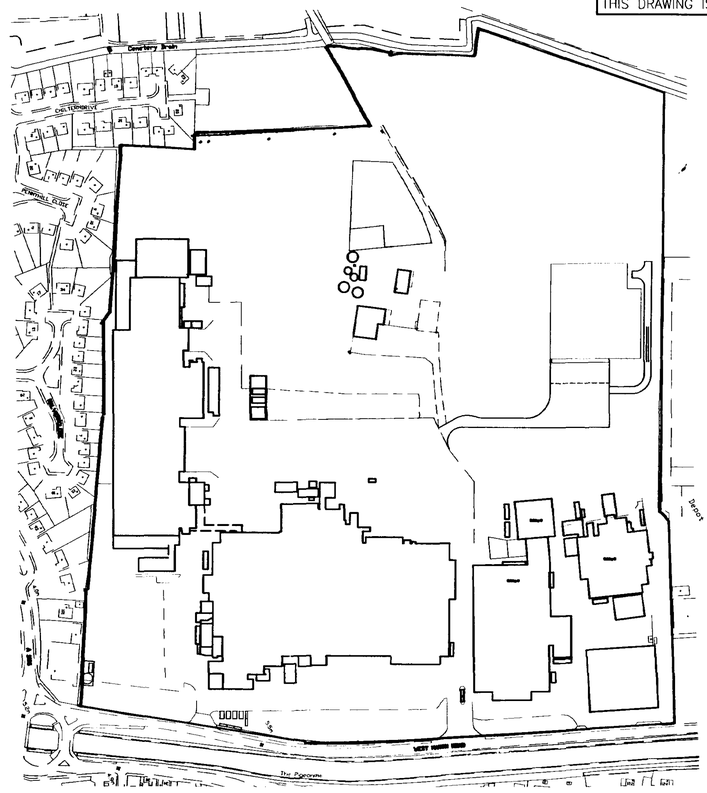

Location plan
Scale 1:1250

DETERMINED PLAN

SHDC
Planning Department
- 7 MAR 2003
0283/03

Checked by:	Date checked:

CORPORATE a Ltd ARCHITECTURE

CLIENT

Geest Foods Ltd
West Marsh Road
Spalding
Lincs
PE11-2AB

TITLE

Effluent Treatment Plant expansion
Project no.2113.GFL.01

Existing Location Plan

DATE	SCALE
January 2003	VAR
DRAWING NO.	ISSUE NO.
001	

CORPORATE ARCHITECTURE LIMITED
CHARTERED ARCHITECTS
35 Leicester Road, Blaby, Leicester, LE8 4GR
Tel: 0116 278 9257 Fax: 0116 278 9259

NO DIMENSIONS TO BE SCALED FROM THIS DRAWING, ALL DIMENSIONS TO BE CHECKED ON SITE. ANY DISCREPANCIES WITH THE DRAWINGS TO BE REPORTED AND CLARIFIED PRIOR TO COMMENCING WORKS ON SITE, IF IN DOUBT – ASK. THIS DRAWING IS COPYRIGHT.

NEW SUPPLY
IN AUTO – CHANGEOVER SHOULD ONE LEG FAIL

Lagoon

Fence line

Clients Compound

ARABLE LAND

Keep out

Keep out

Caution Underground pumped main

Caution Underground foul drain

Danger Highest pipework

Danger Dangerous Chemicals

Danger High voltage at high level

Danger High voltage underground cables

Caution Underground storm drain

Site establishment contractors parking & compound

ASSEMBLY POINT FOR CONTRACTORS

Effluent Treatment Plant

Dirt Ground

Concrete

Waste skip area

Screen

Storage

Caution Underground water main

Caution Beware of heavy goods vehicles

Caution Beware of fork lift trucks

Caution No parking area

Caution Restricted access

Caution Underground pumped main

Danger High voltage underground cables

Drainage Channel

Tarmac

GRAVEL


Approx. Position

CONTRACTORS ENTRANCE POINT FOR

Barrier

Post & wire fence 1.2m high

Site plan
Scale 1:500

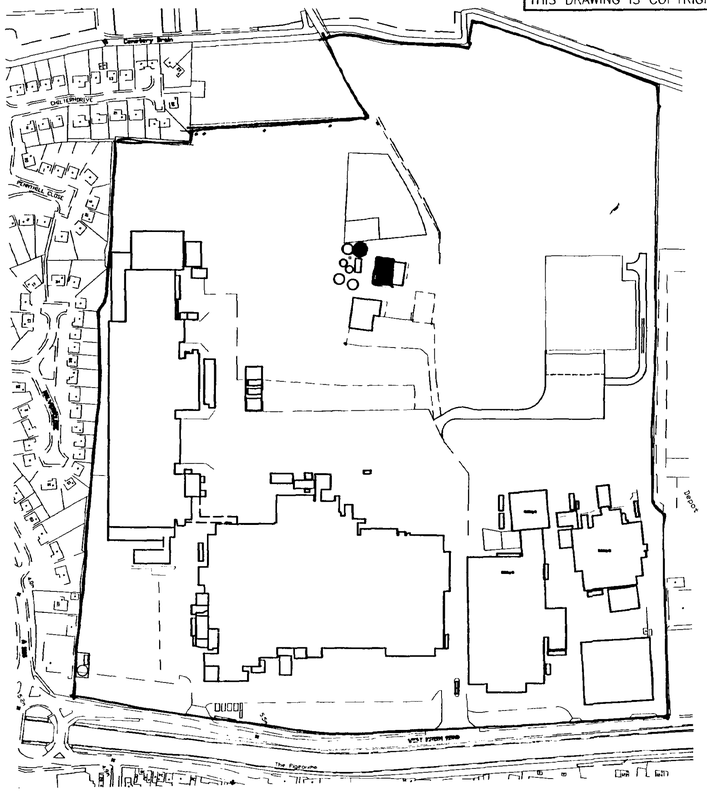

Location plan
Scale 1:2500

DETERMINED PLAN

SHDC
Planning & Development
– 7 MAR 2003
Ref 0283/03

Checked by:	Date checked:

CORPORATE ARCHITECTURE Ltd

CLIENT

Geest Foods Ltd
West Marsh Road
Spalding
Lincs
PE11–2AB

TITLE

Effluent Treatment Plant expansion
Project no.2113.GFL.01

Pre tender


Proposed Site Plan & Services plan

DATE	SCALE
January 2003	
DRAWING NO.	ISSUE NO.
002	

CORPORATE ARCHITECTURE LIMITED
CHARTERED ARCHITECTS
35 Leicester Road, Blaby, Leicester, LE8 4GR
Tel: 0116 278 9257 Fax: 0116 278 9259


THIS DRAWING HAS BEEN CREATED IN AutoCAD – IF IN DOUBT ASK.

NO DIMENSIONS TO BE SCALED FROM THIS DRAWING, ALL DIMENSIONS TO BE CHECKED ON SITE. ANY DISCREPANCIES WITH THE DRAWINGS TO BE REPORTED AND CLARIFIED PRIOR TO COMMENCING WORKS ON SITE, IF IN DOUBT – ASK. THIS DRAWING IS COPYRIGHT.

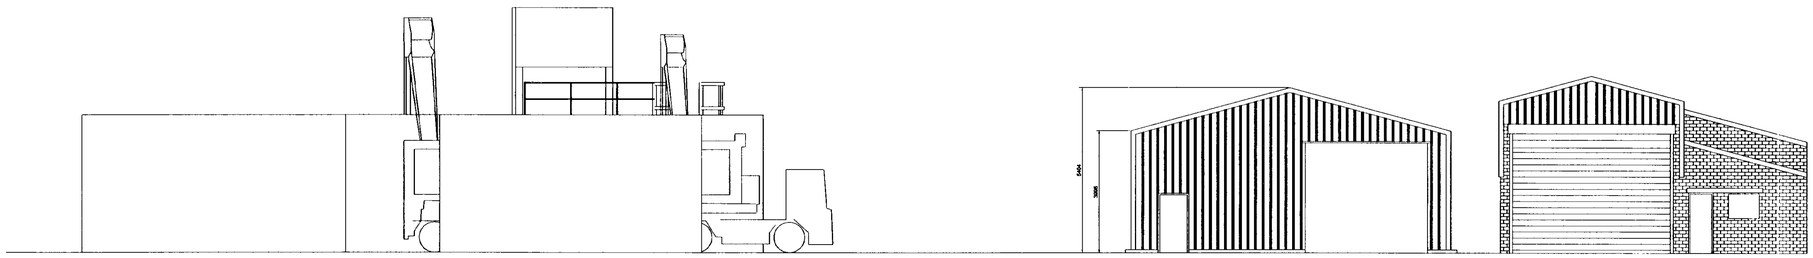

View On A-A

Proposed New DAF Building

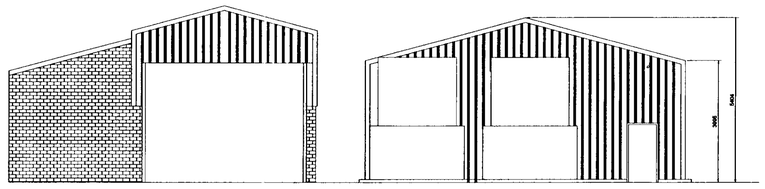

Proposed New DAF Building

View On B-B

DETERMINED PLAN

- 7 MAR 2003

Ref 0283/03

Checked by: | Date checked:

CORPORATE ARCHITECTURE Ltd

CLIENT

Geest Foods Ltd
West Marsh Road
Spalding
Lincs
PE11–2AB

TITLE

Effluent Treatment Plant expansion
Project no.2113.GFL.01

Proposed Plan Layout

DATE: January 2003 | SCALE: VAR

DRAWING NO.: 003 | ISSUE NO.:

CORPORATE ARCHITECTURE LIMITED
CHARTERED ARCHITECTS
35 Leicester Road, Blaby, Leicester, LE8 4GR
Tel. 0116 278 9257 Fax: 0116 278 9259

THIS DRAWING HAS BEEN CREATED IN AutoCAD – IF IN DOUBT ASK.