
STUDIO 11 architecture

Do not scale directly from this drawing. All discrepancies are to be brought to the attention of the below office.


The copyright to this drawing is owned by studio 11 architecture.

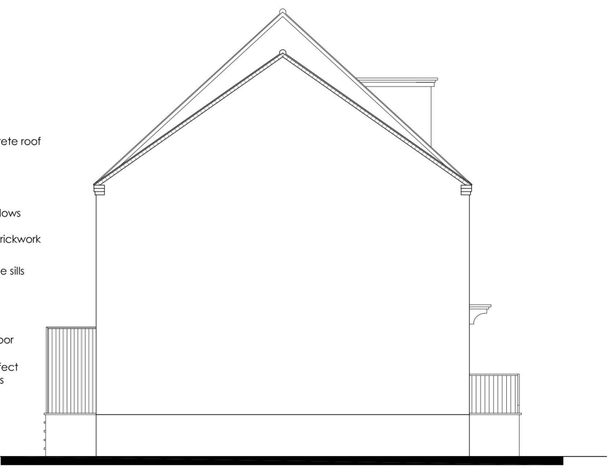


North-East Elevation



South-East Elevation

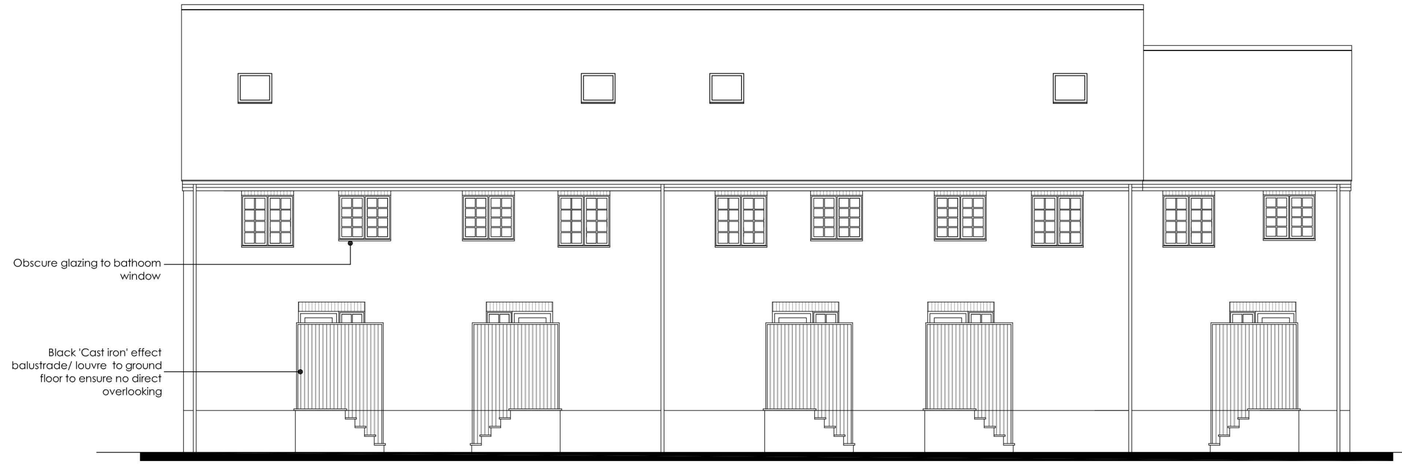

South-West Elevation

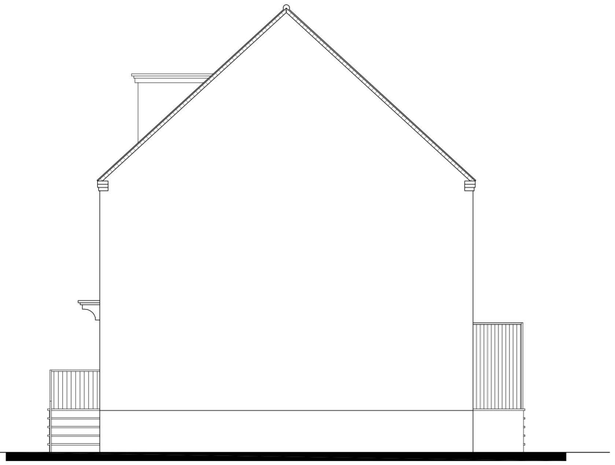

North-West Elevation

Chartered Institute of Architectural Technologists

Measurement Bar - When printed to the correct scale this line measures 100mm.

PLANNING APPLICATION

REVISION	DATE	DRAWN	DESCRIPTION

CLIENT	Mr S Naylor
PROJECT	Residential development at land off Willow Walk, Spalding
DRAWING	2/3 Bedroom House - Plots 3 - 7 Elevations
SCALE	1:100 @ A2 **DRAWN** BCP **DATE** 20.02.2017

STUDIO 11 architecture

DRAWING NO.
358.P3.01

STUDIO 11 ARCHITECTURE LTD, THE BOATHOUSE, HARBOUR SQUARE, NENE PARADE, WISBECH, CAMBRIDGESHIRE. PE13 3BH
T: 01945 467339 E: design@studio11architecture.co.uk W: www.studio11architecture.co.uk
OFFICES: ***THE SPARKHOUSE****, LINCOLN, LINCOLNSHIRE LN6 7TS* ***THE BOATHOUSE****, WISBECH, CAMBRIDGESHIRE PE13 3BH* ***KEYSTONE INNOVATION CENTRE****, THETFORD, NORFOLK IP24 1JD*