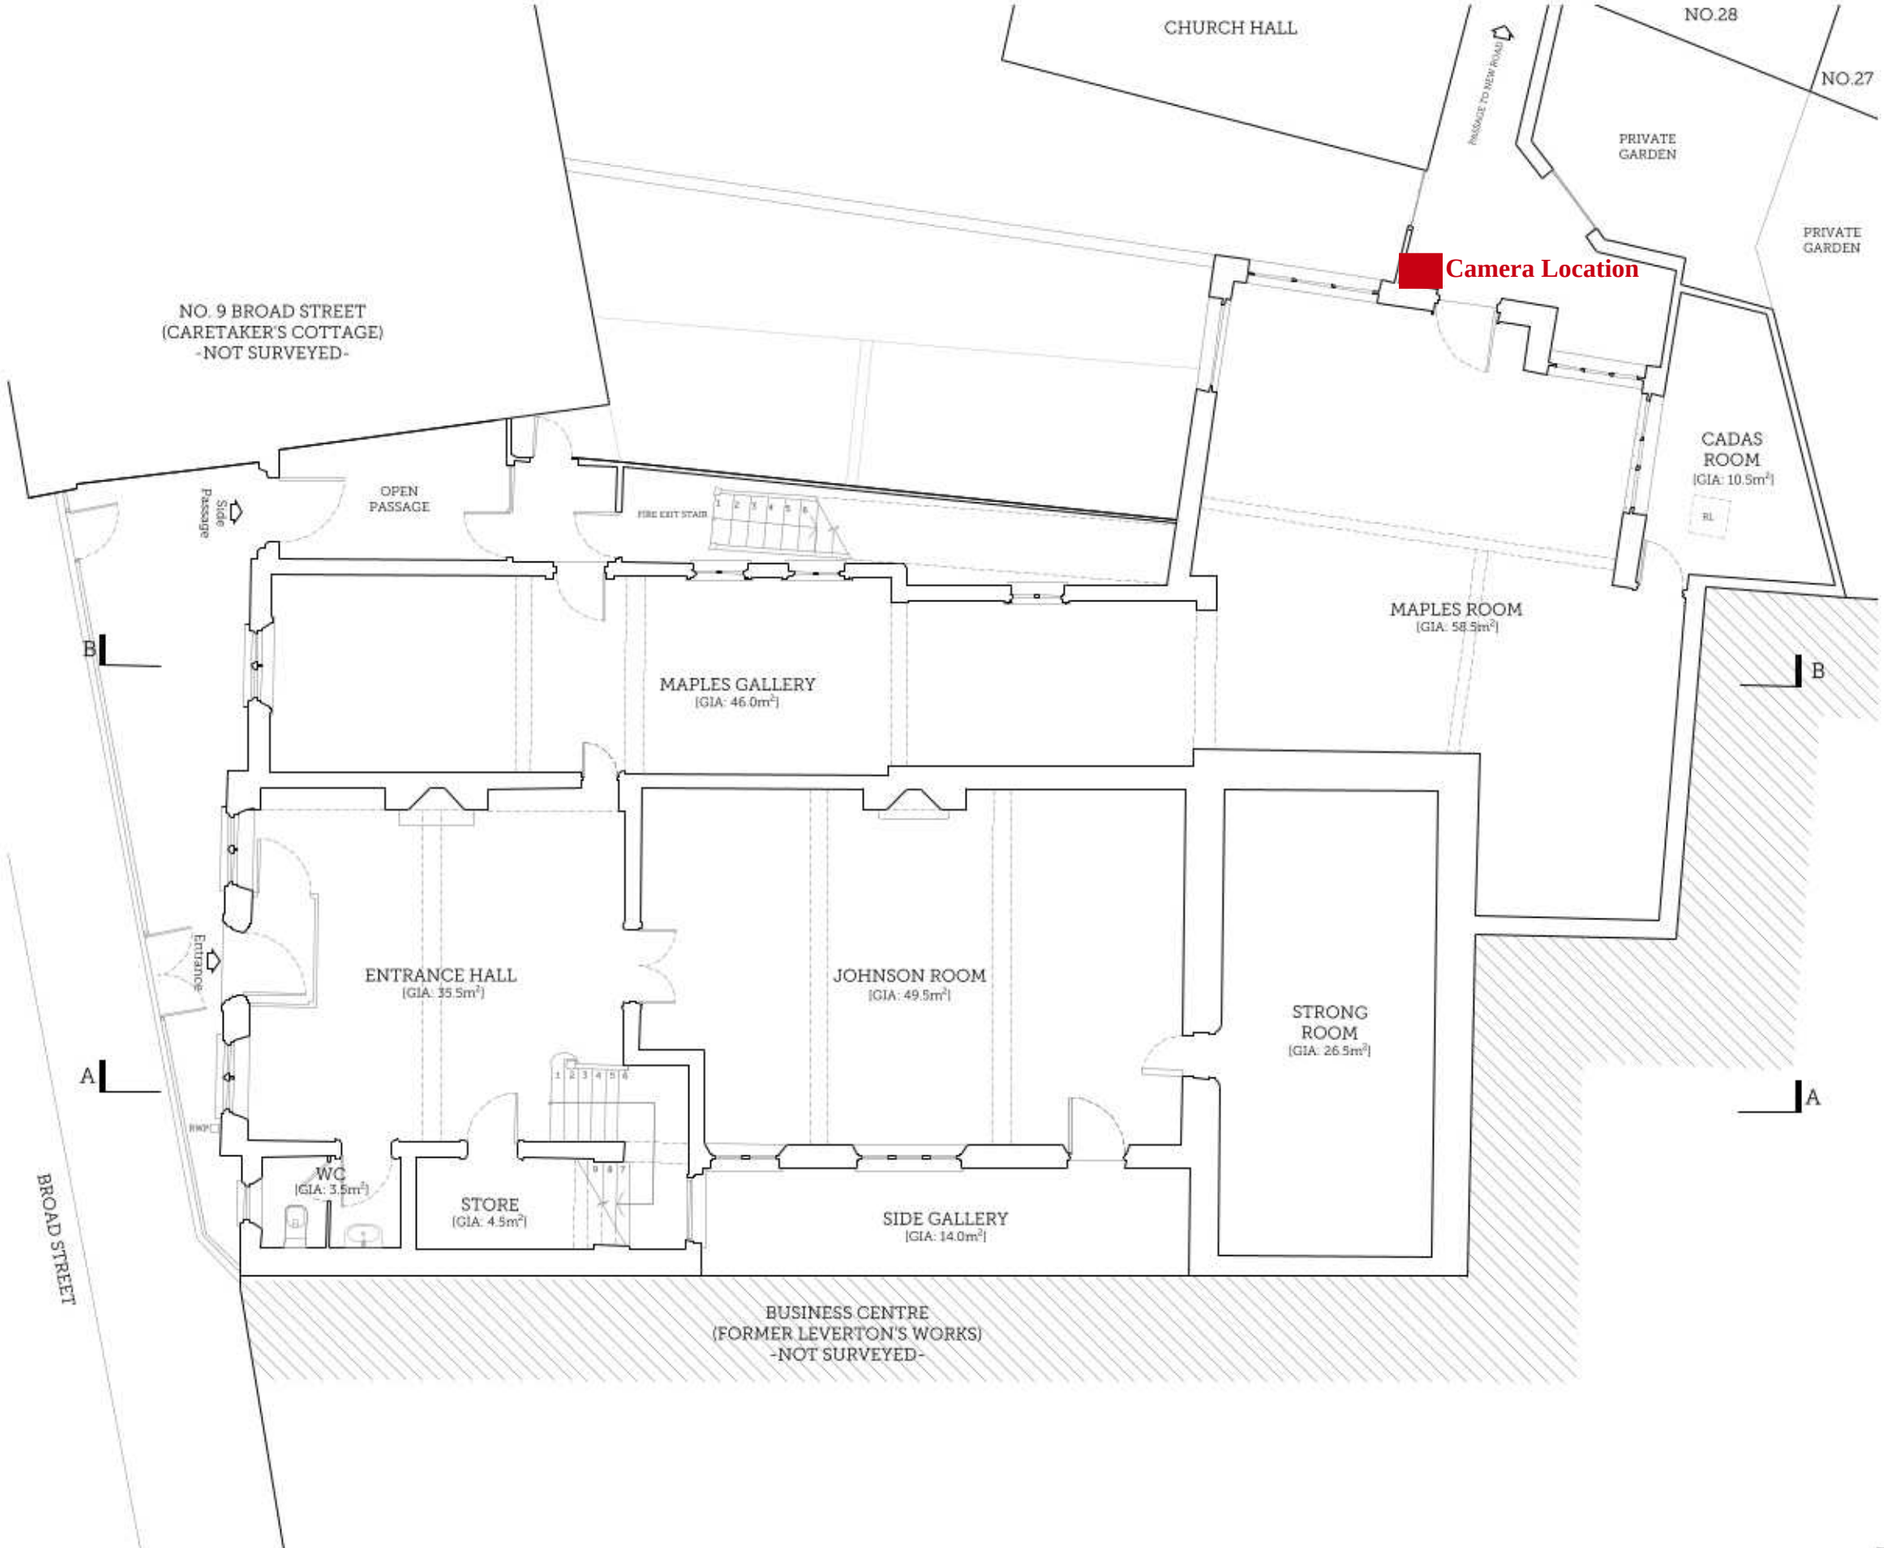


01 | EXISTING GROUND FLOOR PLAN

Scale 1:100 @ A3

1:100

0 1 2 3 4 5m

PROJECT TITLE: SPALDING GENTLEMEN'S SOCIETY			
DRAWING TITLE: EXISTING GROUND FLOOR PLAN			
DRAWING NO.	REVISION	ISSUE DATE	SCALE
2388-EX01	B	29/09/2022	1:100

SCORER HAWKINS ARCHITECTS
Lodge Farm Barns
Sleaford, Spilsby
Lincolnshire, PE23 4QF
01754 890089
projects@scorerhawkins.co.uk
www.scorerhawkins.co.uk