

EXISTING

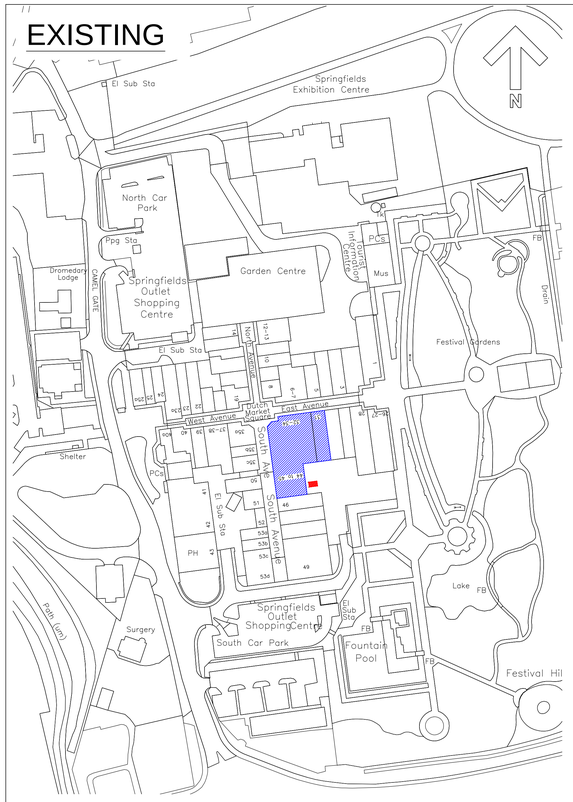


LOCATION PLAN
SCALE 1:1250

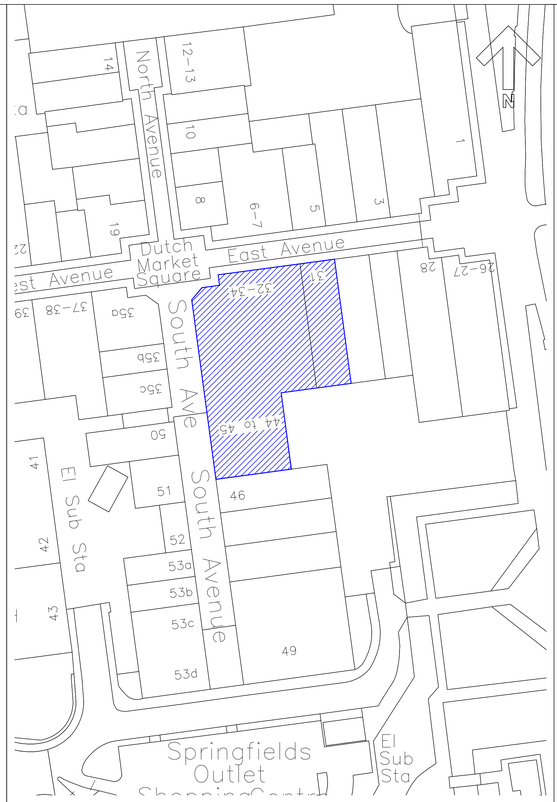

EXISTING SITE PLAN
SCALE 1:500

PROPOSED

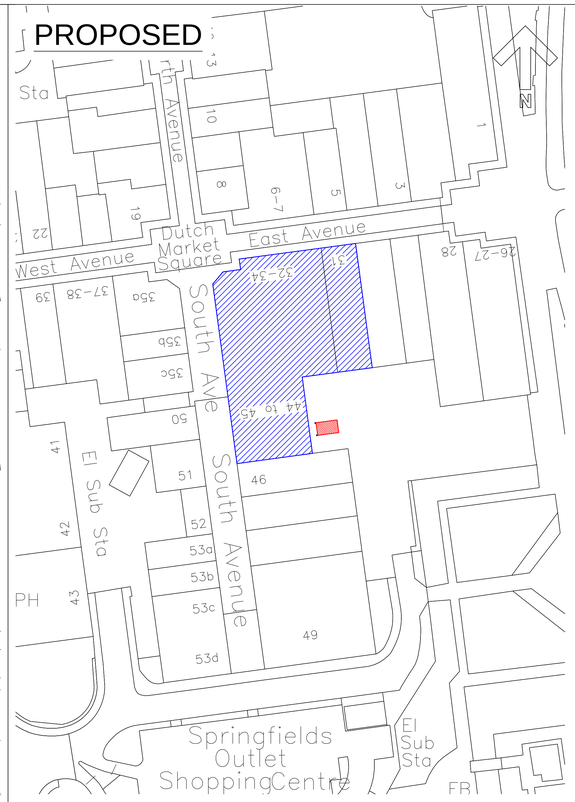

PROPOSED SITE PLAN
SCALE 1:500







TUNNEL PHOTOGRAPHS

NOTES

ORIGINAL A0

DO NOT SCALE FROM THIS DRAWING.
ALL DIMENSIONS TO BE CHECKED ON SITE.
COPYRIGHT PROTECTED.
















EXISTING PHOTOGRAPHS

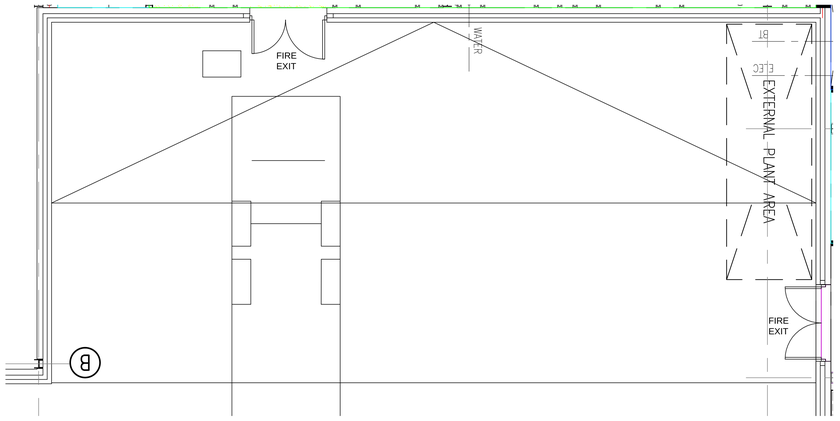



EXISTING ELEVATION
SCALE 1:50

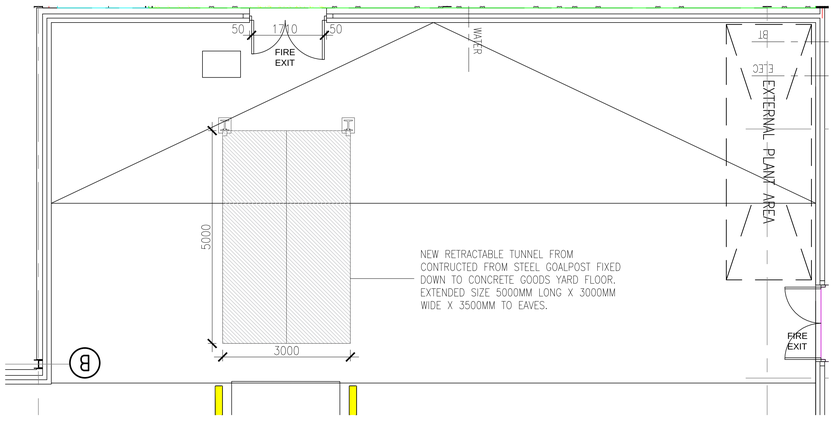

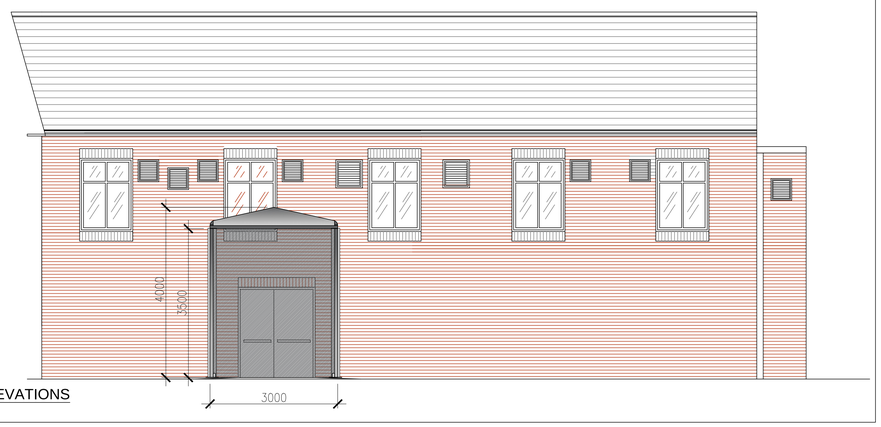

PROPOSED ELEVATIONS
SCALE 1:50

PLANNING

00	16/02/2015	ISSUED FOR PLANNING	DC	ADC
00	16/02/2015	ISSUED FOR FEASIBILITY	HM	ADC

GREEN STORE ASBESTOS STATEMENT

Asbestos Statement
This store was constructed post-2000. The importation, supply and use of Asbestos was prohibited on the 24th November 1999. Therefore, Asbestos should not have been used on M&S premises and an Asbestos survey is not required.
Recommendation Prior to any Refurbishment Works
Post-2000 construction does not require an Asbestos survey.

REV	DATE	DESCRIPTION	DRAWN	CHECKED

LOCATION FIGURE

M&S
EST. 1884

STORE NAME
M&S OUTLET SPRINGFIELDS
COUNTRY
ENGLAND
PROJECT
OUTLET CANOPY PROJECT

DRAWING
EXISTING/ PROPOSED
EXTERIOR CANOPY SCHEME

CONSULTANT
SKK DESIGN
DISCIPLINE DESCRIPTION
ARCHITECT
CONSULTANT LOGO

SKK Design
The Mill
Station Road
Hatfield Heath
Essex
CM22 7DL
Tel: 01279 873010
www.skkdesign.com
INTERIOR, ARCHITECTURAL & RETAIL DESIGN

SCALE	PAPER SIZE	DATE	DRAWN	CHECKED
VARIES	A0	16.02.15	DC	ADC

STORE NUMBER	PROJECT No	DISCIPLINE CODE	DRAWING No
3841	XXX000	A	101

CONSULTANT PROJECT No	STATUS	REVISION
1583	P	00