



3D VIEW 1

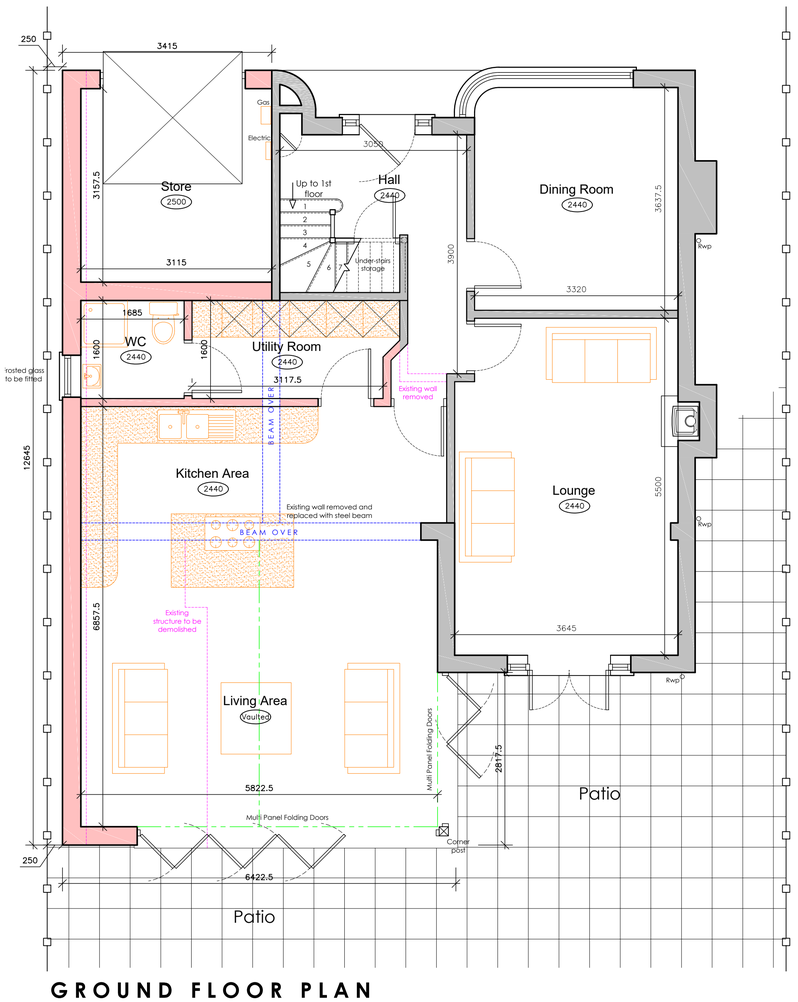

GROUND FLOOR PLAN
SCALE 1:50

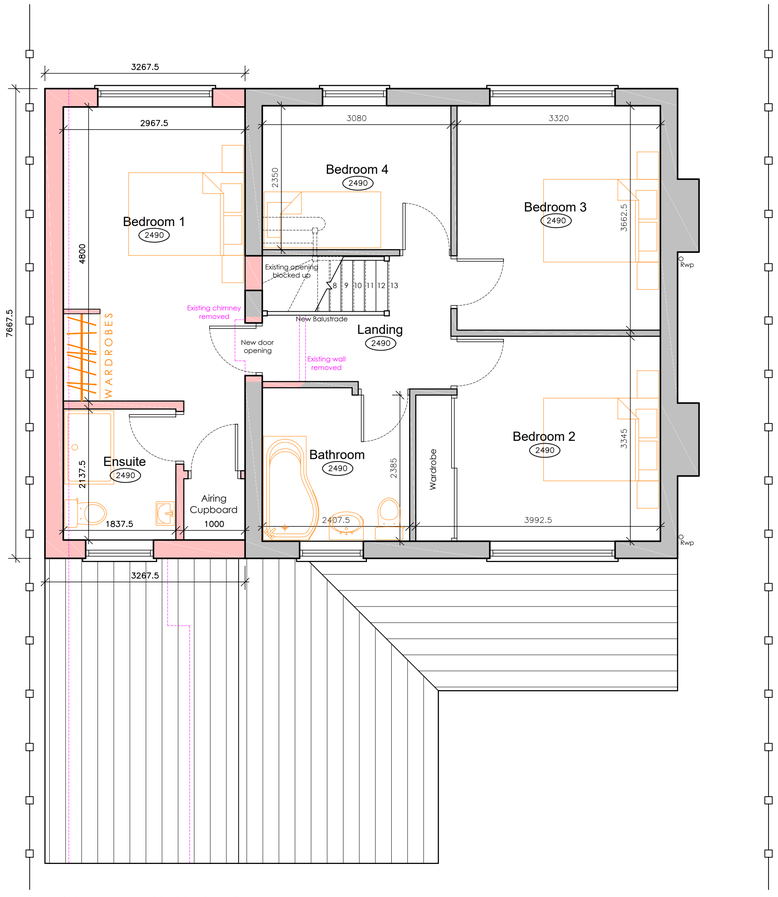

FIRST FLOOR PLAN
SCALE 1:50



3D VIEW 2

Rev A	Scheme revised	26-02-19
Rev B	Scheme revised	11-03-19
Rev C	3D images revised	12-03-19
Rev D	Window enlarged	13-03-19

Residential | Commercial | Industrial

STUDIO21 DESIGN
ARCHITECTURAL SERVICES

Little Bishops Cottage Staunt Road Frithville Boston
Lincolnshire PE22 7ED

T 01205 750890 M 07970 108502
E enquiries@studio21design.co.uk
W www.studio21design.co.uk

APPLICANT NAME:
Mr K Everett

PROPOSAL:
10 Link Way
Spalding
Lincolnshire
PE11 2ED

DATE:
January 2019

SCALE:
As Shown

DRAWING TITLE:
Proposed Plans

DRAWING NO:
12-408-03

REVISION:
D

© All rights reserved. No part of this drawing may be reproduced in any material form or transmitted to any other person without prior written permission of Studio 21 Design Ltd.
Do not scale this drawing, use figured dimensions only.
Contractors are responsible for taking and checking site dimensions.
Any discrepancies must be reported immediately.

A1