

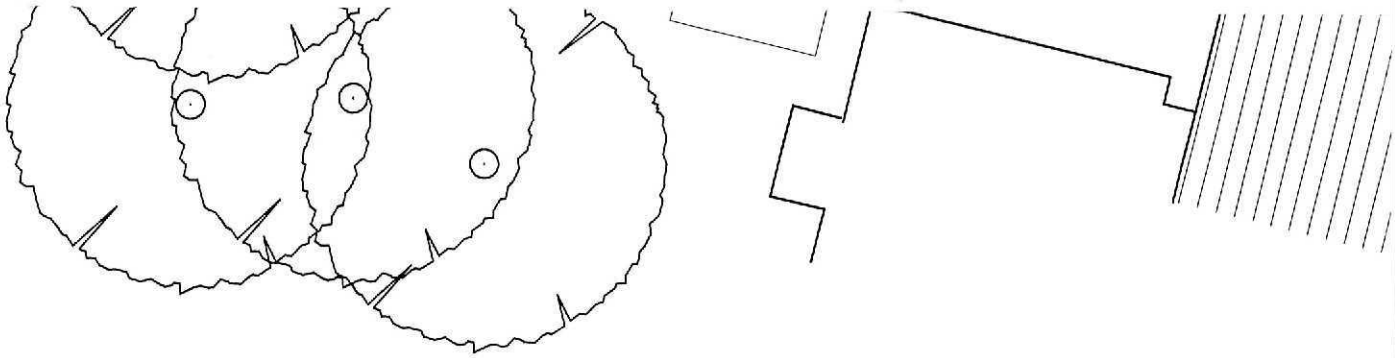


BLOCK PLAN 1:250


SHDC
Planning & Development
- 9 APR 2010
Ref: 0289-10

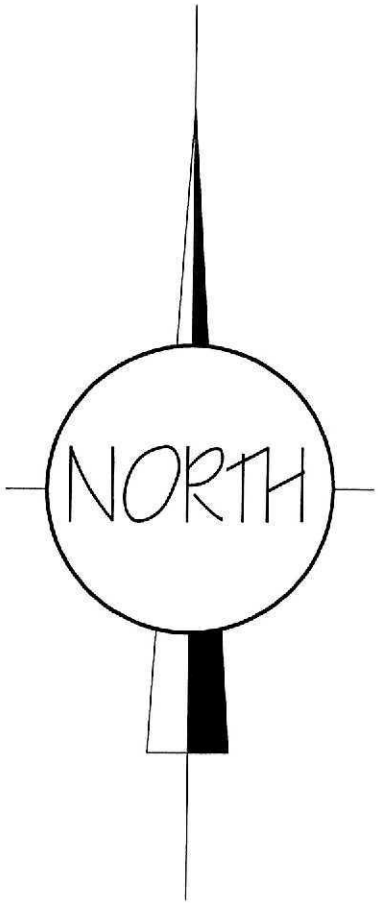

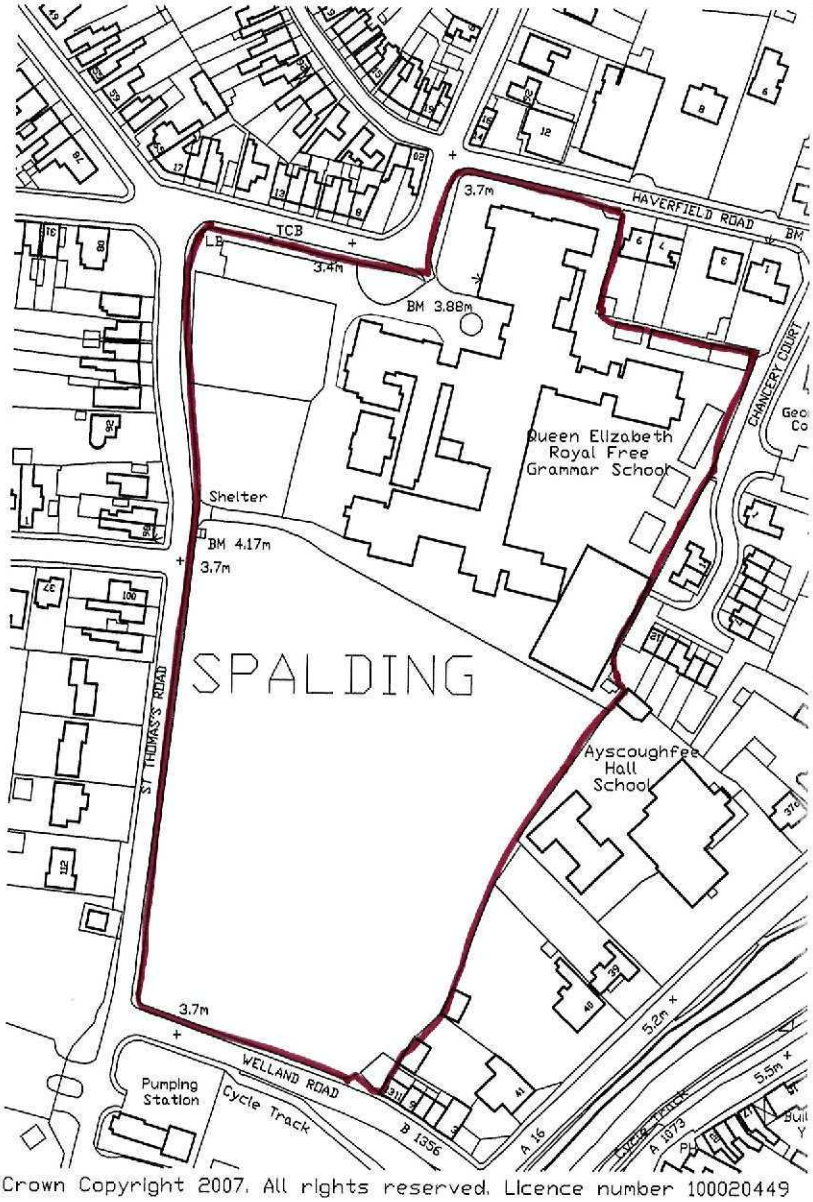

Crown Copyright 2007. All rights reserved. Licence number 100020449

LOCATION PLAN 1:25(

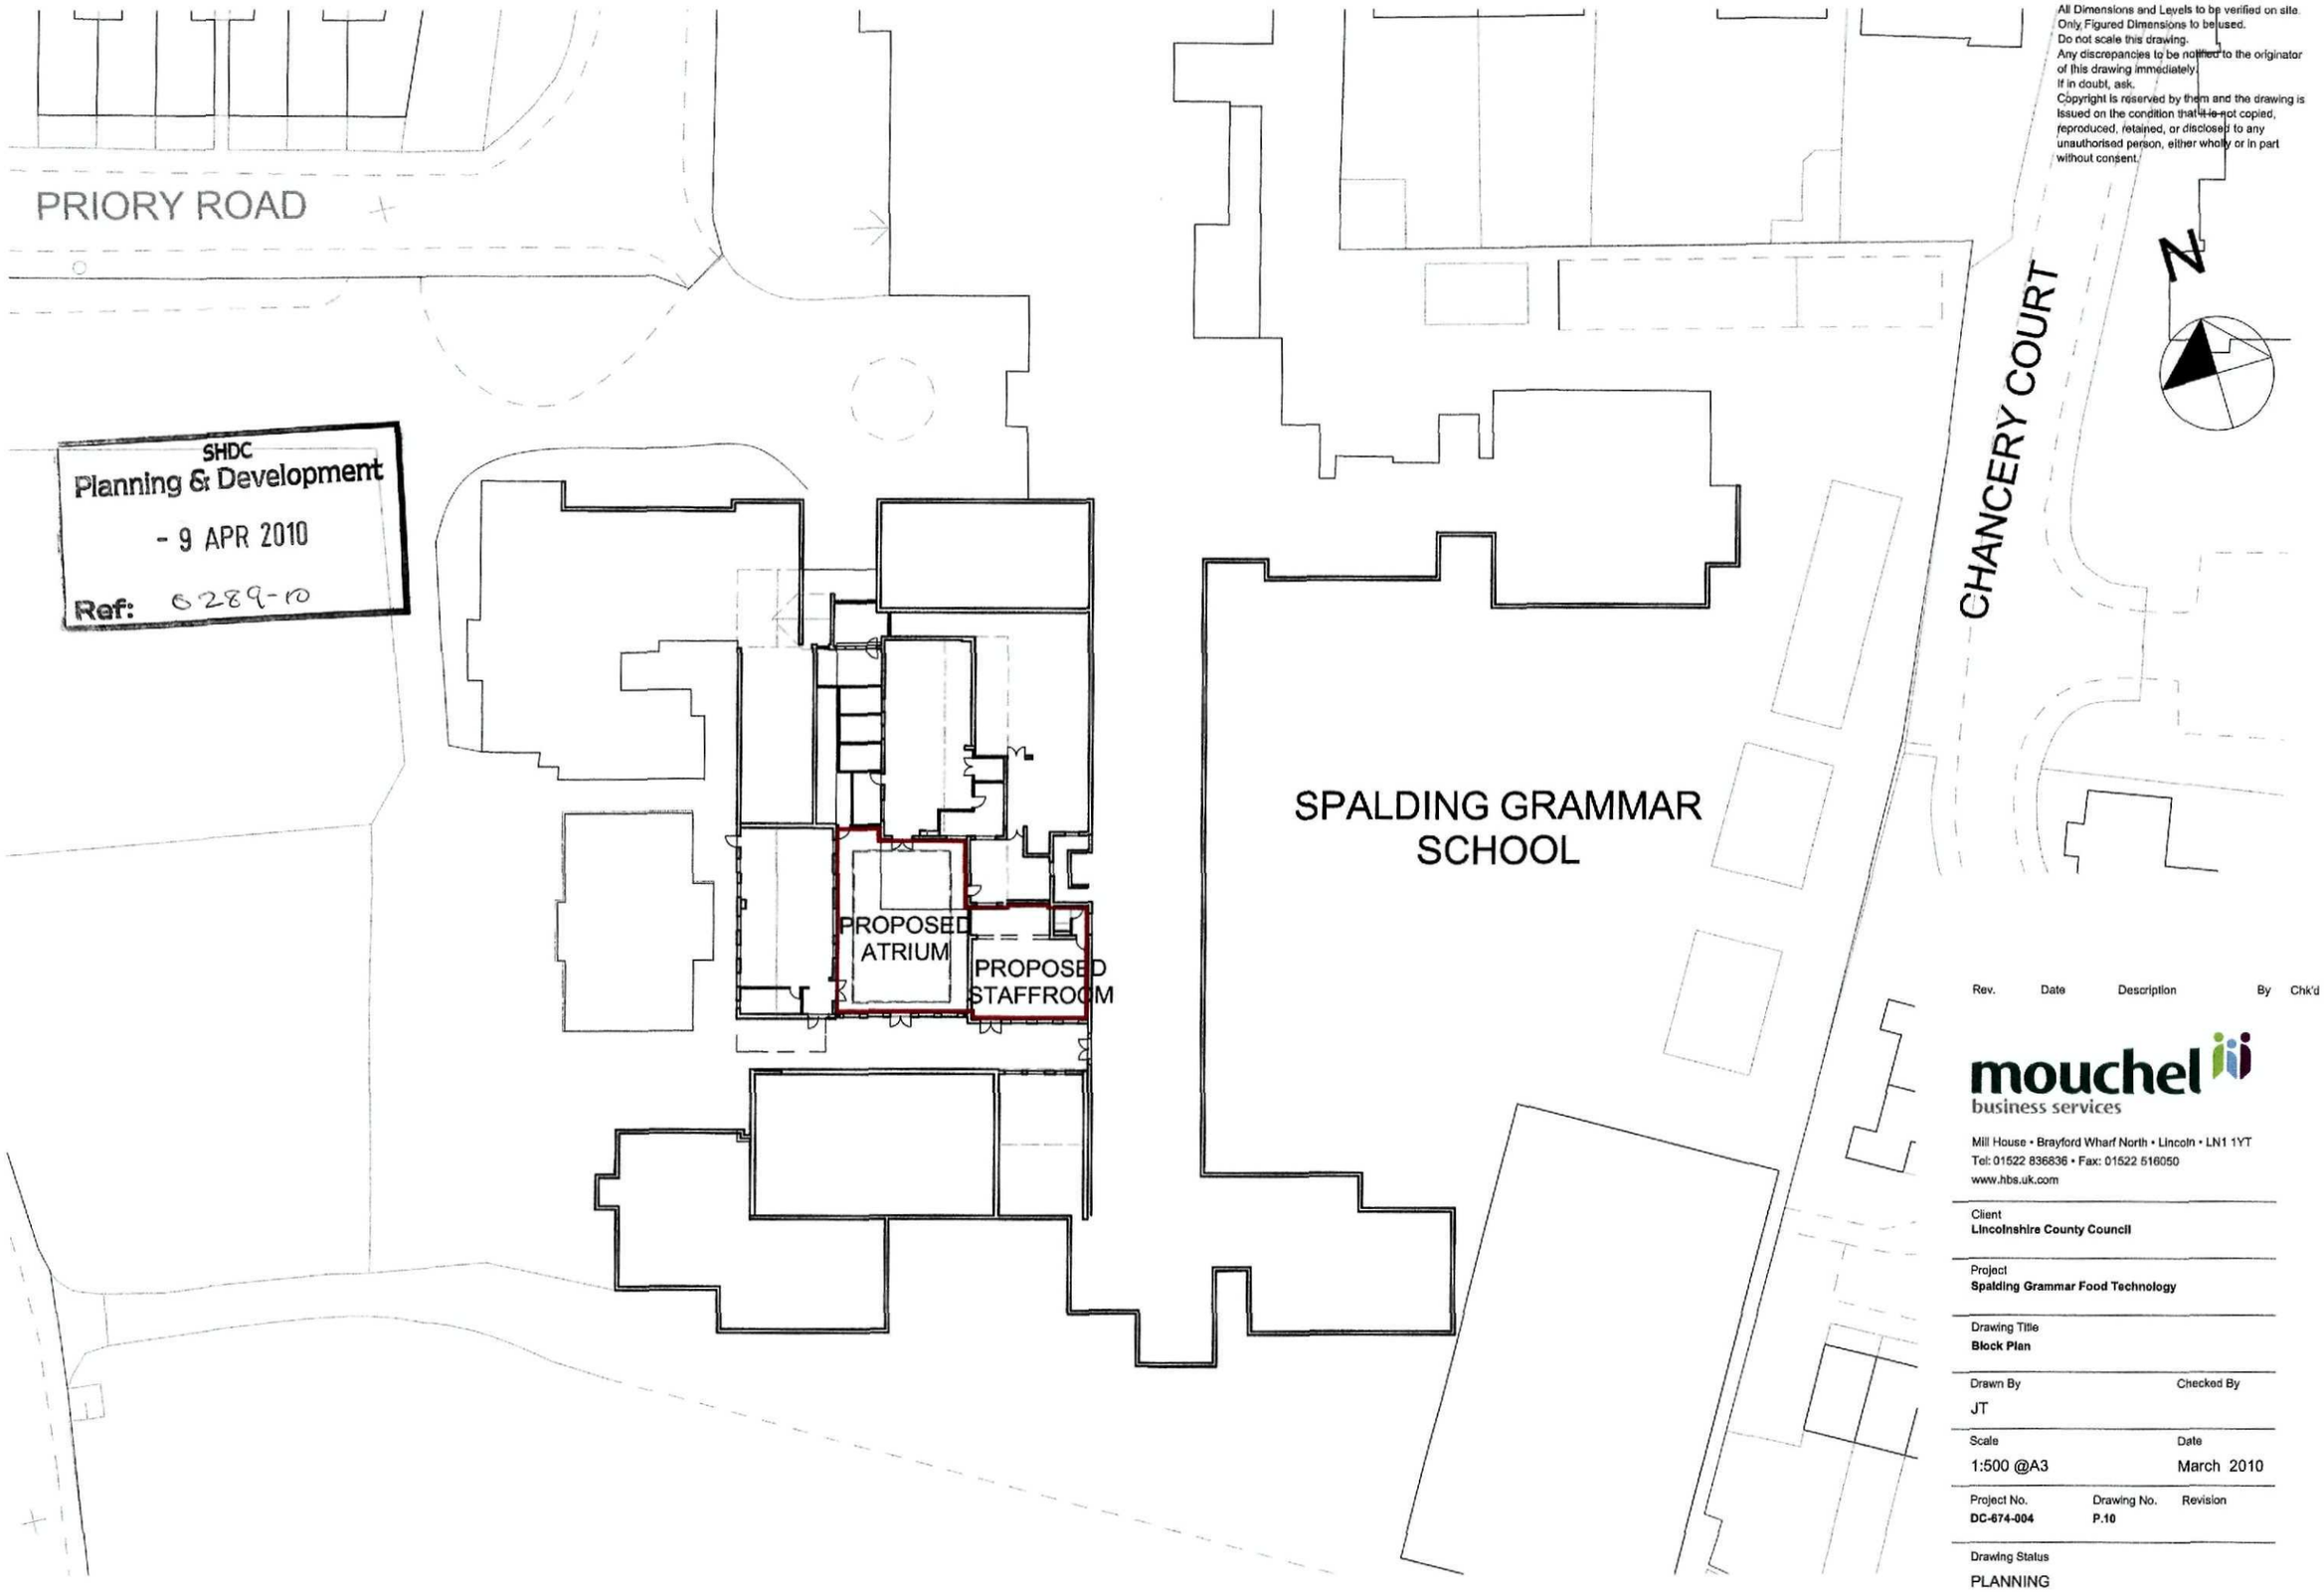

SHDC
Planning & Development
- 9 APR 2010
Ref: 0289-10

All Dimensions and Levels to be verified on site.
Only Figured Dimensions to be used.
Do not scale this drawing.
Any discrepancies to be notified to the originator of this drawing immediately.
If in doubt, ask.
Copyright is reserved by them and the drawing is issued on the condition that it is not copied, reproduced, retained, or disclosed to any unauthorised person, either wholly or in part without consent.

Rev.	Date	Description	By	Chk'd

mouchel
business services
Mill House • Brayford Wharf North • Lincoln • LN1 1YT
Tel: 01522 836836 • Fax: 01522 516050
www.hbs.uk.com

Client
Lincolnshire County Council

Project
Spalding Grammar Food Technology

Drawing Title
Block Plan


Drawn By	Checked By
JT	

Scale	Date
1:500 @A3	March 2010

Project No.	Drawing No.	Revision
DC-674-004	**P.10**	

Drawing Status
PLANNING

All Dimensions and Levels to be verifie
Only Figured Dimensions to be used.
Do not scale this drawing.
Any discrepancies to be notified to the
of this drawing immediately.
If in doubt, ask.
Copyright is reserved by them and the
issued on the condition that it is not co
reproduced, retained, or disclosed to a
unauthorised person, either wholly or i
without consent.

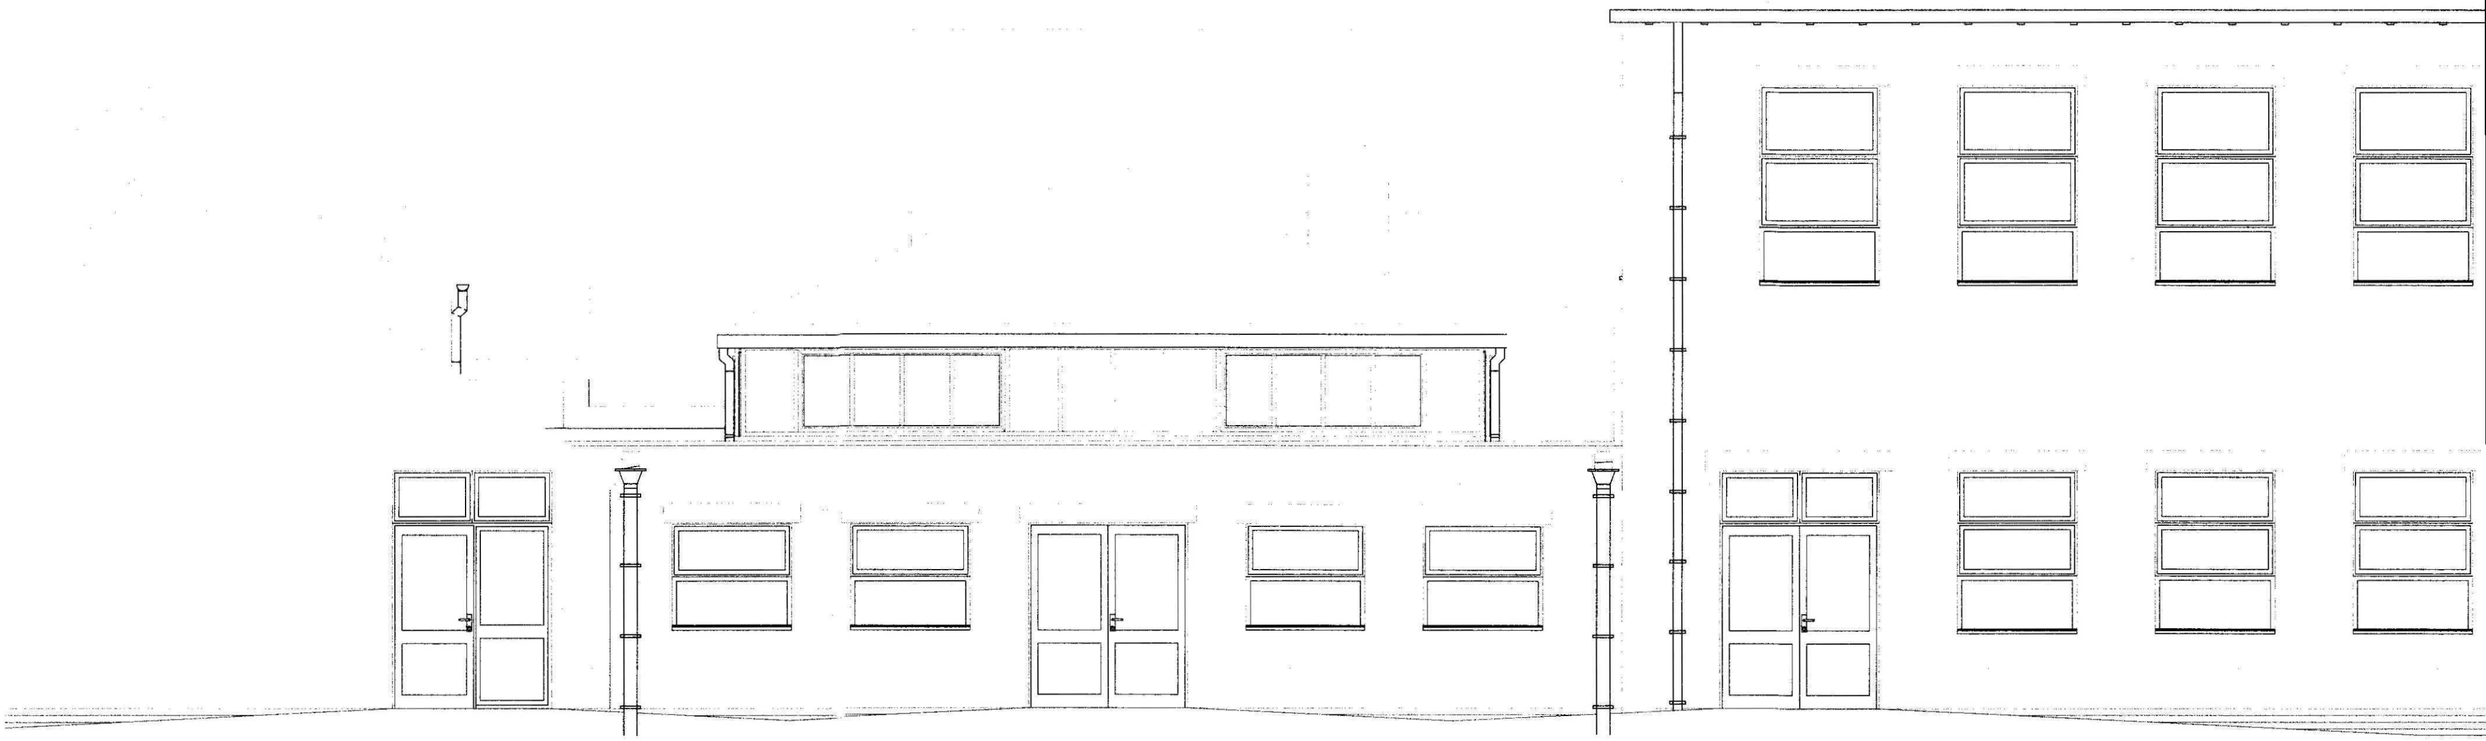

SHDC
Planning & Development
- 9 APR 2010
Ref: 0229-10

Rev.	Date	Description	By

mouchel
business services
Mill House • Brayford Wharf North • Lincoln • LN1 1YT
Tel: 01522 836836 • Fax: 01522 516050
www.hbs.uk.com

Client
Lincolnshire County Council

Project
Spalding Grammar Food Technology

Drawing Title
Elevation South

Drawn By	Checked By
GT	JT

Scale	Date
1:50 @ A2	01-02-10

Project No.	Drawing No.	Revision
DC-674-004	**C.20**	

Drawing Status

All Dimensions and Levels to be verif
Only Figured Dimensions to be used
Do not scale this drawing.
Any discrepancies to be notified to the
of this drawing immediately.
If in doubt, ask.
Copyright is reserved by them and the
issued on the condition that it is not co
reproduced, retained, or disclosed to a
unauthorised person, either wholly or
without consent.

Existing Pitched Roof

Phase 01 Flat Roof

Existing Pitched Roof

Existing Pitched Roof

Aluminium Box Gutter To Drain onto Flat Roof

Remove Existing Coping Samafil to Dress Down onto Existing Flat Roof

Aluminium Box Gutter Downpipe to Drain onto Flat Roof

New Flat Roof

effective area 137.9m2

effective area 60.84m2

Roof Flow Rate: 19.6 l/sec

Hopper & 150mm Box Downpipe to Drain into SWD

Hopper & 150mm Box Downpipe to Drain into SWD

Existing Pitched Roof

effective area 21.6m2

effective area 21.6m2

effective area 50.9m2

effective area 19.6m2

effective area 7.4m2

Aluminium Steps to Provide Roof Access Handrail Both Sides

effective area 24.8m2

effective area 50m2

effective area 50m2

effective area 24.8m2

Aluminium Box Gutter Downpipe to Drain into SWD

S-01

S-02

S-03

S-04

S-02

S-03

S-04

SHDC
Planning & Development
- 9 APR 2010
Ref: 0289-10

Rev.	Date	Description	By

mouchel
business services
Mill House • Brayford Wharf North • Lincoln • LN1 1YT
Tel: 01522 836836 • Fax: 01522 516050
www.hbs.uk.com

Client
Lincolnshire County Council

Project
Spalding Grammar Food Technology


Drawing Title
Roof Plan

Drawn By	Checked By
GT	JT
Scale	Date
1:100 @ A2	01-02-10

Project No.	Drawing No.	Revision
DC-674-004	C.14	

Drawing Status

All Dimensions and Levels to be verifi
Only Figured Dimensions to be used.
Do not scale this drawing.
Any discrepancies to be notified to the
of this drawing immediately.
If in doubt, ask.
Copyright is reserved by them and the
issued on the condition that it is not cop
reproduced, retained, or disclosed to a
unauthorised person, either wholly or i
without consent.

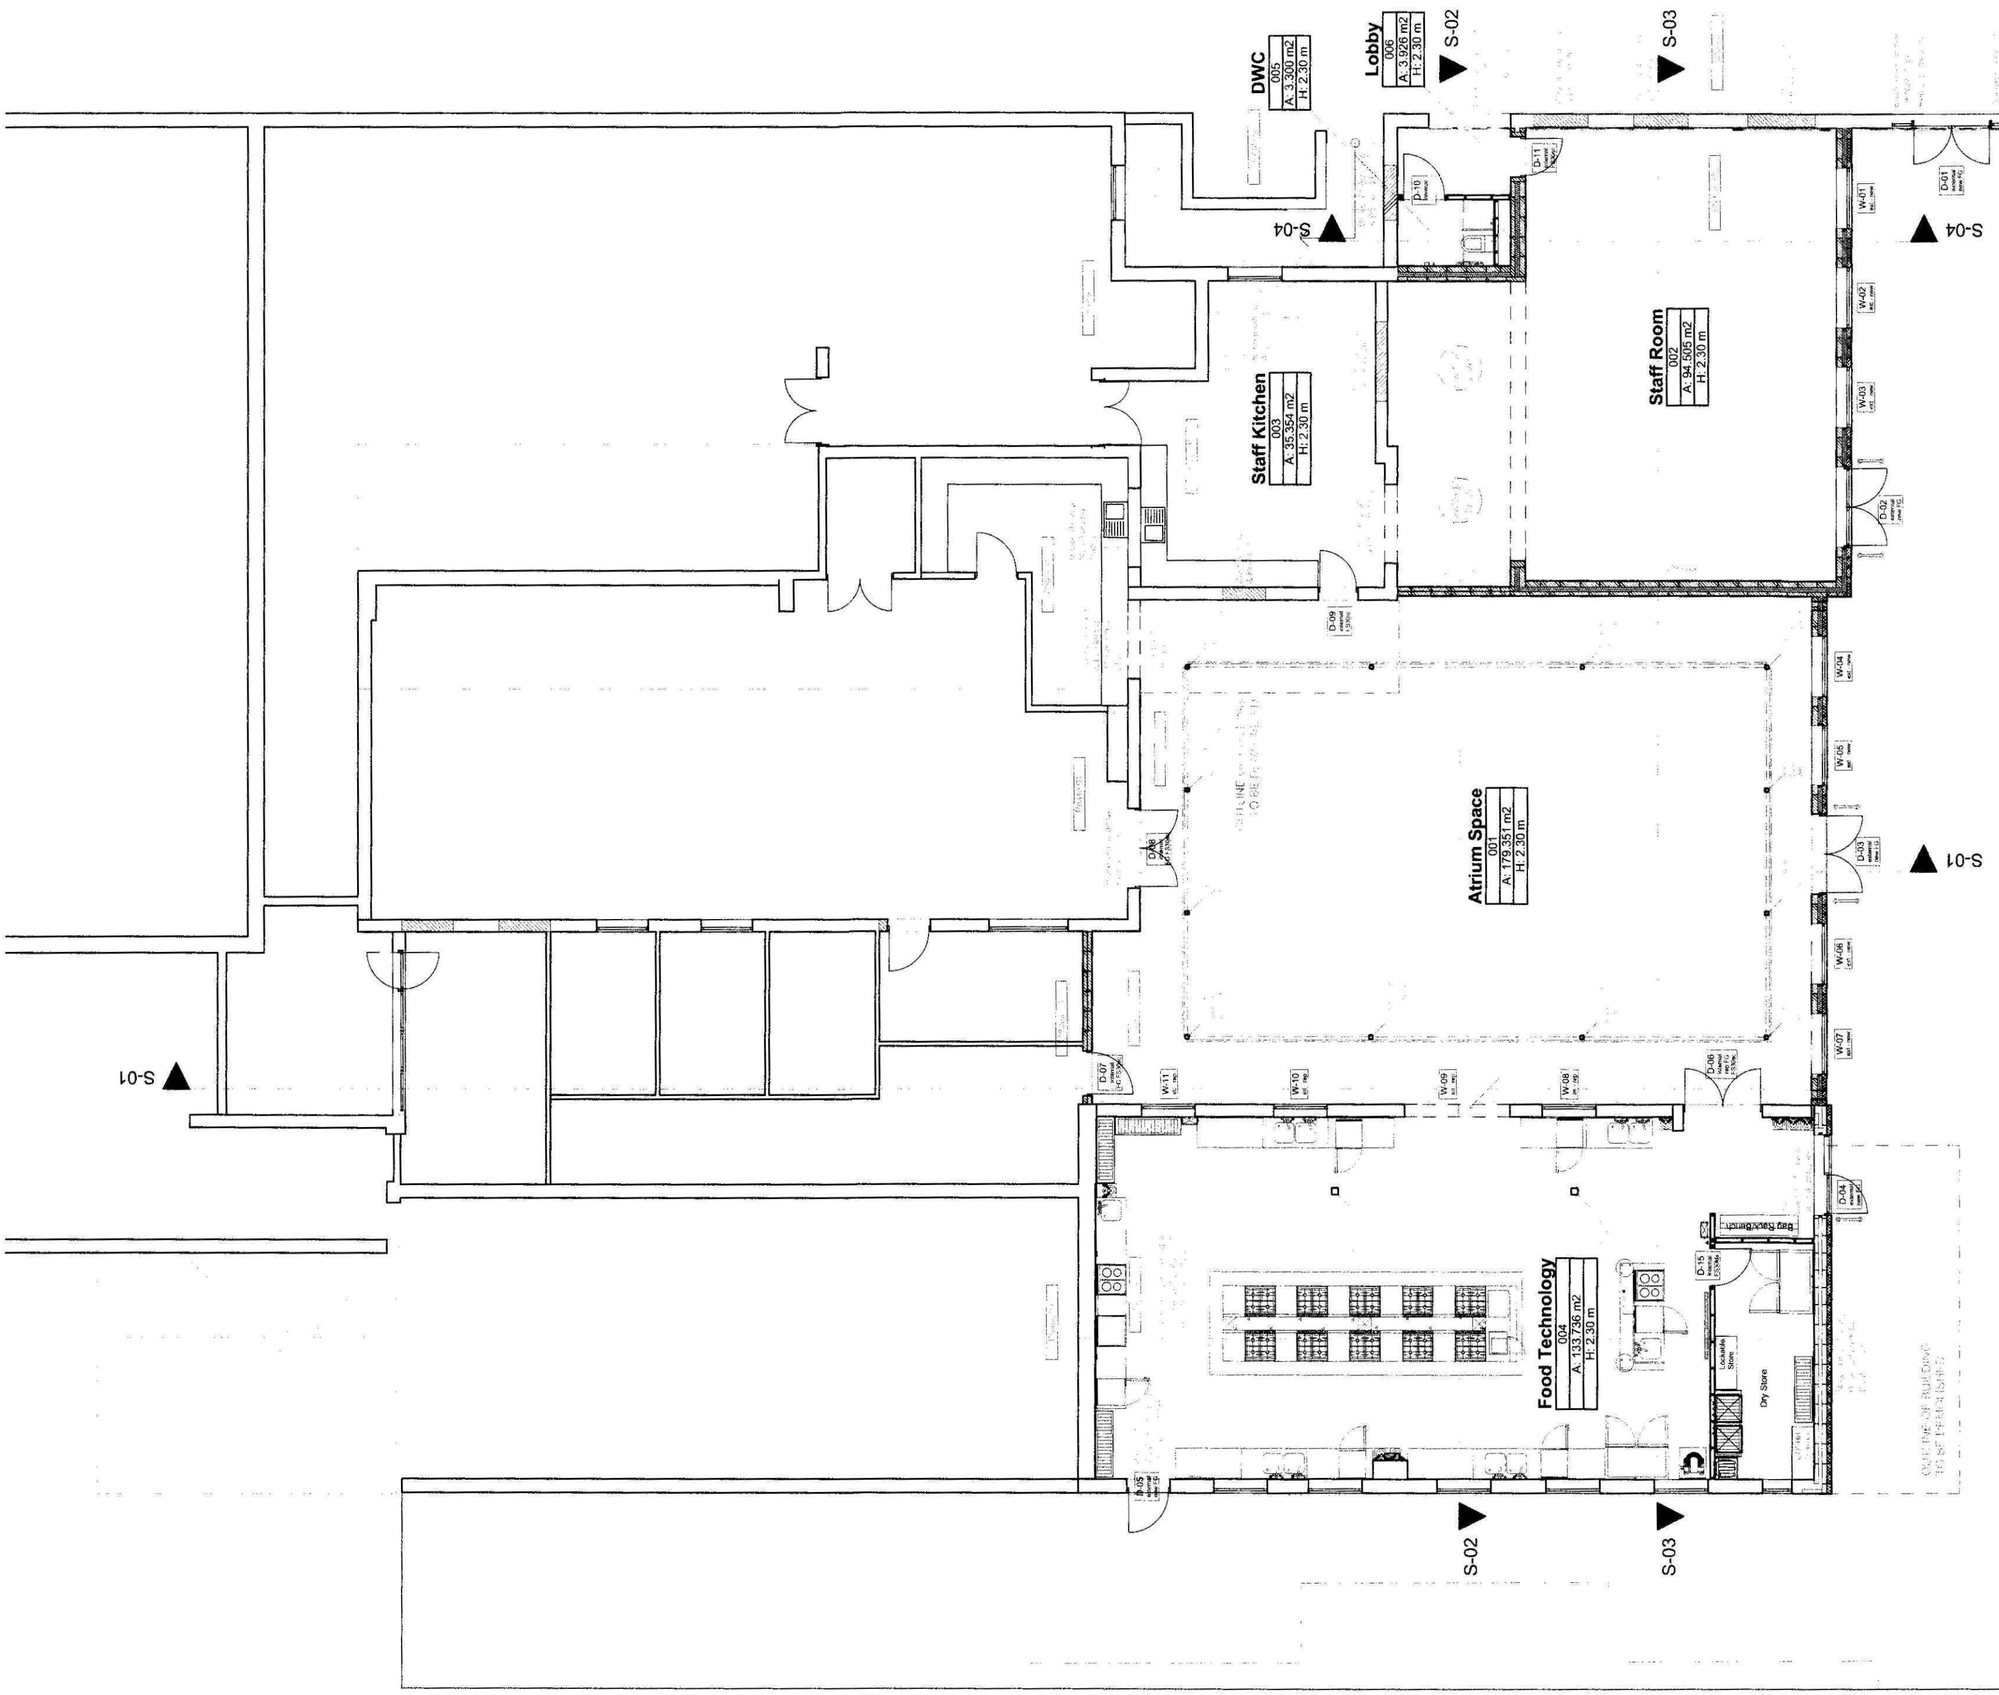

SHDC
Planning & Development
9 APR 2010
Ref: 0289-10

Rev.	Date	Description	By

mouchel
business services
Mill House • Brayford Wharf North • Lincoln • LN1 1YT
Tel: 01522 836836 • Fax: 01522 516050
www.hbs.uk.com

Client
Lincolnshire County Council


Project
Spalding Grammar Food Technology

Drawing Title
Detail Plan - Ground Floor

Drawn By	Checked By
GT	JT
Scale	**Date**
1:100 @ A2	01-02-10
Project No.	**Drawing No.**	**Revision**
DC-674-004	C.11	

Drawing Status

All Dimensions and Levels to be verifie
Only Figured Dimensions to be used.
Do not scale this drawing.
Any discrepancies to be notified to the
of this drawing immediately.
If in doubt, ask.
Copyright is reserved by them and the
issued on the condition that it is not co
reproduced, retained, or disclosed to a
unauthorised person, either wholly or i
without consent.

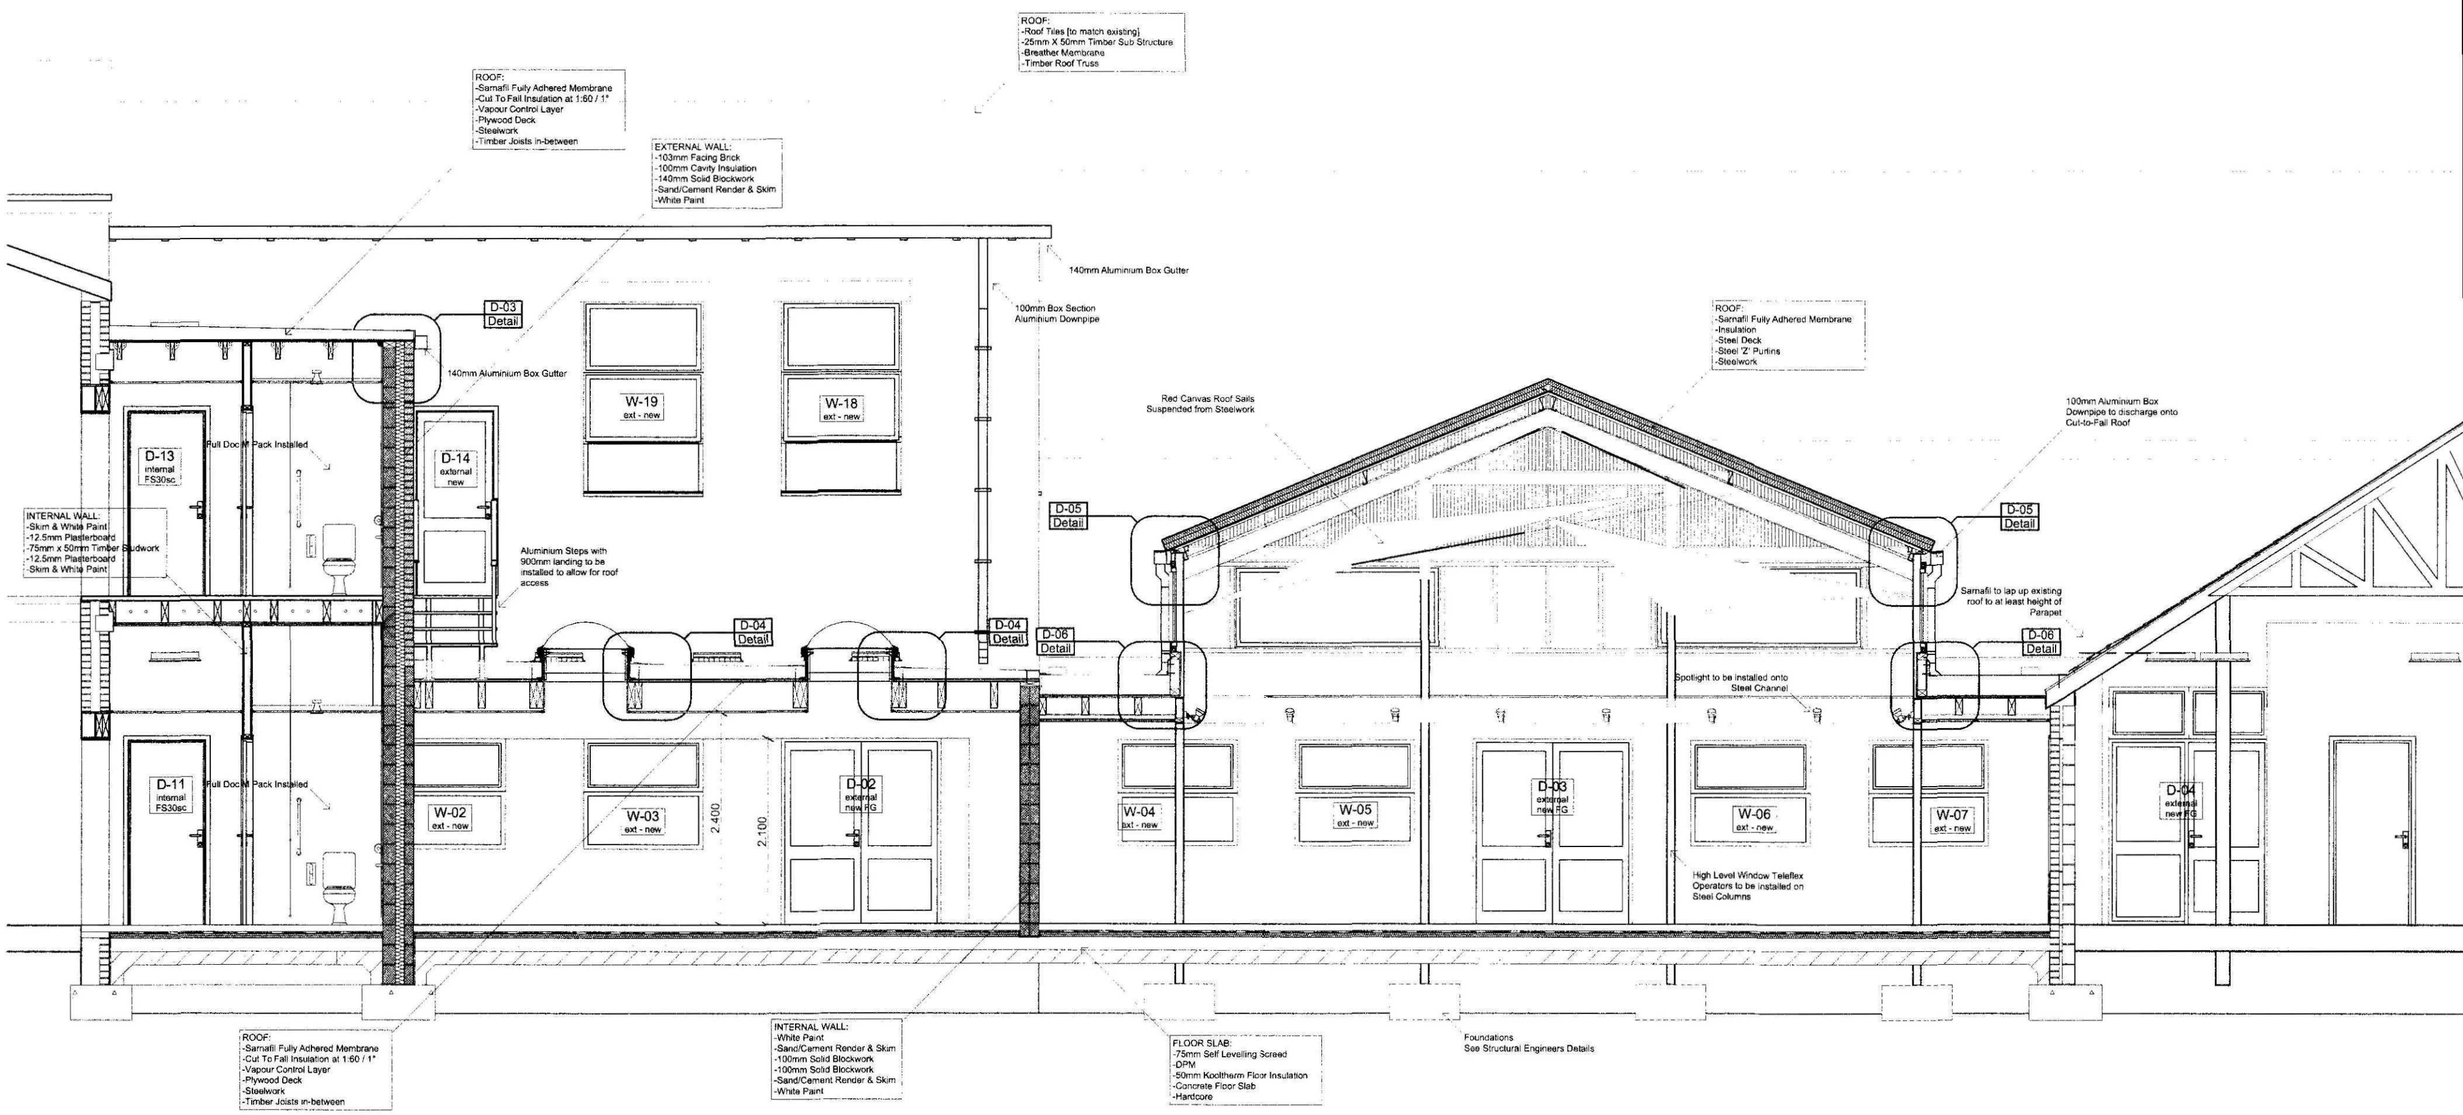

SHDC
Planning & Development
9 APR 2010
Ref: S/284-10

Rev.	Date	Description	By

mouchel
business services
Mill House • Brayford Wharf North • Lincoln • LN1 1YT
Tel: 01522 836836 • Fax: 01522 516050
www.hbs.uk.com

Client
Lincolnshire County Council

Project
Spalding Grammar Food Technology

Drawing Title
Section S-02

Drawn By	Checked By
GT	JT

Scale	Date
1:50 @ A2	01-02-10

Project No.	Drawing No.	Revision
DC-674-004	**C.31**	

Drawing Status