
SCALE BAR

1:200 | 12m @ 1:200 | 1:200

All dimensions to be verified by accurate site measurement prior to commencing work or ordering materials.

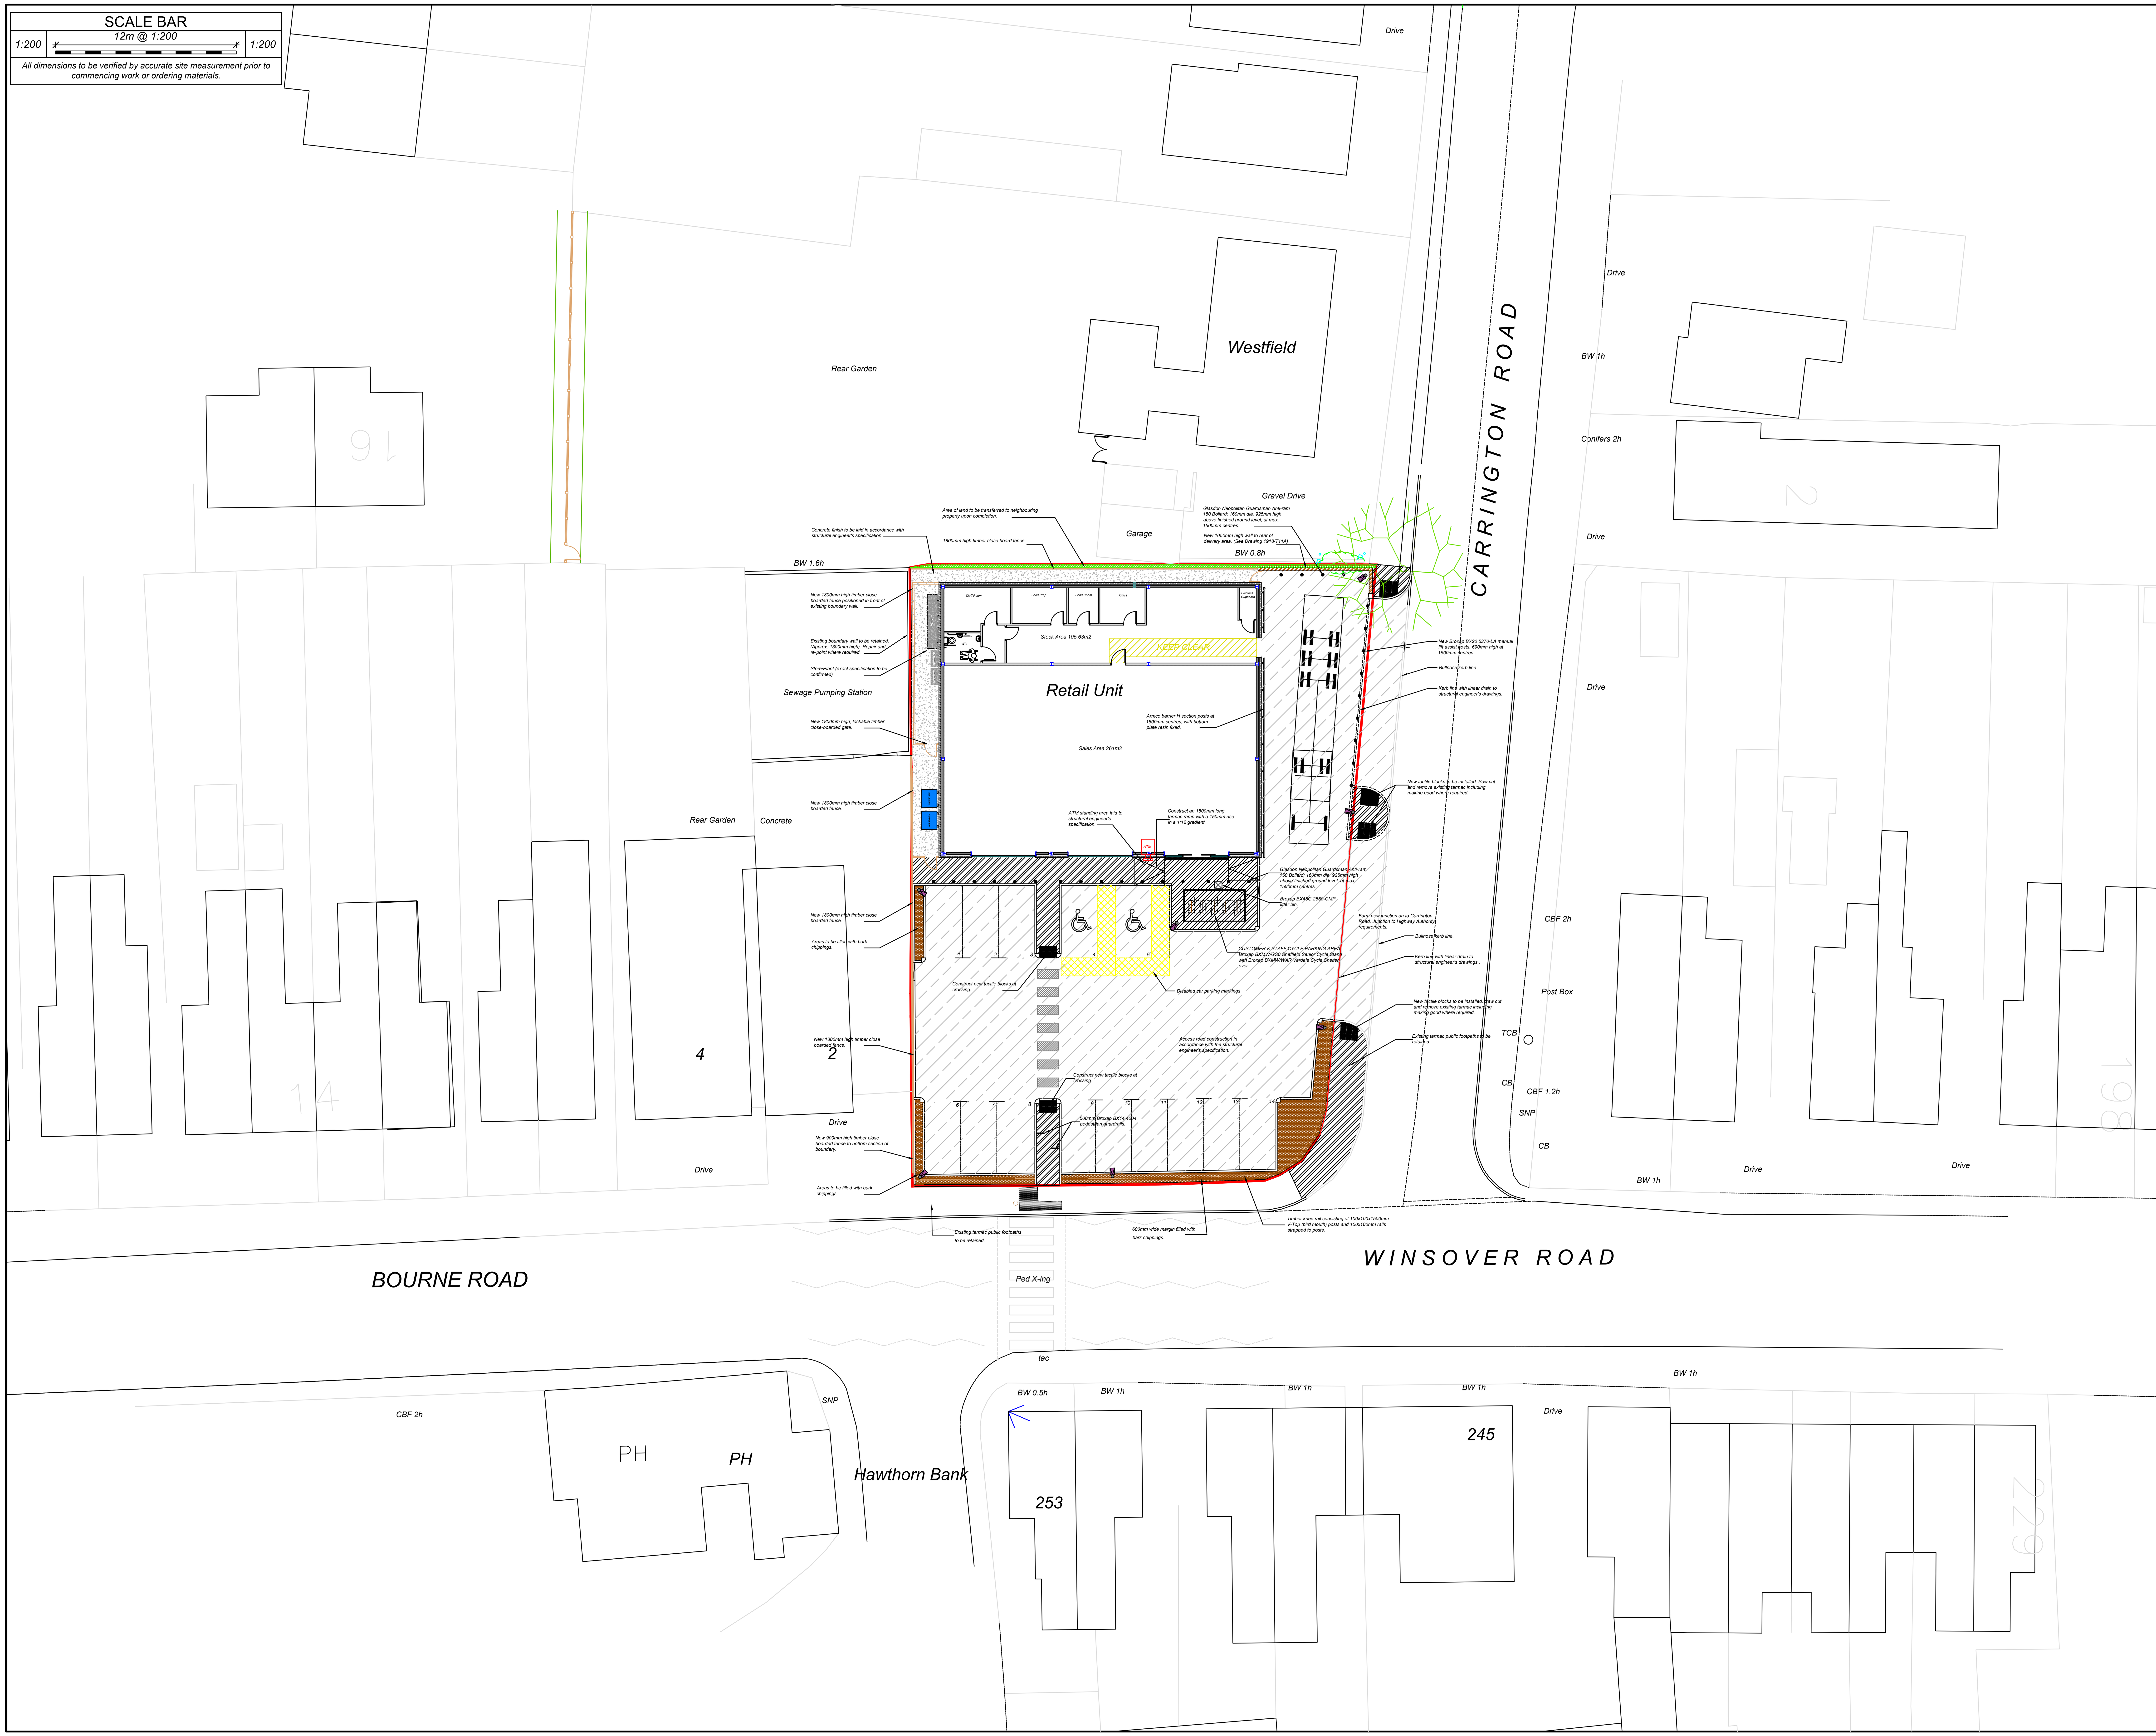

Do not scale from this drawing, work to given dimensions. All dimensions to be checked on site. Any discrepancies with this drawing to be reported and clarified prior to commencing work on site. ADM Surveyors Ltd accept no responsibility for works not undertaken fully in accordance with this drawing and relevant specifications.

Copyright © ADM Surveyors Limited

North Point: N

Notes:

KEY

Lighting Column
(Indicative layout subject to Specialist's design)

Revision Log:

Rev:	Description:	By:	Date:

Project: 210 Winsover Road, Spalding, Lincolnshire

Client: Blakemore Property Ltd

Scale: 1:200

Drawing Issue: Planning

Date: 30.01.2019

Drawn by: OP/MP

Checked by: SM

Paper Size: A1

Drawing Title: Proposed Site Plan

Drawing Number: 1918.PL03

Revision Number: -

adm Surveyors Ltd

Chartered Quantity & Building Surveyors

Suite 1, Rosehill, 165 Lutterworth Road,
Blaby, Leicester, LE8 4DX
Tel: 0116 2775527

office@admsurveyors.co.uk

RICS

partner LABC