




Proposed South-East Elevation

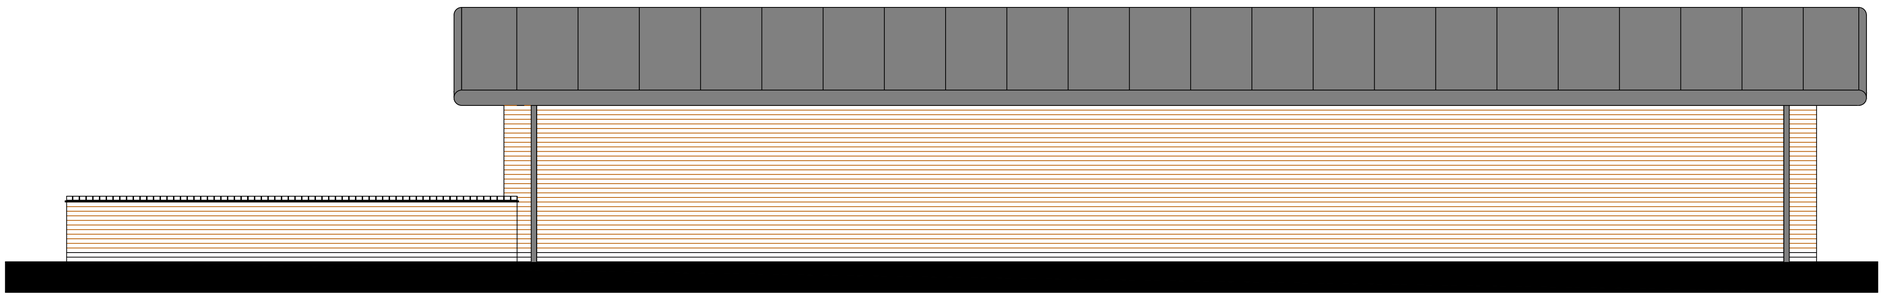

Proposed South-West Elevation

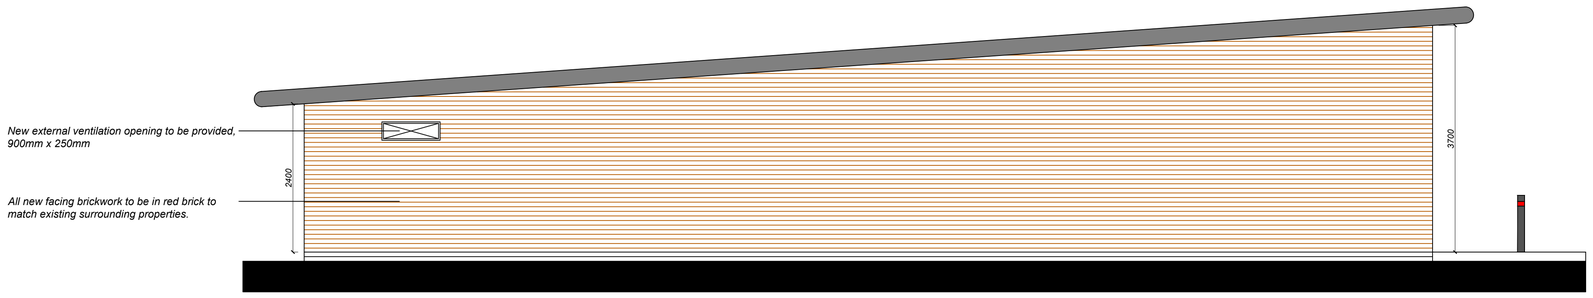

Proposed North-West Elevation

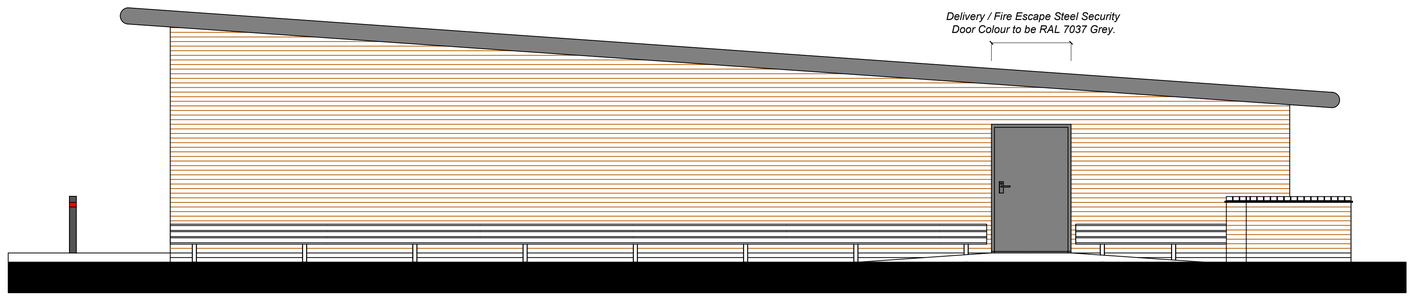

Proposed North-East Elevation

Do not scale from this drawing, work to given dimensions. All dimensions to be checked on site. Any discrepancies with this drawing to be reported and clarified prior to commencing work on site. ADM Surveyors Ltd accept no responsibility for works not undertaken fully in accordance with this drawing and relevant specifications.

Copyright © ADM Surveyors Limited

North Point:

Notes:

Revision Log:

Rev:	Description:	By:	Date:

Project: 210 Winsover Road, Spalding, Lincolnshire

Client: Blakemore Property Ltd

Scale: 1:50

Drawing Issue: Planning

Date: 30.01.2019

Drawn by: OP/MP

Checked by: SM

Paper Size: A1

Drawing Title: Proposed Elevations

Drawing Number: 1918.PL04

Revision Number: -

adm Surveyors Ltd

Chartered Quantity & Building Surveyors

Suite 1, Rosehill, 165 Lutterworth Road, Blaby, Leicester, LE8 4DX
Tel: 0116 2775527

office@admsurveyors.co.uk

RICS

LABC