




South East

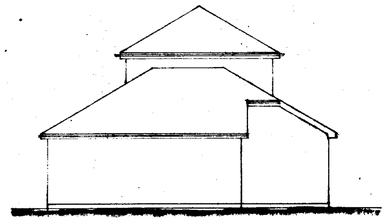

North East

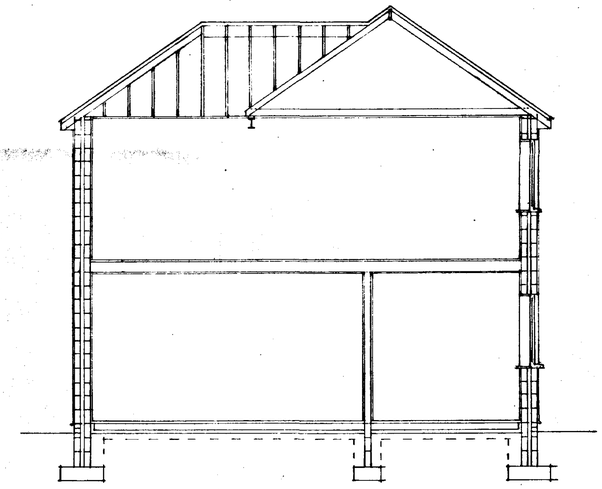

Cross Section

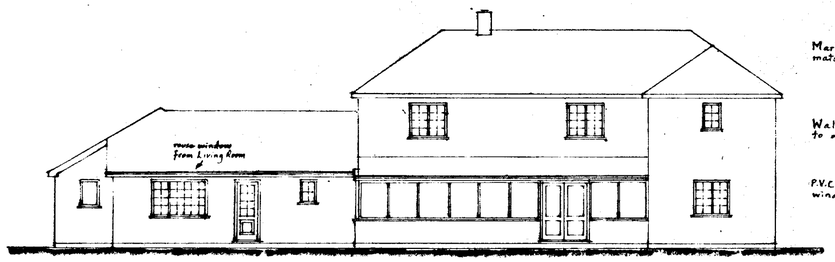


North West


Marley Ludlow to match existing

Walls rendered to match

P.V.C. double glazed windows.

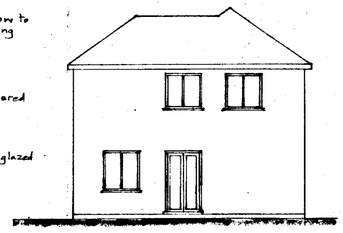


South West

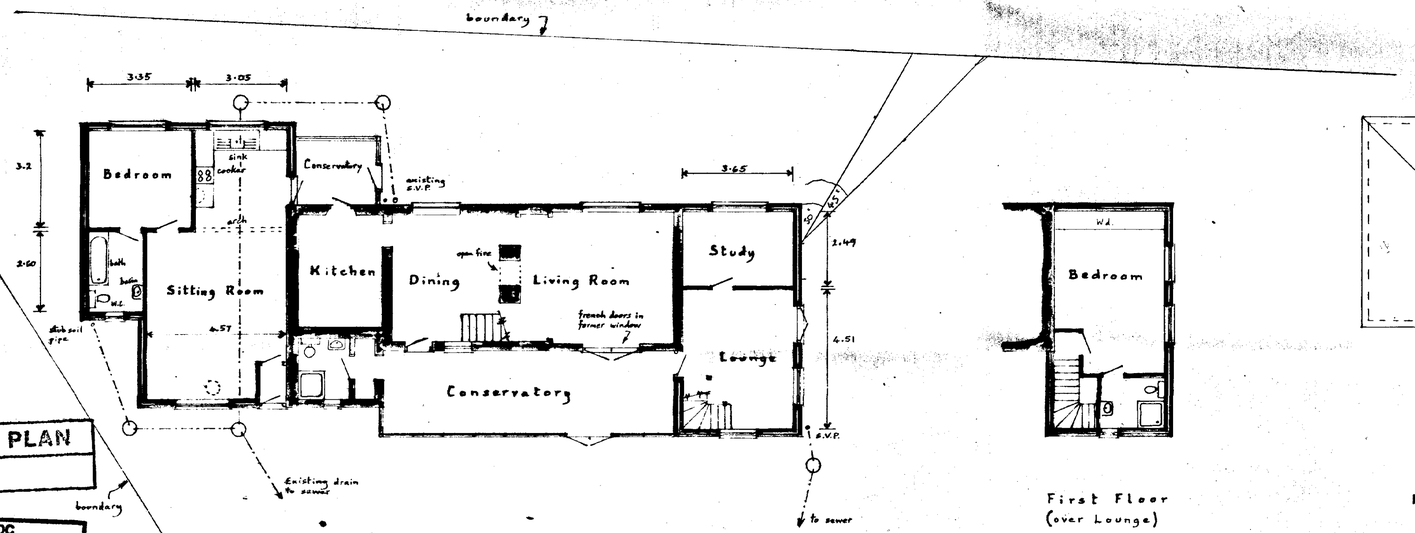

Ground Floor

First Floor
(over Lounge)

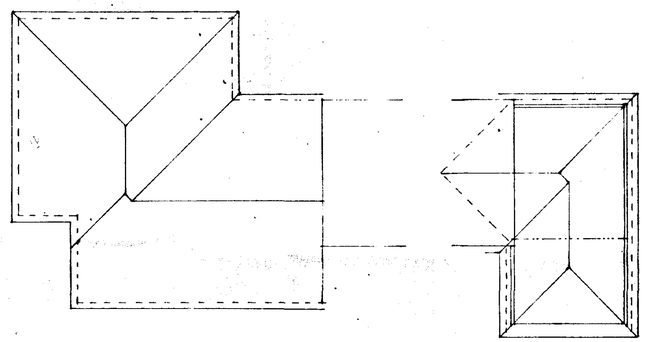

Roof Plan

AMENDED PLAN
Ref.

SHDC
Planning & Development
23 APR 2002
Ref 0295/02

DETERMINED
PLAN

Mr. and Mrs. C. Sandhu,
83, Hawthorn Bank, SPALDING.

Extension to House
Scale 1:100 and 1:50

Drawing No. 220311 A

BUILDING DESIGN and PLANS
ALWYN ROFFE,
1, Green Lane,
SPALDING, Lincs. PE11 2YB
tel: 01775 - 723 680