
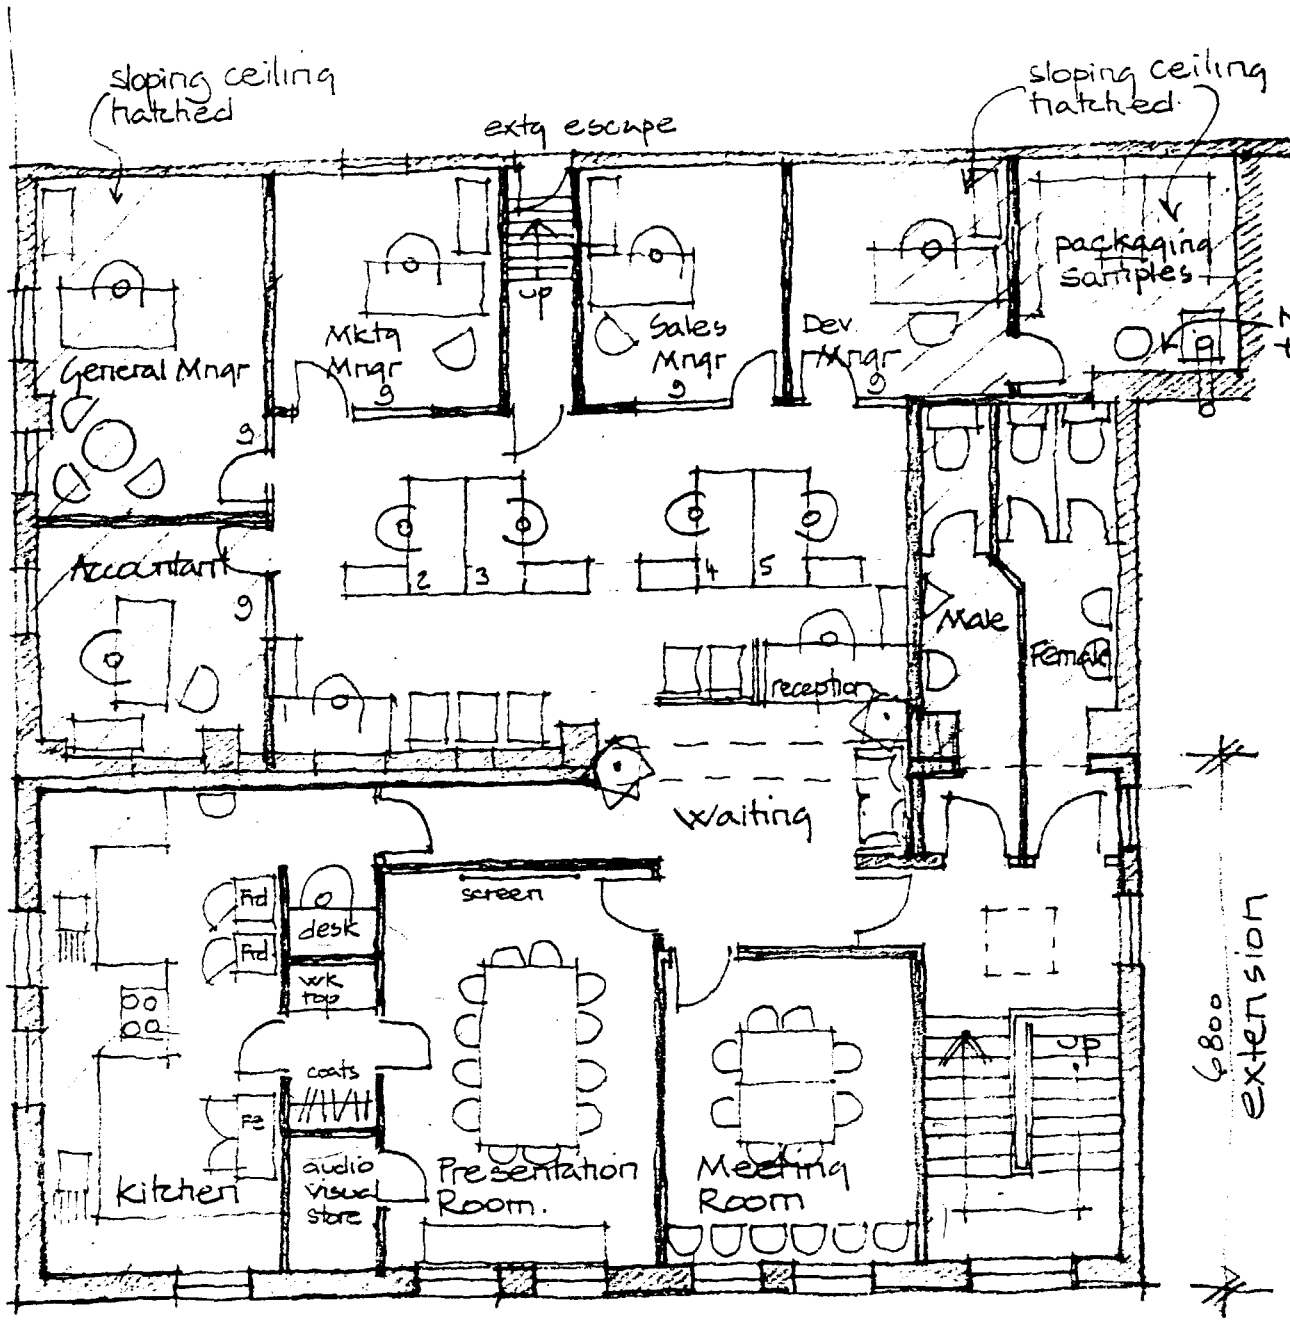


FIRST FLOOR

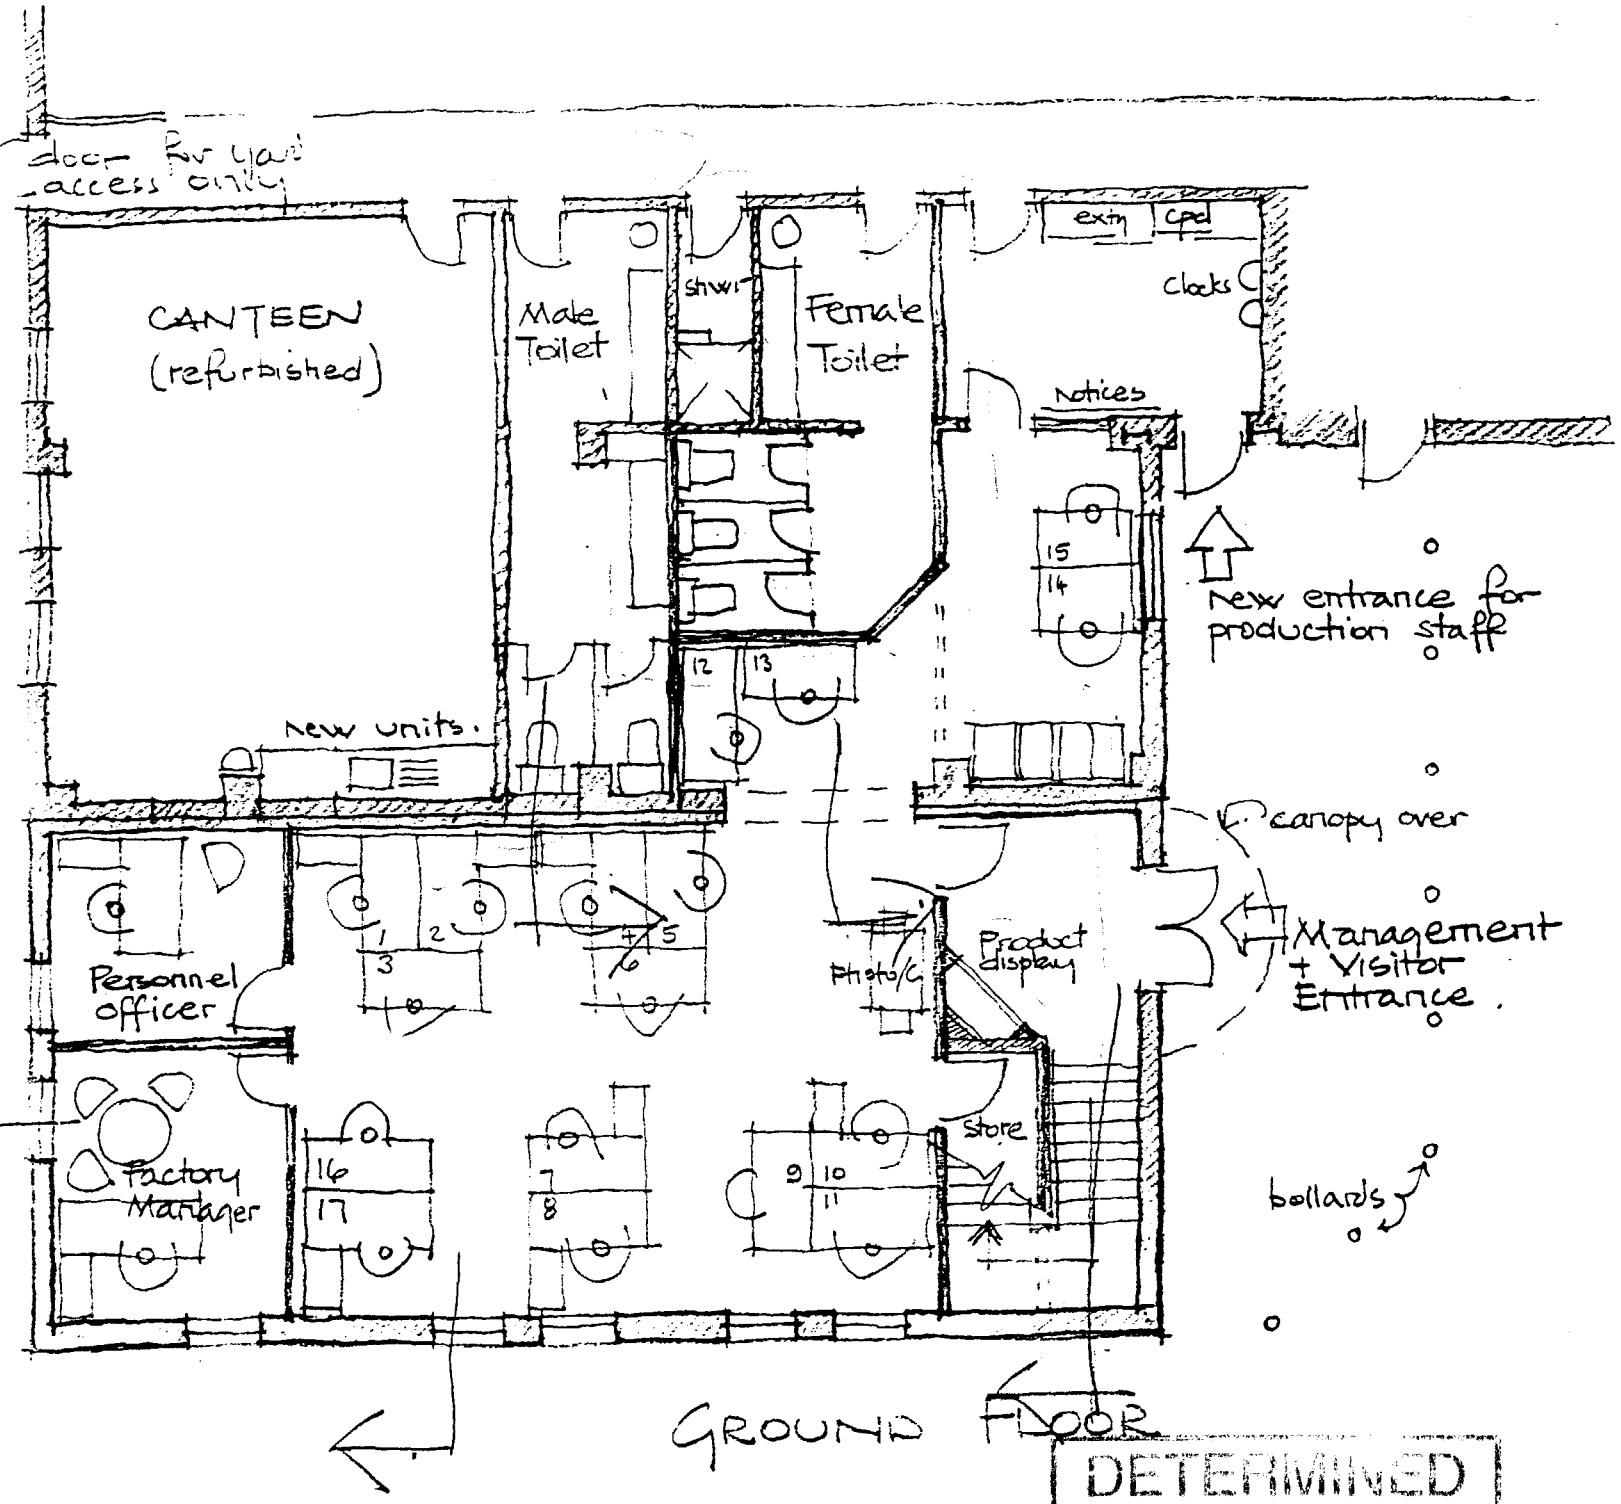


GROUND FLOOR


DETERMINED PLAN

0295/98

JEFFERSON SHEARD ARCHITECTS	PROJECT: Geest Dips + Dressings Office Extension	scale: 1:100	date: 15.1.98
	DRAWING: Feasibility Plans	ref: 98-6	NUMBER: rev: A

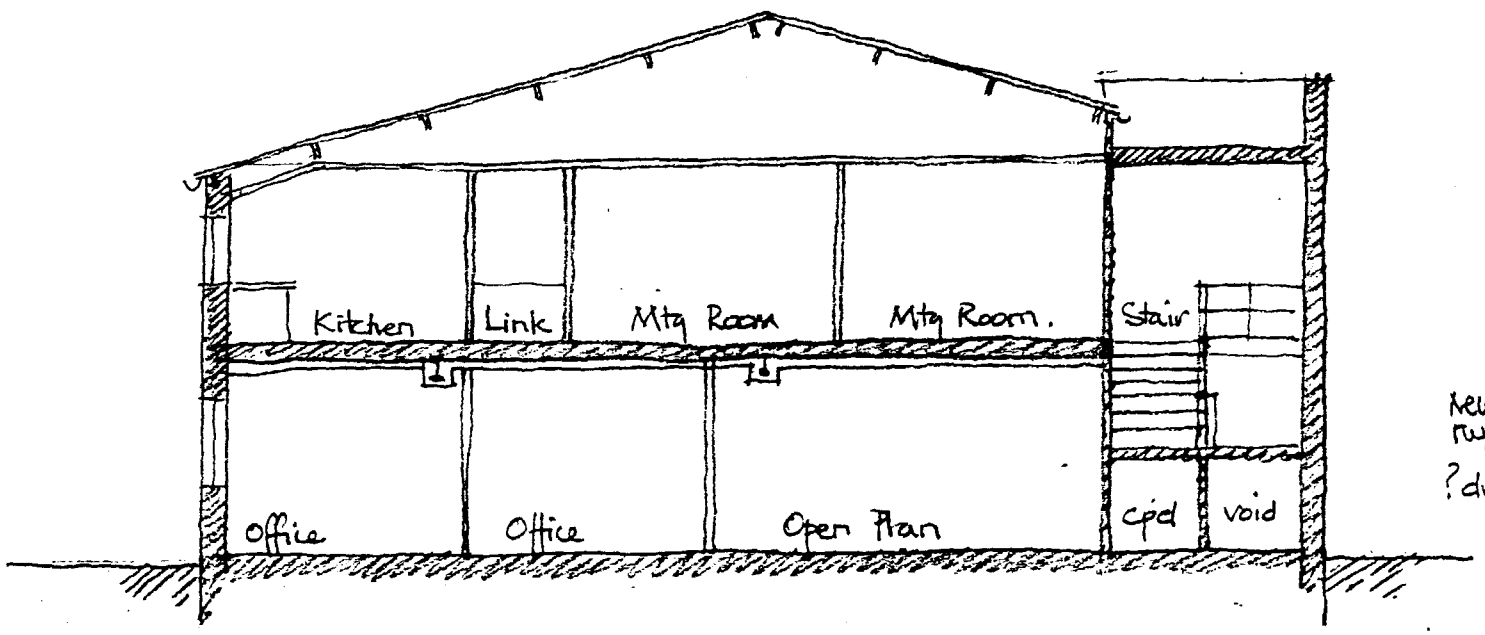

SECTION.

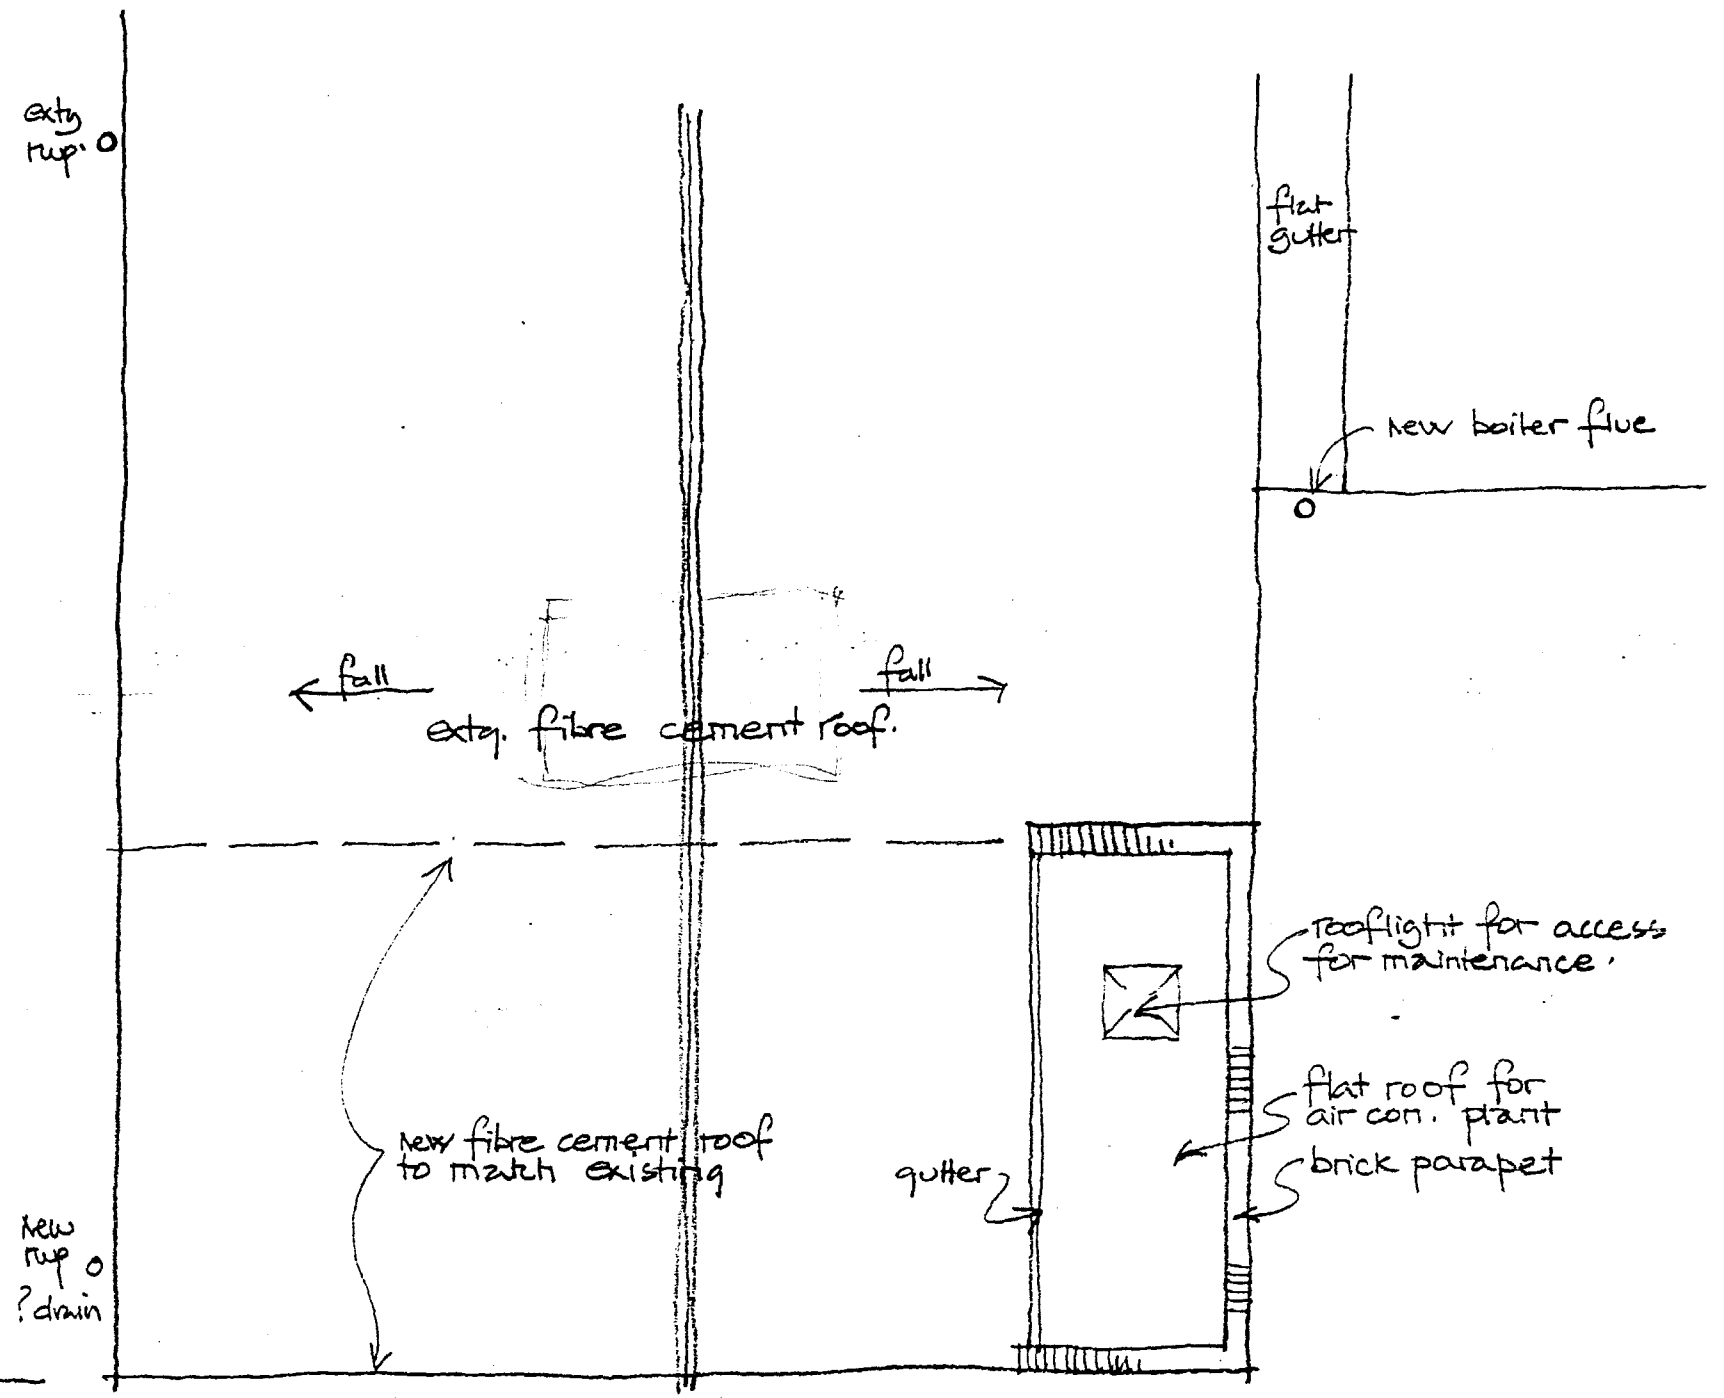

ROOF PLAN.

DETERMINED PLAN

JEFFERSON SHEARD
-ARCHITECTS-
1 Scotgate Mews, Scotgate Stamford Peterborough PE9 2FX
Telephone (01780) 757576 Fax (01780) 754980


PROJECT: Geest Dips + Dressings Office Extension

scale: 1:100

date: 15.1.98

DRAWING: Section + Roof Plan

ref - NUMBER - rev: 98-6 7

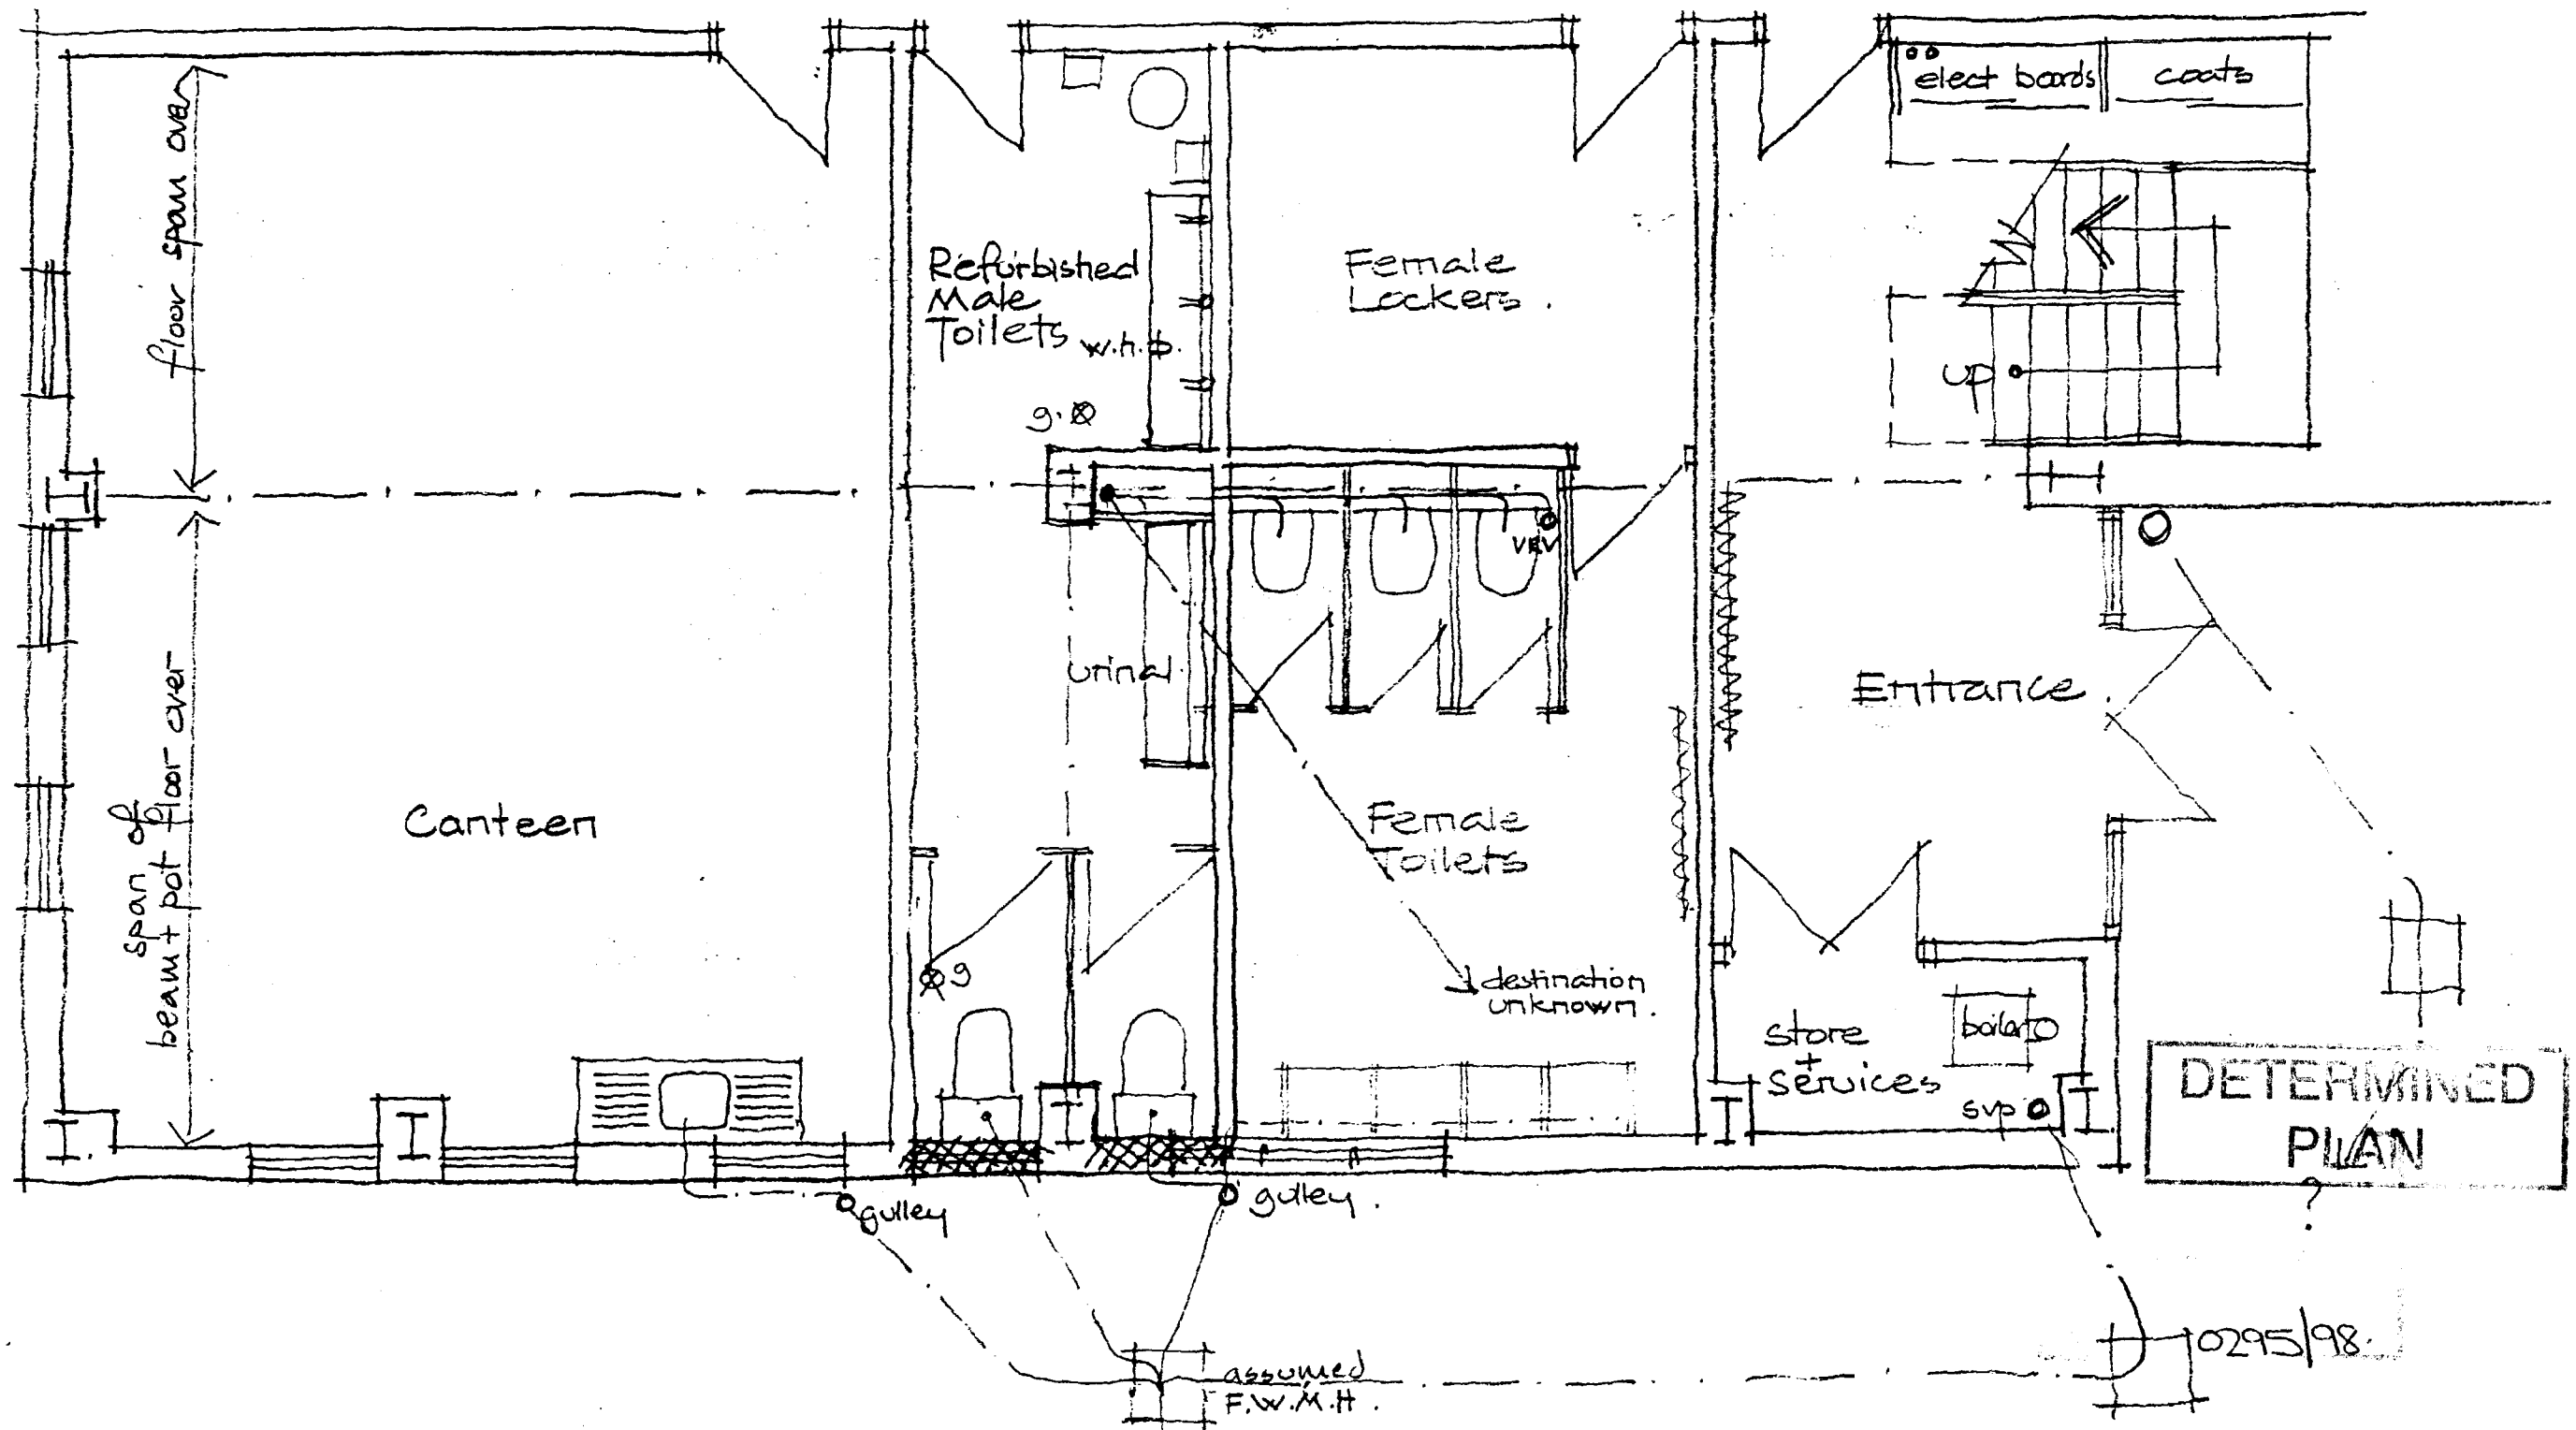

JEFFERSON SHEARD
-ARCHITECTS-


PROJECT
GEEST - DIPS + DRESSINGS Amenities Improvements.

scale
1:50

date
15.7.97

DRAWING
Ground Floor Toilets

ref - NUMBER - rev
A

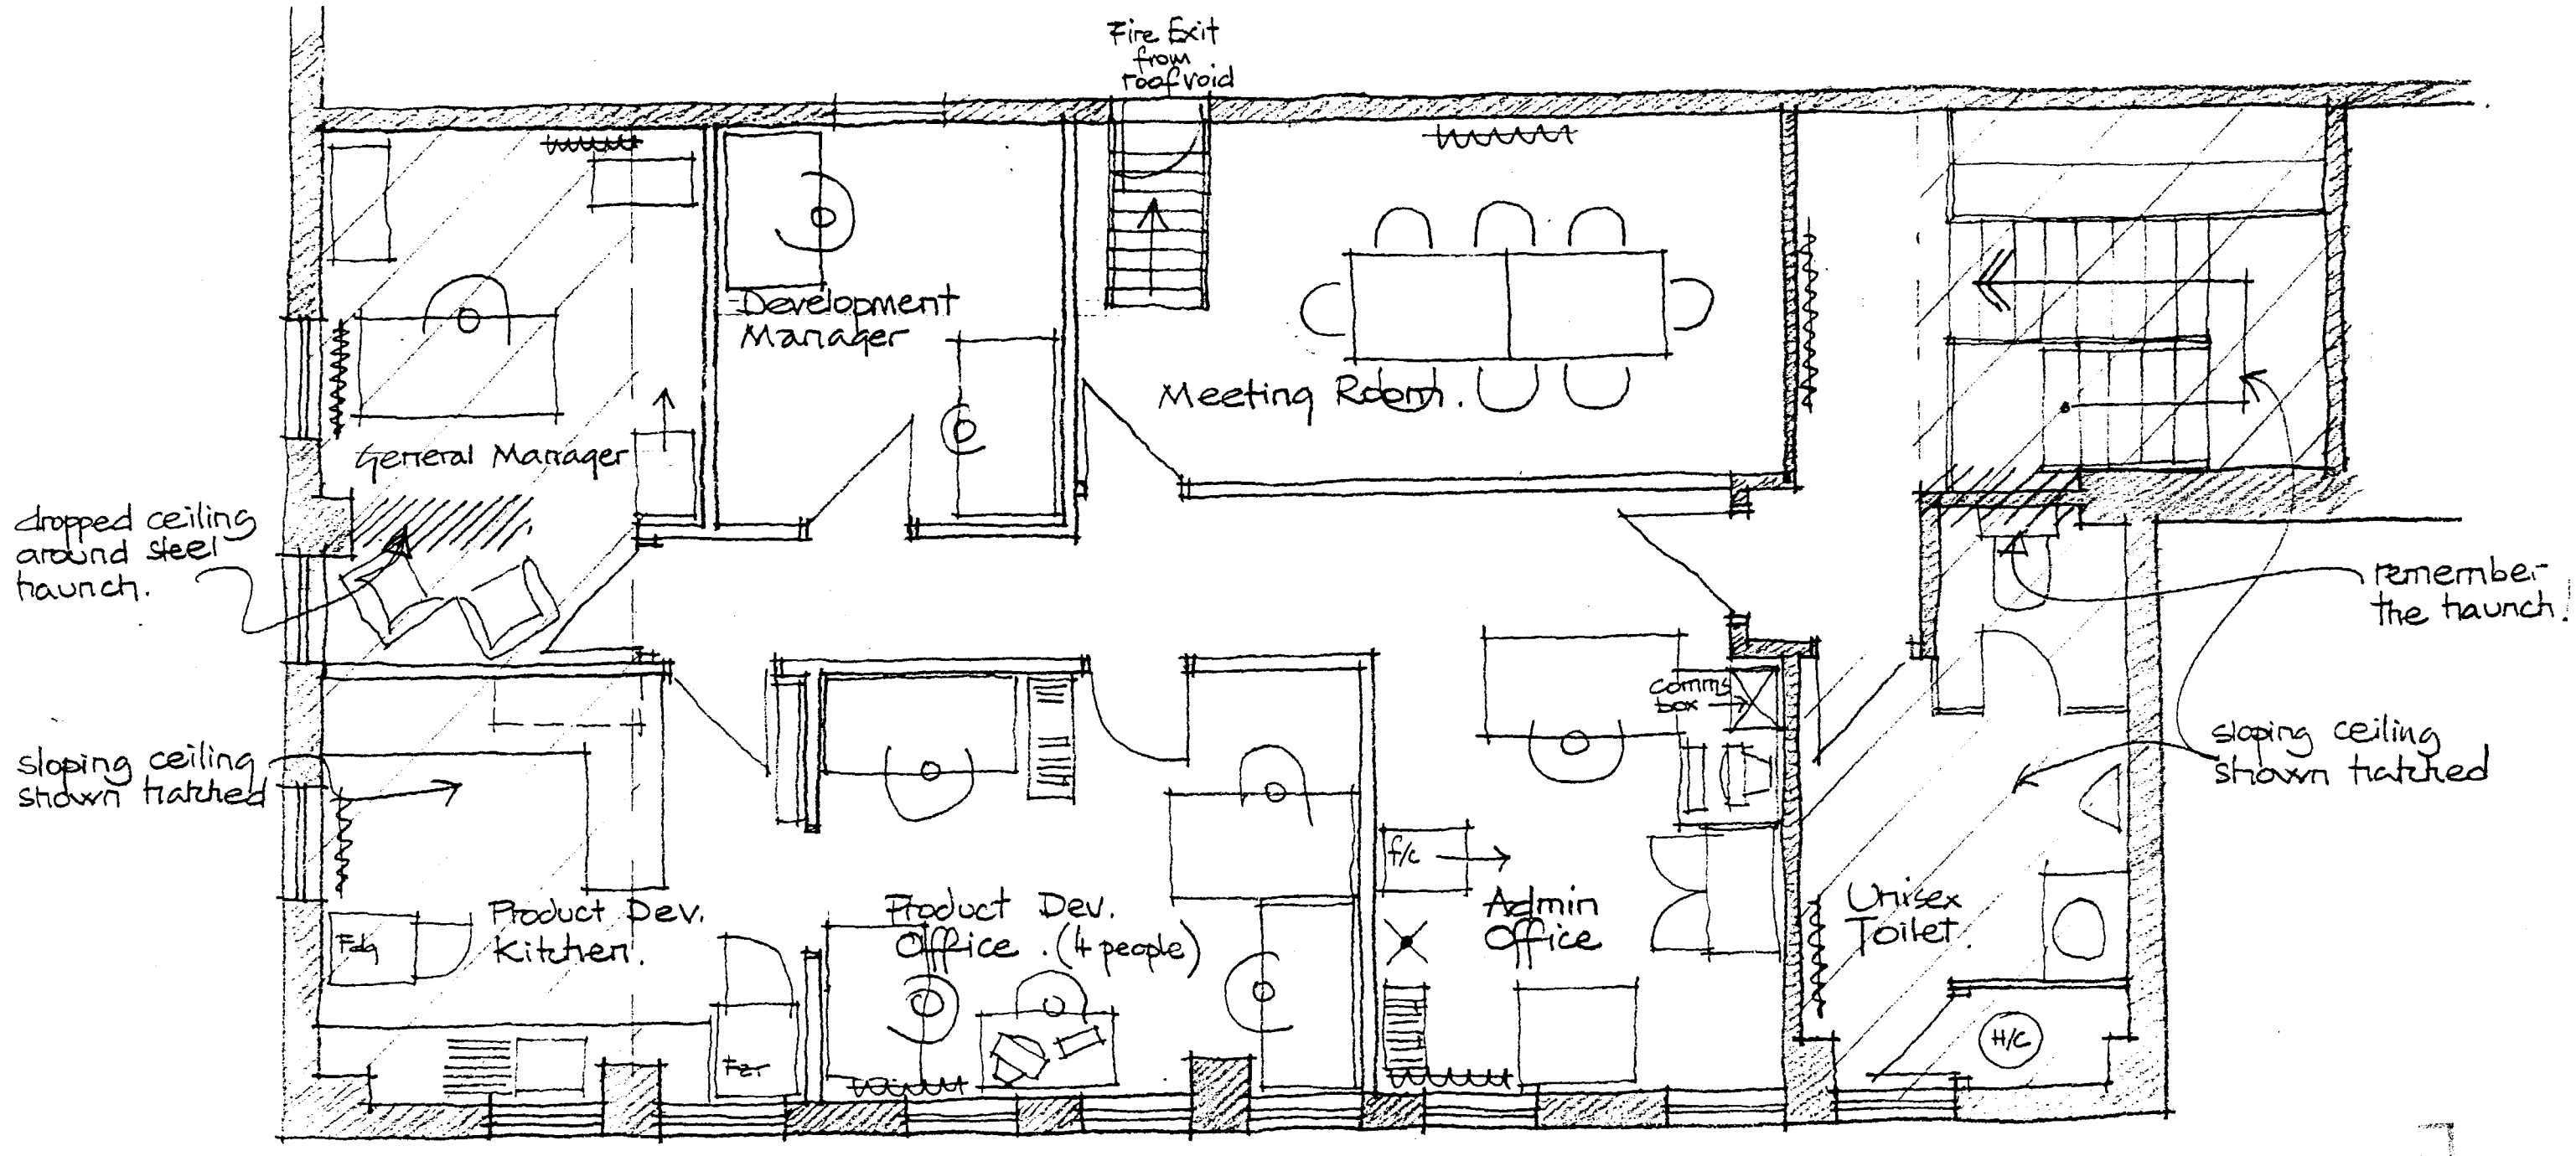


= existing masonry wall

= existing partition.


DETERMINED PLAN

0295/98

JEFFERSON SHEARD ·ARCHITECTS·	·PROJECT· GEEST - DIPS + DRESSINGS Amenities Improvements	·scale· 1:50	·date· 15.7.97
	·DRAWING· 1st Floor Offices.	ref ··NUMBER·· rev	

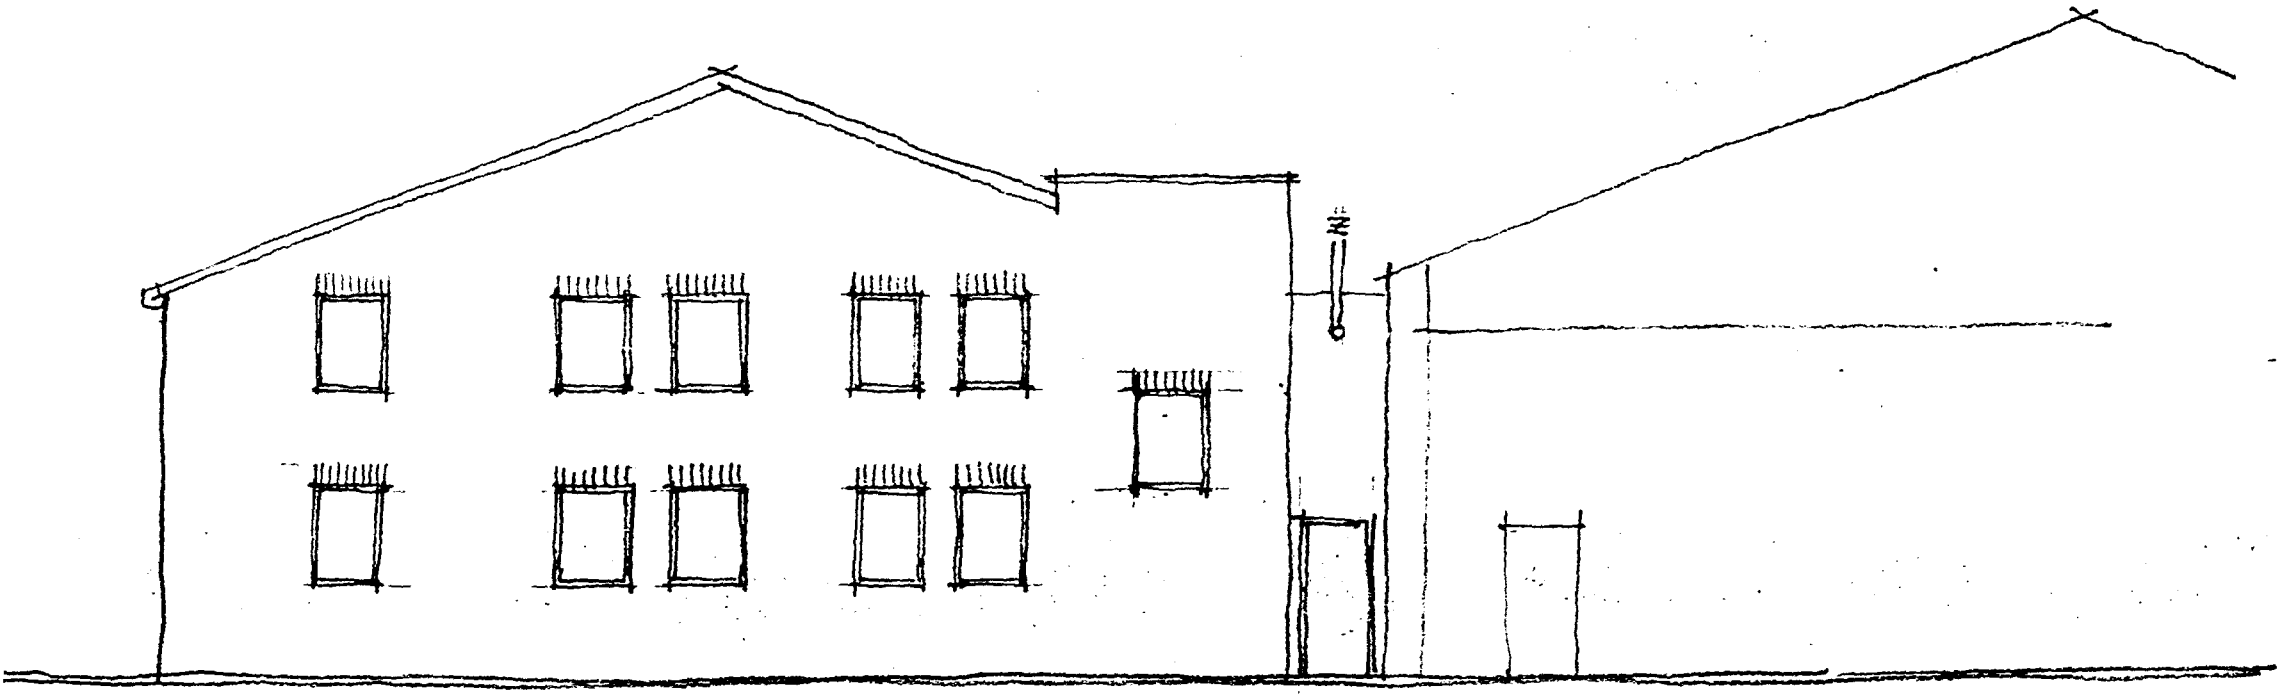


WEST ELEVATION.

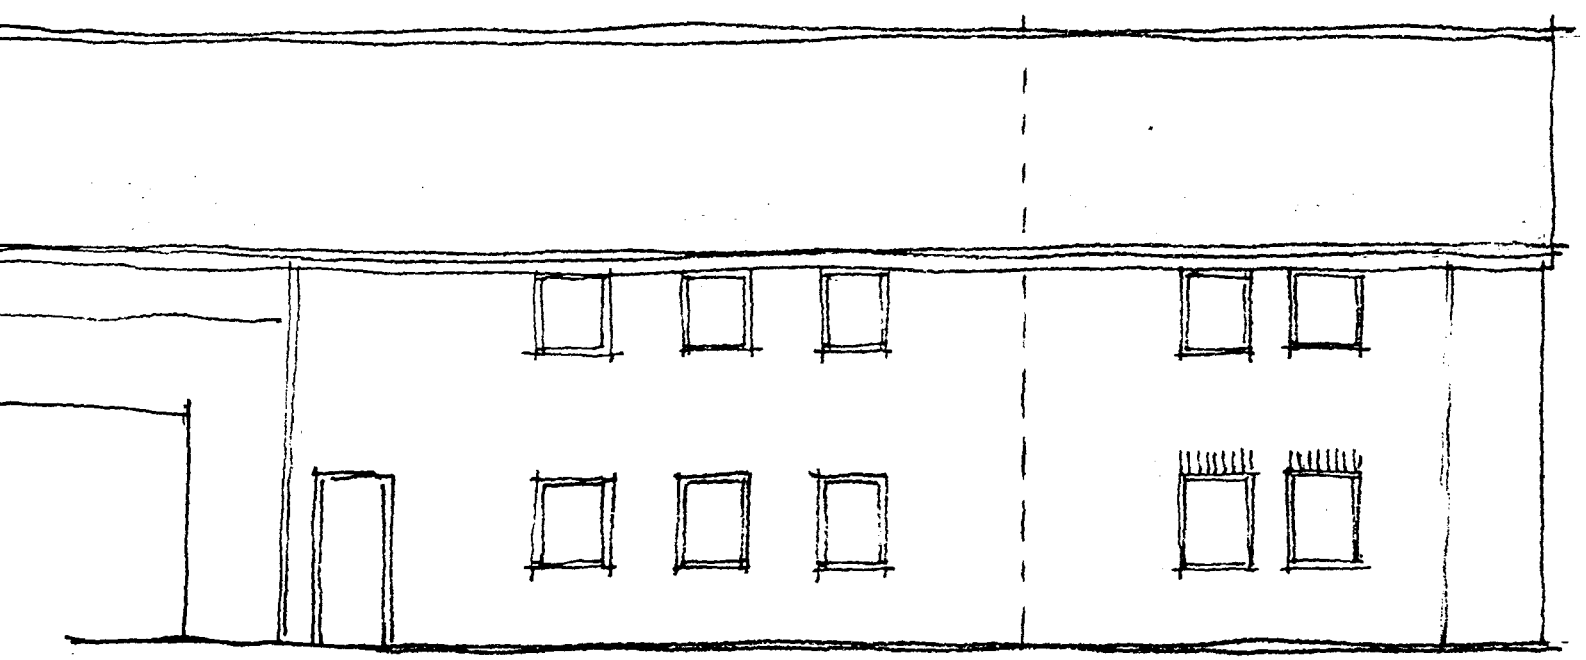

NORTH ELEVATION.

extension

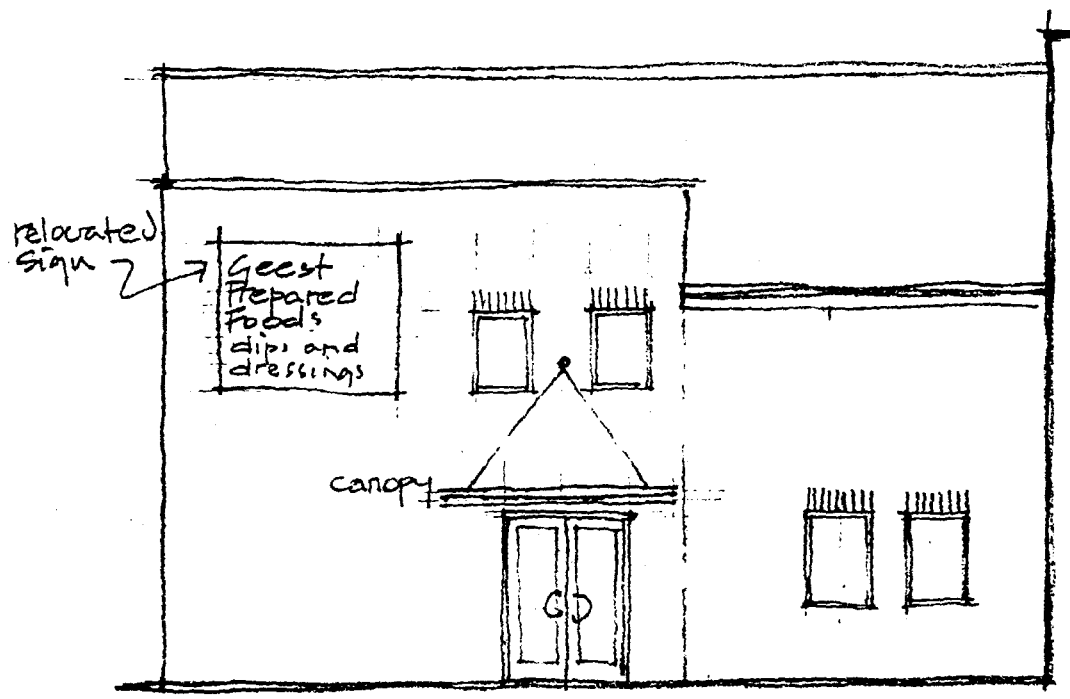

SOUTH ELEVATION.

0295/98

DETERMINED PLAN

JEFFERSON SHEARD
-ARCHITECTS-
1 Scotgate Mews, Scotgate Stamford Peterborough PE9 2FX

PROJECT: Geest Dips + Dressings Office Extension

scale: 1:100

date: 15.1.98

DRAWING: Elevations

ref - NUMBER - rev: 98-6 8