


39
40
5.5m
40a
Ppg
Sta
41
43a
SHDC
Planning & Development
10 MAR 2003
Ref
1:500
N

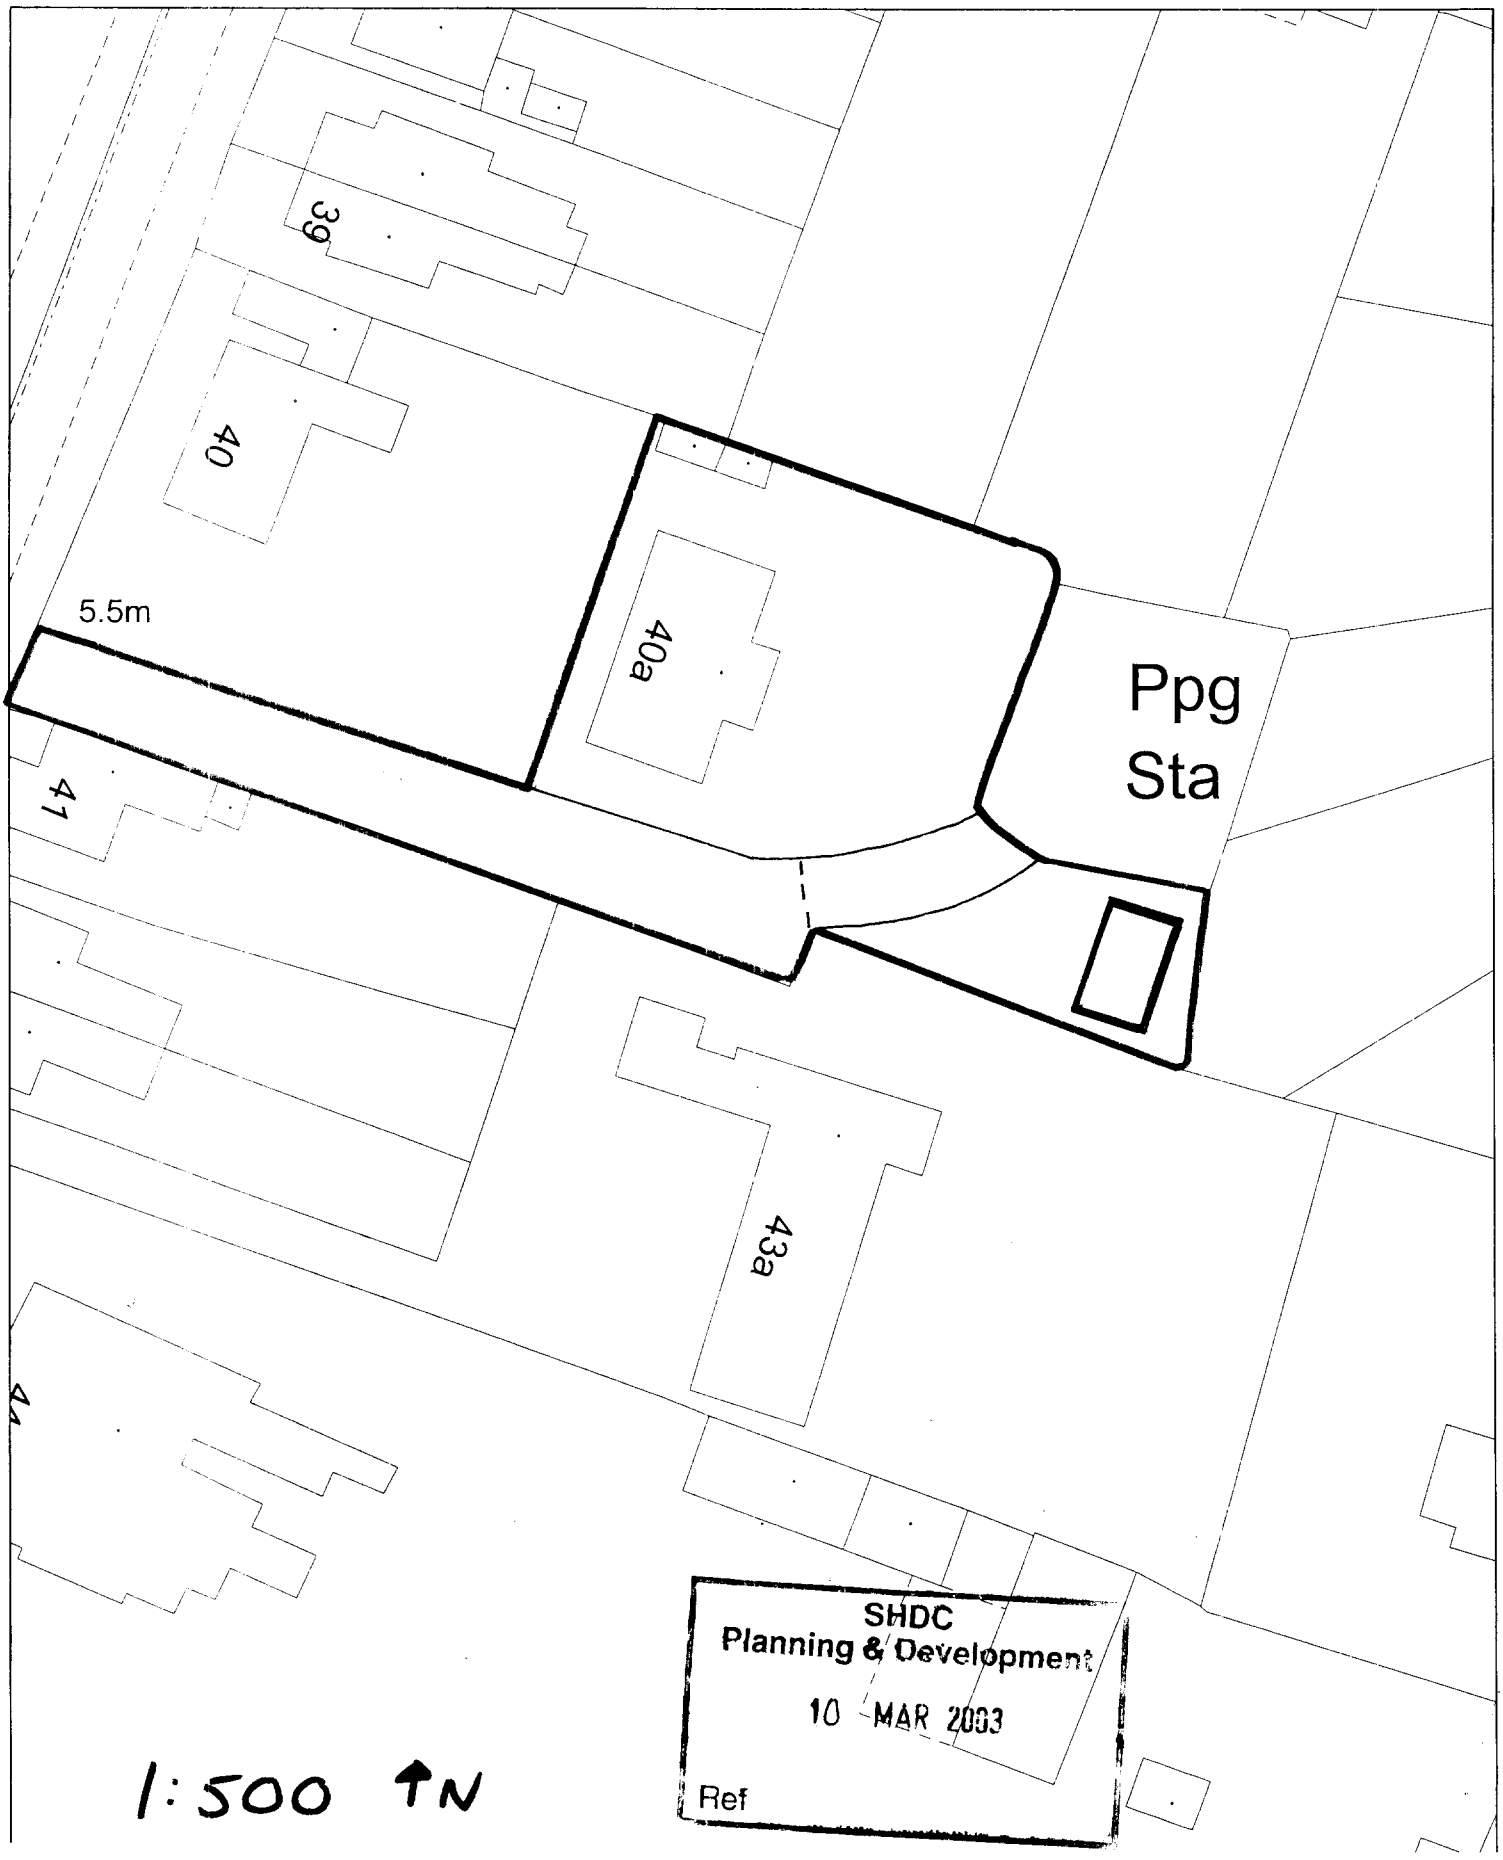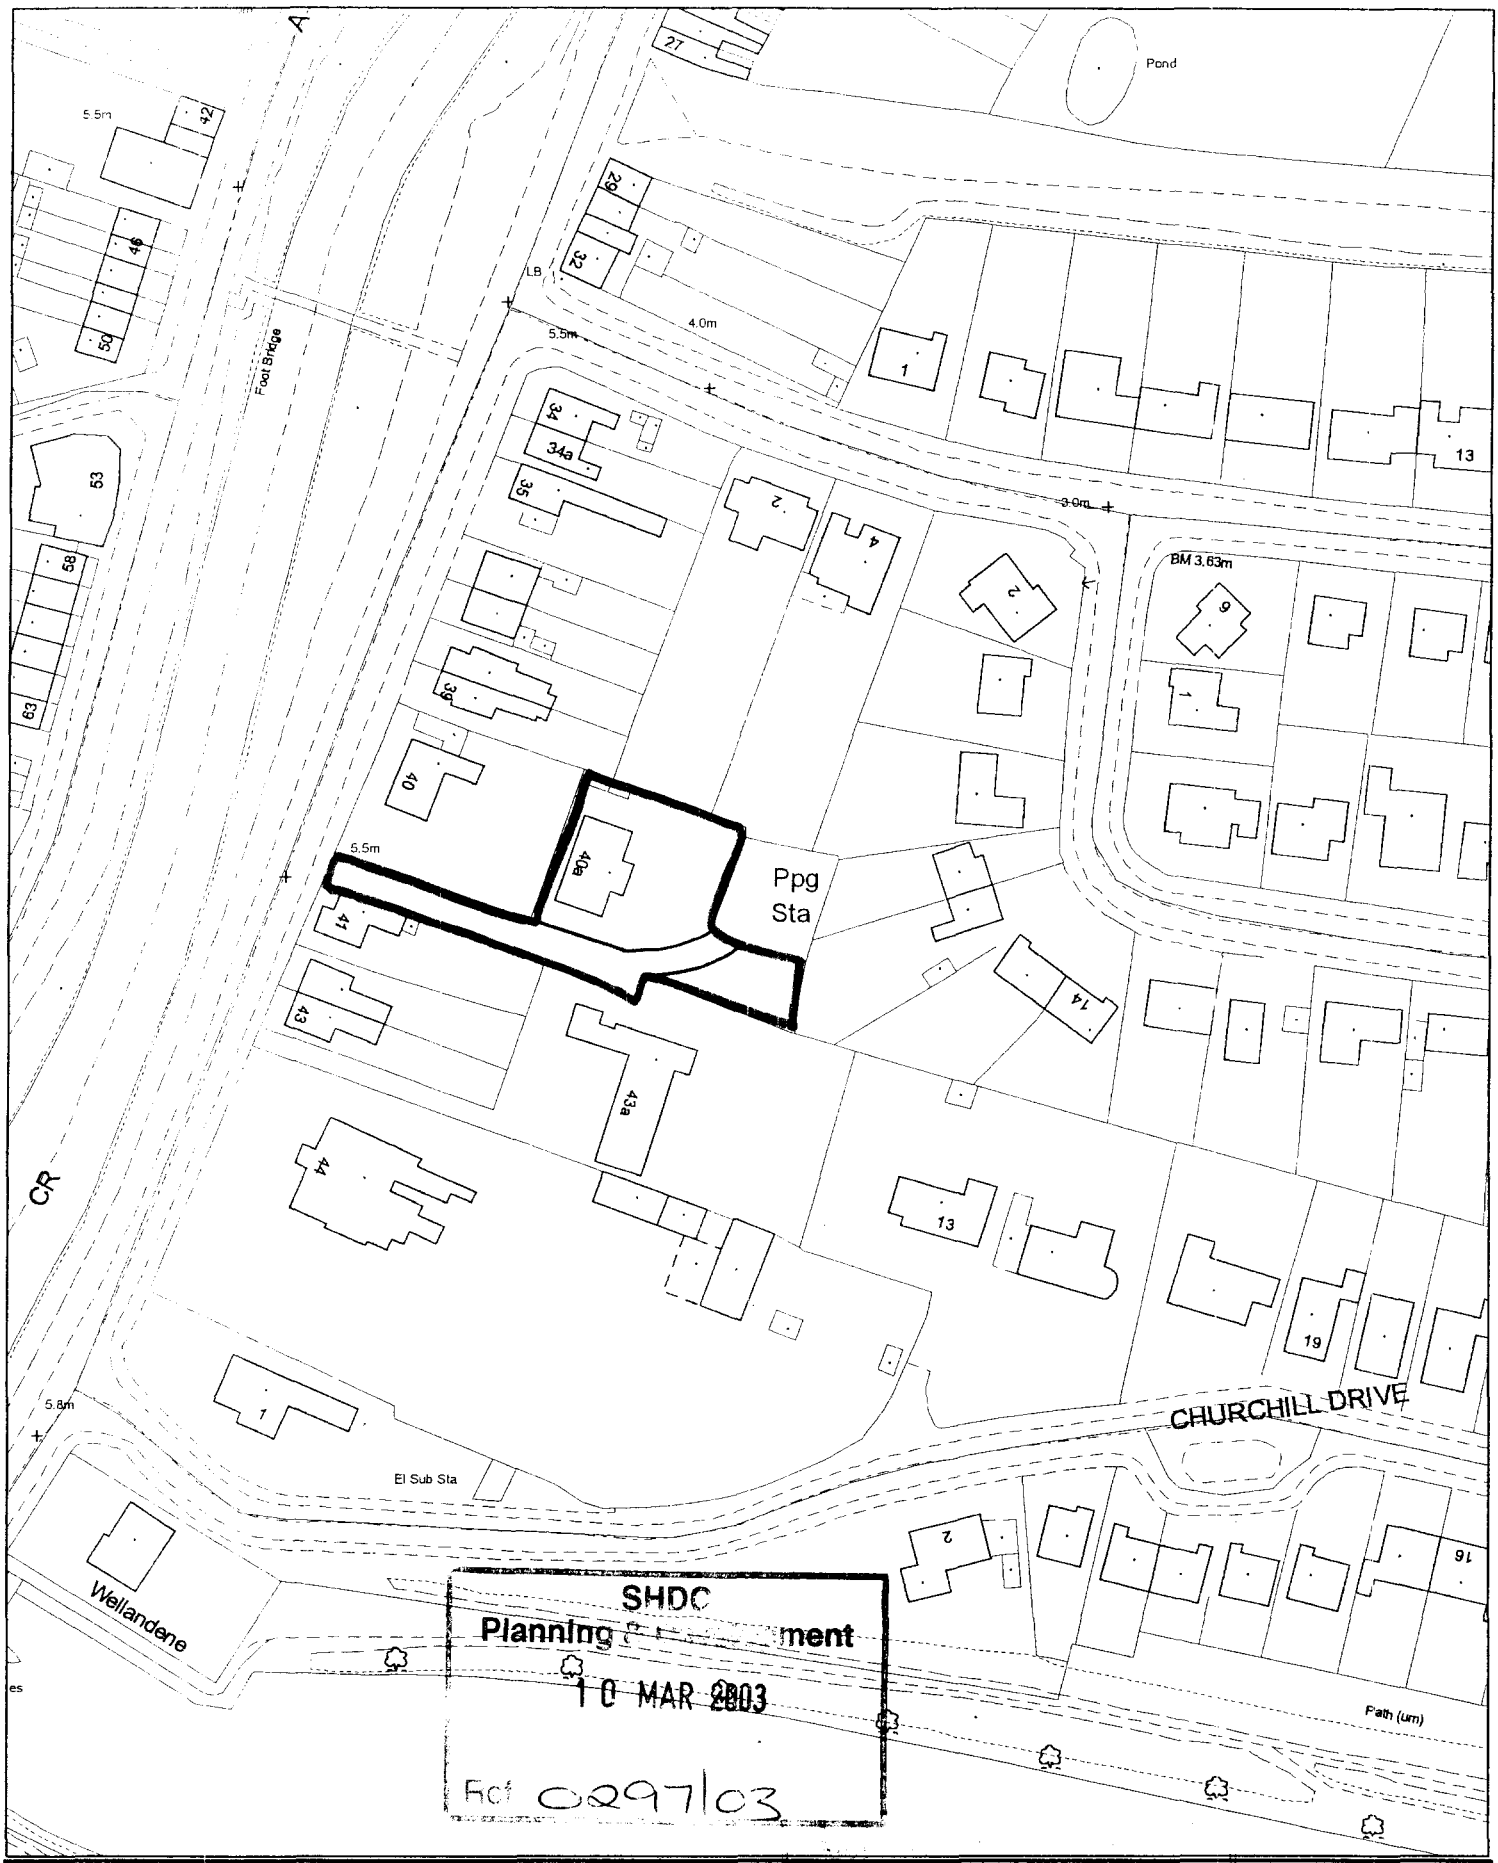

SHDC
Planning ment
10 MAR 2003
Ref 0297/03

S O U T H
H O L L A N D
DISTRICT COUNCIL

Planning and Development

Council Offices, Priory Road, Spalding, Lincolnshire
PE11 2XE

Scale: 1:1250


March 2003

This map is reproduced from Ordnance Survey material with permission of Ordnance Survey on behalf of Her Majesty's Stationery Office (c) Crown copyright. Unauthorised reproduction infringes Crown copyright and may lead to prosecution or civil proceedings. South Holland District Council LA079413 2003

Construction -
Shiplap Boarding On
Insulated Timber Frame


Garage To Be Placed
On Base 8m x 5m x 150mm

Guttering With Downpipes To
South Aways

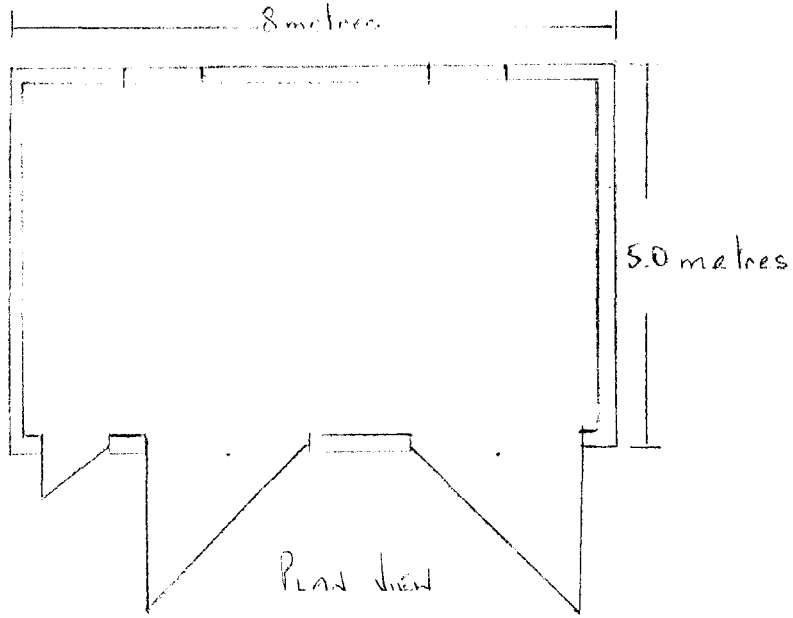


SHDC
Planning & Development
10 MAR 2003
Ref 0297/03


Roof To Be Tiled As For Main Dwelling.

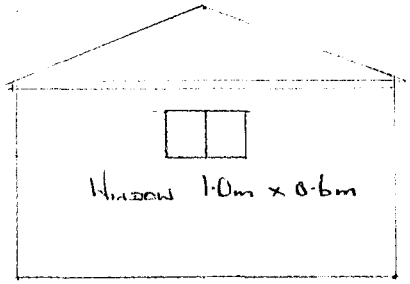

Side Elevation

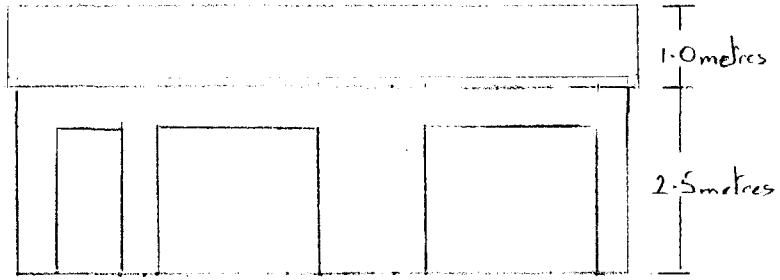

Front Elevation

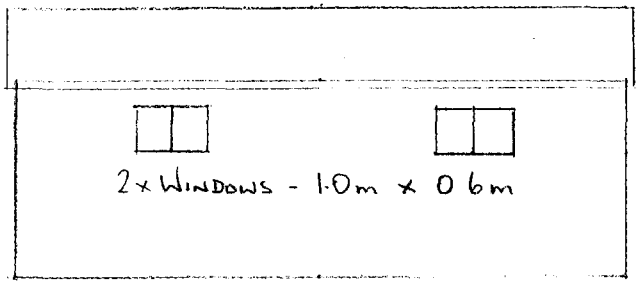

Rear Elevation

Block Plan For 8.0m x 5.0m Timber Frame Garage 1:100