broad street

proposed construction access

Residential Block

Church


Sunday School

Private Carpark

Club

Red Lion Street

site area 0.2140ha

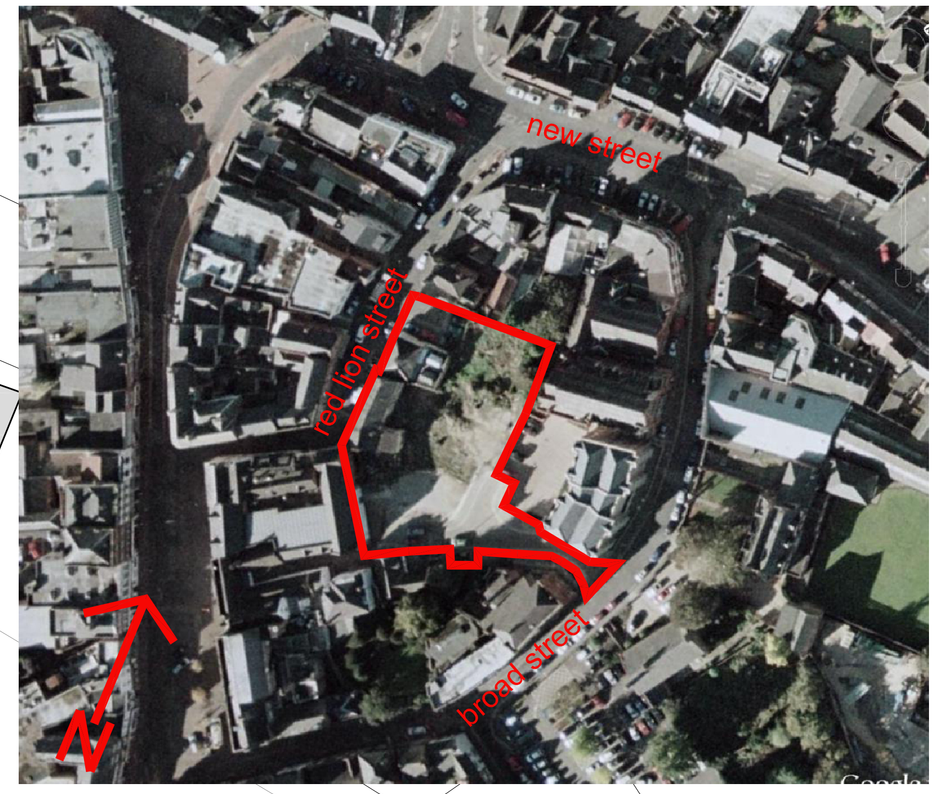

Location Plan (nts)

notes

notes

do not scale from this drawing
check all dimensions on site before construction

J:\6890 Red Lion Street, Spalding\6890 - CAD drawings\Issue sheet and directory\01-Current Drawings\AA-Master\01-Plan\6890 050 - 054 A00 Floor Plans site plan.dwg, /002 Location Plan:ISO A1:Dale Cooper:7/23/2009 3:07 PM

no.	date		revision & Issue
...	...	...	...

PLANNING

site boundary obtained from Land Registry title Plans

Feilden+Mawson

1 Ferry Road, Norwich, Norfolk, NR1 1SU tel 01603 629 571 fax 01603 633 569
Email: norwich@feildenandmawson.com www.feildenandmawson.com

drawing
Location and Site Boundary Plans
...

client
South Holland District Council

job
Red Lion Street, Spalding

scale NTS	drawn GMcF	date 07/09
paper size A3	checked PB	CADfile,,,
job no. 6890	dwg no. 002	rev no. D04

Copyright Feilden + Mawson LLP