

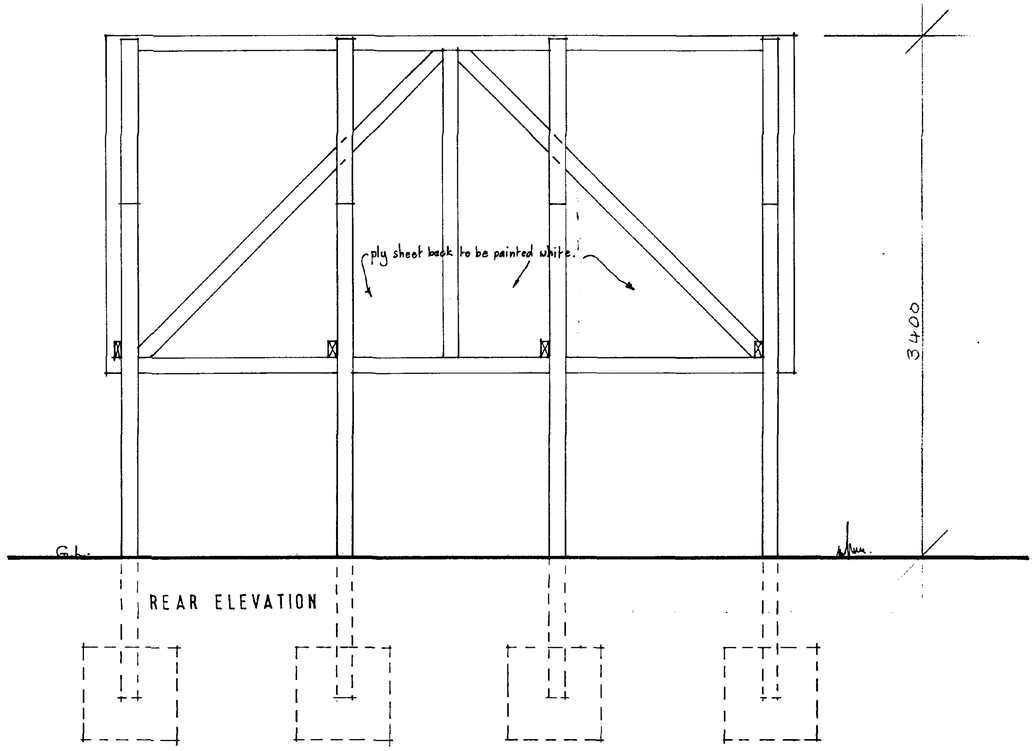


REAR ELEVATION

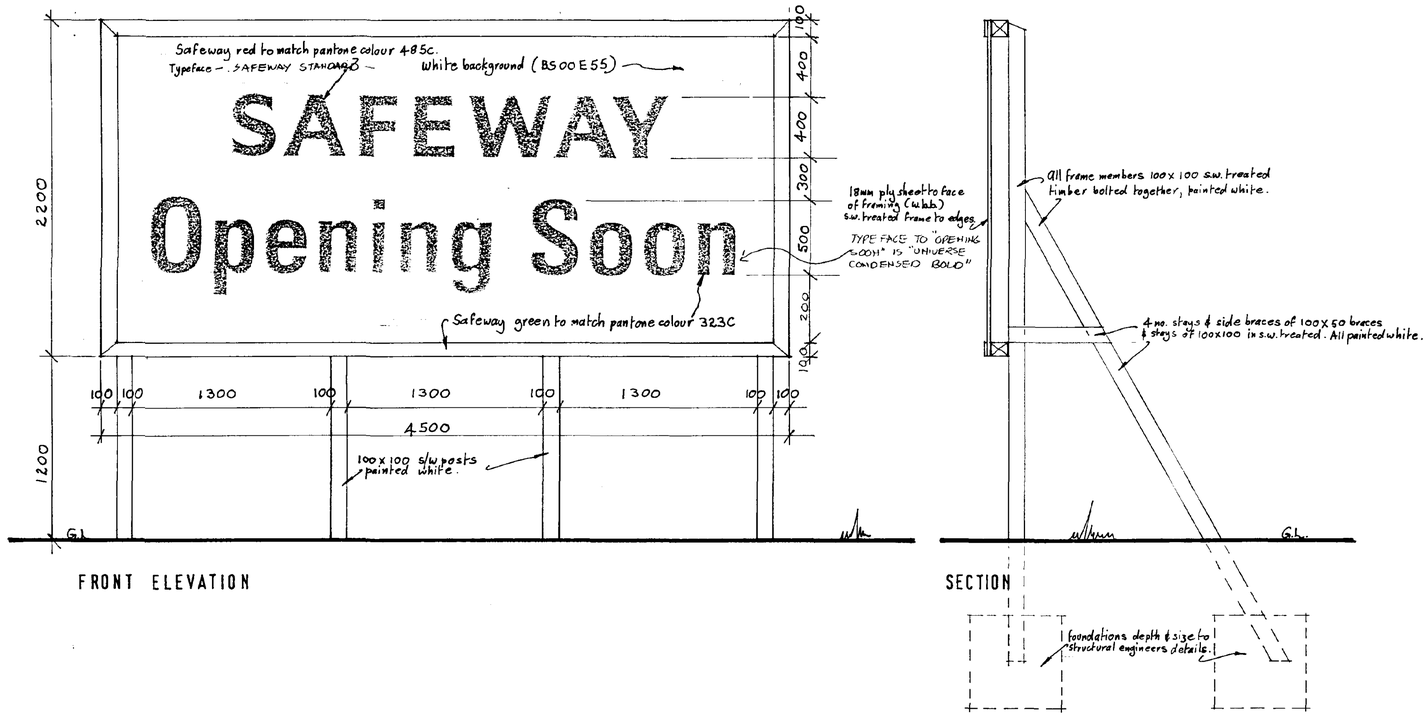

FRONT ELEVATION

SECTION

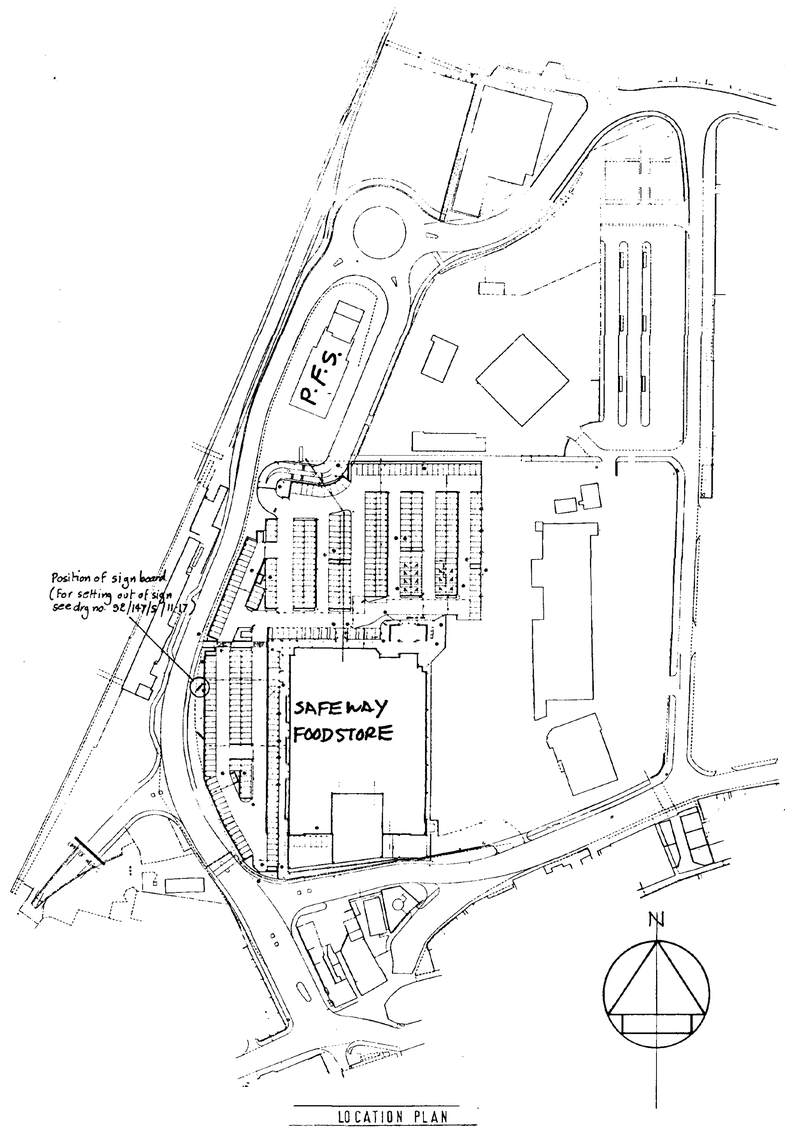

LOCATION PLAN

Notes
Do not Scale. Use figured dimensions only. Subject to site survey and all necessary consents. All dimensions to be checked by user and any discrepancies, errors or omissions to be reported to the Architect before work commences. This drawing is to be read in conjunction with all other relevant materials.

Index	Revision	Date	Int
B	PRE-TENDER	17/3/95	PB

SOUTH ... D.C.
FILE ... F.
21 MAR 1995
F.98.14.95

Lyons+Sleeman+Hoare
CHARTERED ARCHITECTS · DESIGNERS · PLANNERS
Nero Brewery, Cricket Green, Hartley Wintney, Hampshire RG27 8QA
Telephone: (01252) 844144 Facsimile: (01252) 844800

Job
THE HOLLAND MARKETS
SPALDING
SAFEWAY PHASE 2
CLIENT: CENTROS PROPERTIES LTD.
PEVERIL SECURITIES LTD.

Drawing
SAFEWAY OPENING SOON
SIGN BOARD

DETERMINED PLAN

Scale	Date	Partner	Author
1:20	14/2/95	KWS	RH

Job No/Drg No 92/147/S/24-19 Rev (B)

© Lyons+Sleeman+Hoare