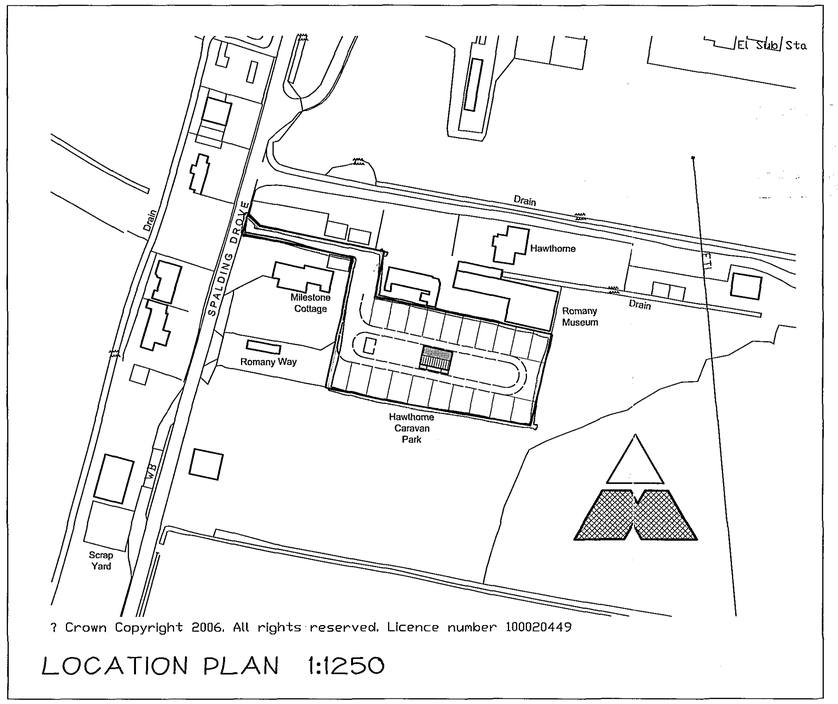


? Crown Copyright 2006. All rights reserved. Licence number 100020449

LOCATION PLAN 1:1250

SITE PLAN 1:200

SHDC
Planning & Development
- 9 MAR 2007
Ref: 0315/07

DETERMINED PLAN

NOTES

LIMITATIONS

This drawing is limited in the amount of information contained and does not purport to contain a full specification of the works. It is solely for the purpose of obtaining Building Regulation approval. The drawing must not be used as a contract document alone.

DIMENSIONS

All dimensions are to be checked on site by the builder who shall take responsibility for measurements for construction and ordering purposes from commencement of site works.

Whilst every effort is made to ensure accuracy in dimensioning, measurements should be carefully checked to ensure compatibility with existing structures and features.

SUPERVISION

The works will not be supervised by Richard J Diggle or any representative thereof. It is the clients or their appointed agents responsibility to control workmanship, substitution of materials, adherence to specification, variations to contract etc.

STANDARDS

All materials to be new unless otherwise stated and all components and materials etc. to be used, fitted and installed in strict accordance with manufacturers instructions and relevant Code of Practice.

Materials shall conform to the appropriate British Standard Specification or BBA Certificate or European Code equivalent.

Preservative treatment to BS 5268 : Part A is to be carried out to all timber prior to delivery to site.

DETAILS / FOUNDATIONS

All details shown on this drawing including foundations, are based upon typical site conditions including soil of good bearing capacity.

Site soil surveys are recommended in respect of foundations to establish specific site conditions before foundation work is undertaken.

If adverse ground conditions are encountered, then the advice of a qualified structural engineer should be sought.

HEALTH AND SAFETY

The Employer / Client shall ensure that the selected contractor is conversant with and adopts all measures necessary to achieve compliance with Health and Safety legislation for Building Sites and Work Places.

The Employer / Client is advised that should the works need to comply with the Construction Design and Management Regulations, and independant Planning Supervisor will be required.

SCOPE OF THE WORKS

The works comprise all that is shown on the drawings and details. Any work that may not be specifically shown, but may reasonably be inferred as necessary to carry out the works will be deemed to be included

B Small Shower Blocks removed. 08/03/2007
Static pitches removed.
Layout of touring pitches amended.
Packaged sewage treatment plant added.
Refuse storage area added.
Electrical pick up points and water supply point added.
Landscaping details added.

A No and positions of static and touring caravan pitches added 11/01/2007

Revisions

Richard J Diggle Ltd
Building Design : Project Management
194 Broad Gate
Weston Hills
Spalding
Lincs
PE12 6DQ
Tel/fax: 01406 380952
Mob: 07771 621902
E-mail: richard@diggle.biz

Client
MR J W & MRS C J M WELCH

Project
TRANSIT CARAVAN PARK

HAWTHORNE CARAVAN PARK
SPALDING DROVE
SPALDING
PE12 6BL

Drawing
SITE DRAWING

SITE PLAN
LOCATION PLAN

Scale: As shown
Date: November 2006

Drawing Number
1009-01 B