

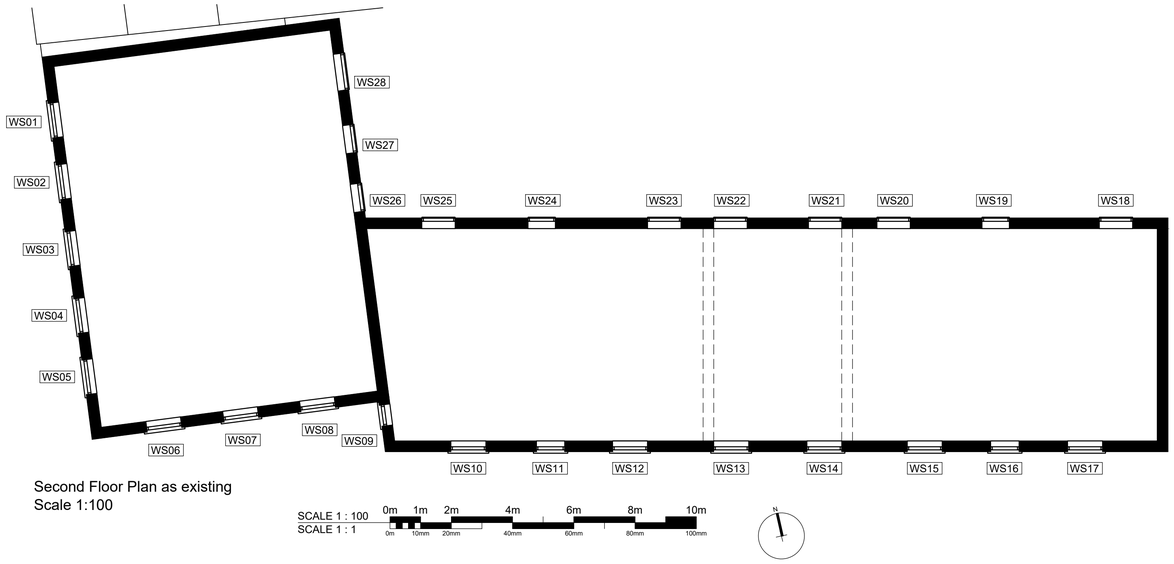


Second Floor Plan as existing
Scale 1:100

SCALE 1 : 100
SCALE 1 : 1
0m 1m 2m 4m 6m 8m 10m
0m 10mm 20mm 40mm 60mm 80mm 100mm

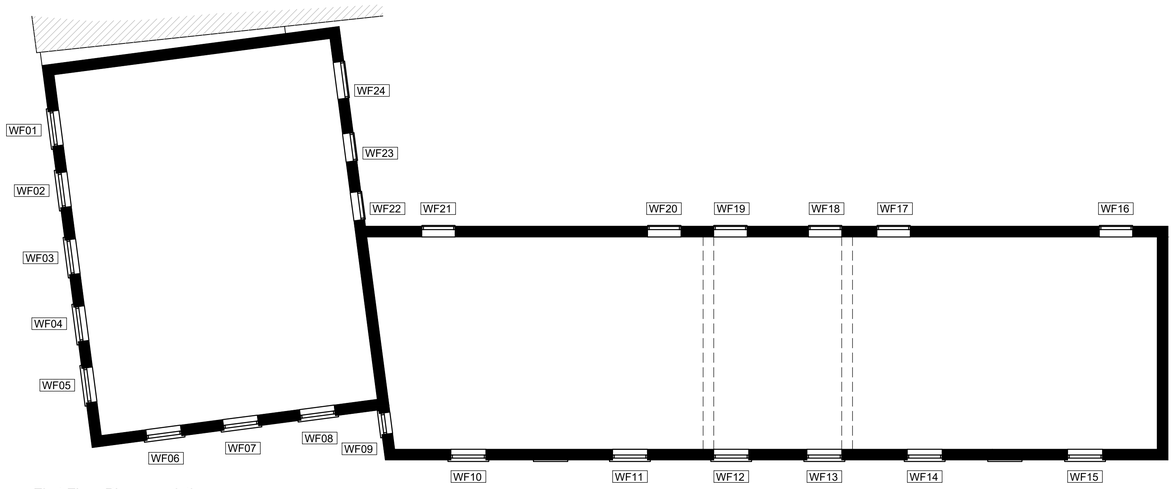

First Floor Plan as existing
Scale 1:100

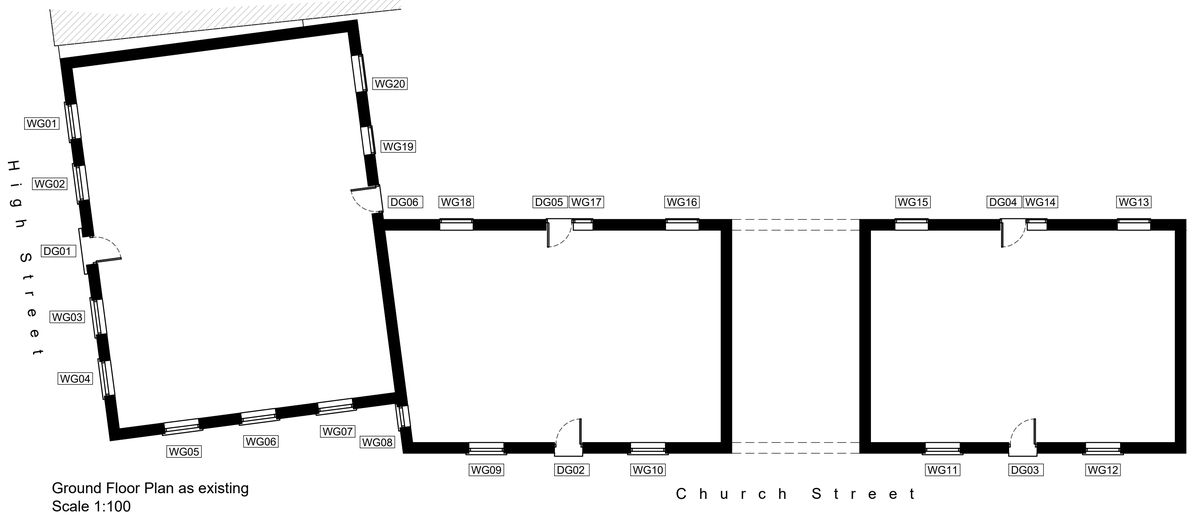

Ground Floor Plan as existing
Scale 1:100



Photo 01
West Elevation - road frontage to High Street



Photo 02
North Elevation - car park frontage 1



Photo 03
South Elevation - road frontage to Church Street



Photo 04
East Elevation - car park frontage 2



Photo 05
Window WG06
Painted timber vertical sliding sash with finer details, but applied glazing bars.



Photo 06
Window WG06
Missing glazing bar section evident.

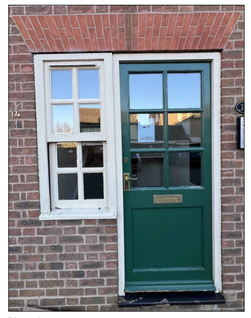


Photo 07
Window WG14 and Door DG04
Vertical sliding sash timber window to south (rear) elevation.
Note heavy, crude detailing to window components.



Photo 08
Window WG14
Vertical sliding sash timber window to south (rear) elevation.
Crudely detailed glazing bars to rear windows.

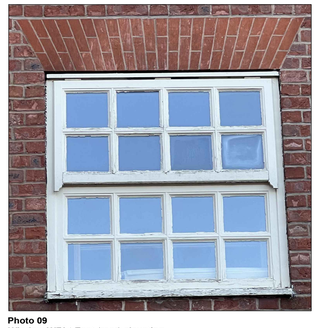


Photo 09
Window WF24 East (rear) elevation.
Crudely detailed top hung opening casement above fixed light.
Detailing to a lesser standard that to the street frontages.

Notes:
Refer to drawing A1700-04 latest issue for Window Schedule as existing.
Refer to drawing A1700-05 latest issue for Window Elevations as existing.

DO NOT SCALE THIS DRAWING. THE CONTRACTOR IS DEEMED TO HAVE CHECKED ALL DIMENSIONS ON SITE AND REPORT ANY DISCREPANCIES TO OGLESBY & LIMB LTD.
THE CONTENTS OF THIS DRAWING ARE COVERED BY COPYRIGHT AND REMAIN THE PROPERTY OF OGLESBY & LIMB LTD. WRITTEN APPROVAL MUST BE OBTAINED FROM OGLESBY & LIMB LTD PRIOR TO DUPLICATION OR REPRODUCTION OF THIS DRAWING OR ITS CONTENTS.
ANY DIMENSIONS NOT SHOWN ARE TO BE CHECKED AND AGREED WITH OGLESBY & LIMB LTD.

Ref.	Date	Description	Initial
X	xx.xx.xx	Xxxxx	xxx

Oglesby & Limb Ltd
Chartered Architect
Suite 1, Market Chambers
12 Market Place, Spalding, Lincs
PE11 1SL
Tel: 01775 761196
e-mail: design@o-l-ltd.co.uk

Client:
Belvoir Block Management

Project:
Proposed Window Replacement Works at
Chandler's Reach
High Street
Spalding

Drawing Title:
General Arrangement Floor Plans as existing showing window locations.

PLANNING APPLICATION ISSUE

Date:	Scale:
Jan 2024	as shown @ A1
Drawn by: ajo	Checked by: cls

Drawing Number:	Rev:
A1700-03	P1