
WINDOW No : **W14** GROUND FLOOR REAR ELEVATION TOILET

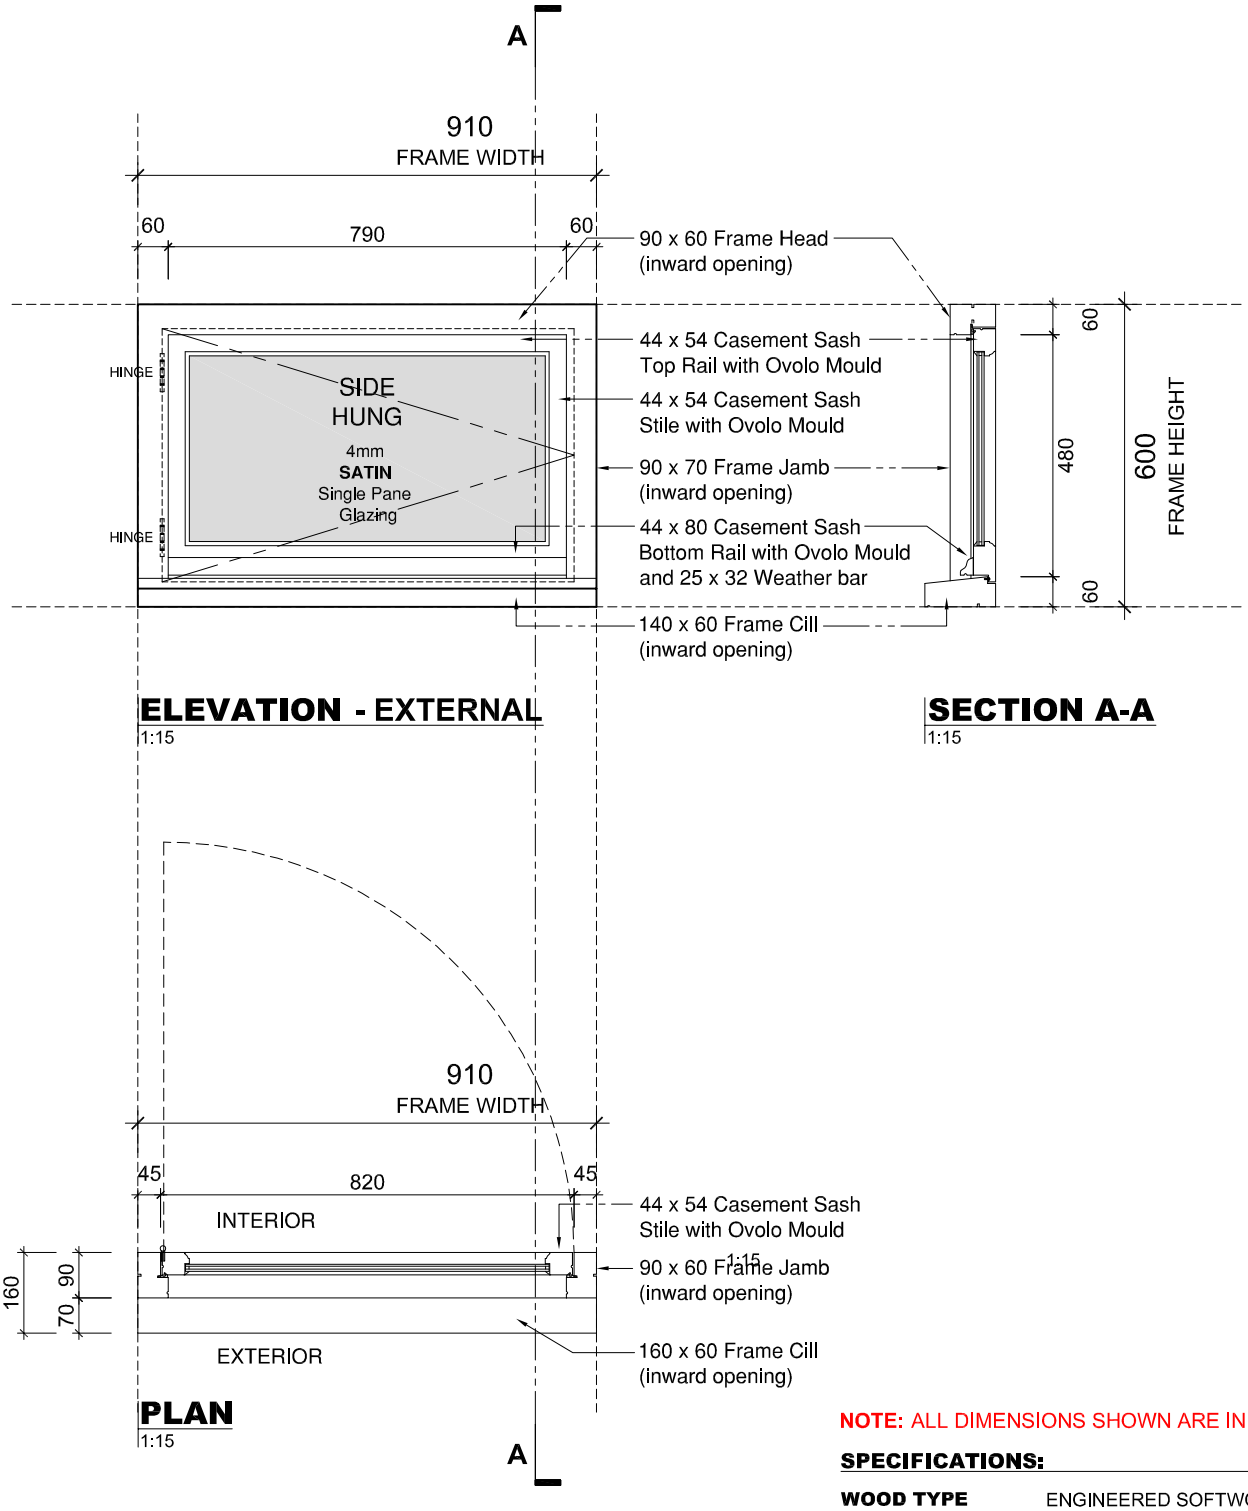

NOTE: ALL DIMENSIONS SHOWN ARE IN MM

SPECIFICATIONS:

WOOD TYPE		ENGINEERED SOFTWOOD ENGINEERED HARDWOOD (CILLS)
PAINT FINISH	**EXTERNAL**	SIKKENS GLOSS RAL 9010 WHITE
	INTERNAL	SIKKENS GLOSS RAL 9010 WHITE
SINGLE GLAZING GLASS :		4mm 4mm FLOAT **SATIN**

C1	12.03.2020	1. Issued for Manufacture Approval

Project
NENE PROPERTY SERVICES, 3-7 STATION STREET, SPALDING, LINCOLNSHIRE, PE11 1EF

Date
12.03.2020

Title
CASEMENT WINDOW - PLAN, SECTION & ELEVATION

Project No
CJ-293

Scale
as shown

Drawing No	Rev	Drawing Type:	Location:	Quantity:
CJ-293.C14	**C1**	MANUFACTURE	W14	**1**

Clift Joinery
quality bespoke timber windows & doors
Unit 65 Greenway Business Centre
Harlow Business Park, Greenway,
Harlow CM19 5QE
+44 (0) 208 558 2447
www.cliftjoinery.co.uk

Do not scale this drawing. Check dimensions and levels on site and verify all dimensions + manufacturers' installation details before commencing any work or setting out. Refer any discrepancies to Clift Joinery Ltd if in doubt ask Clift Joinery Ltd for clarification. The design shown on this drawing is copyright + remains the property of Clift Joinery Ltd.