

DOOR No : **D1** GROUND FLOOR REAR ELEVATION

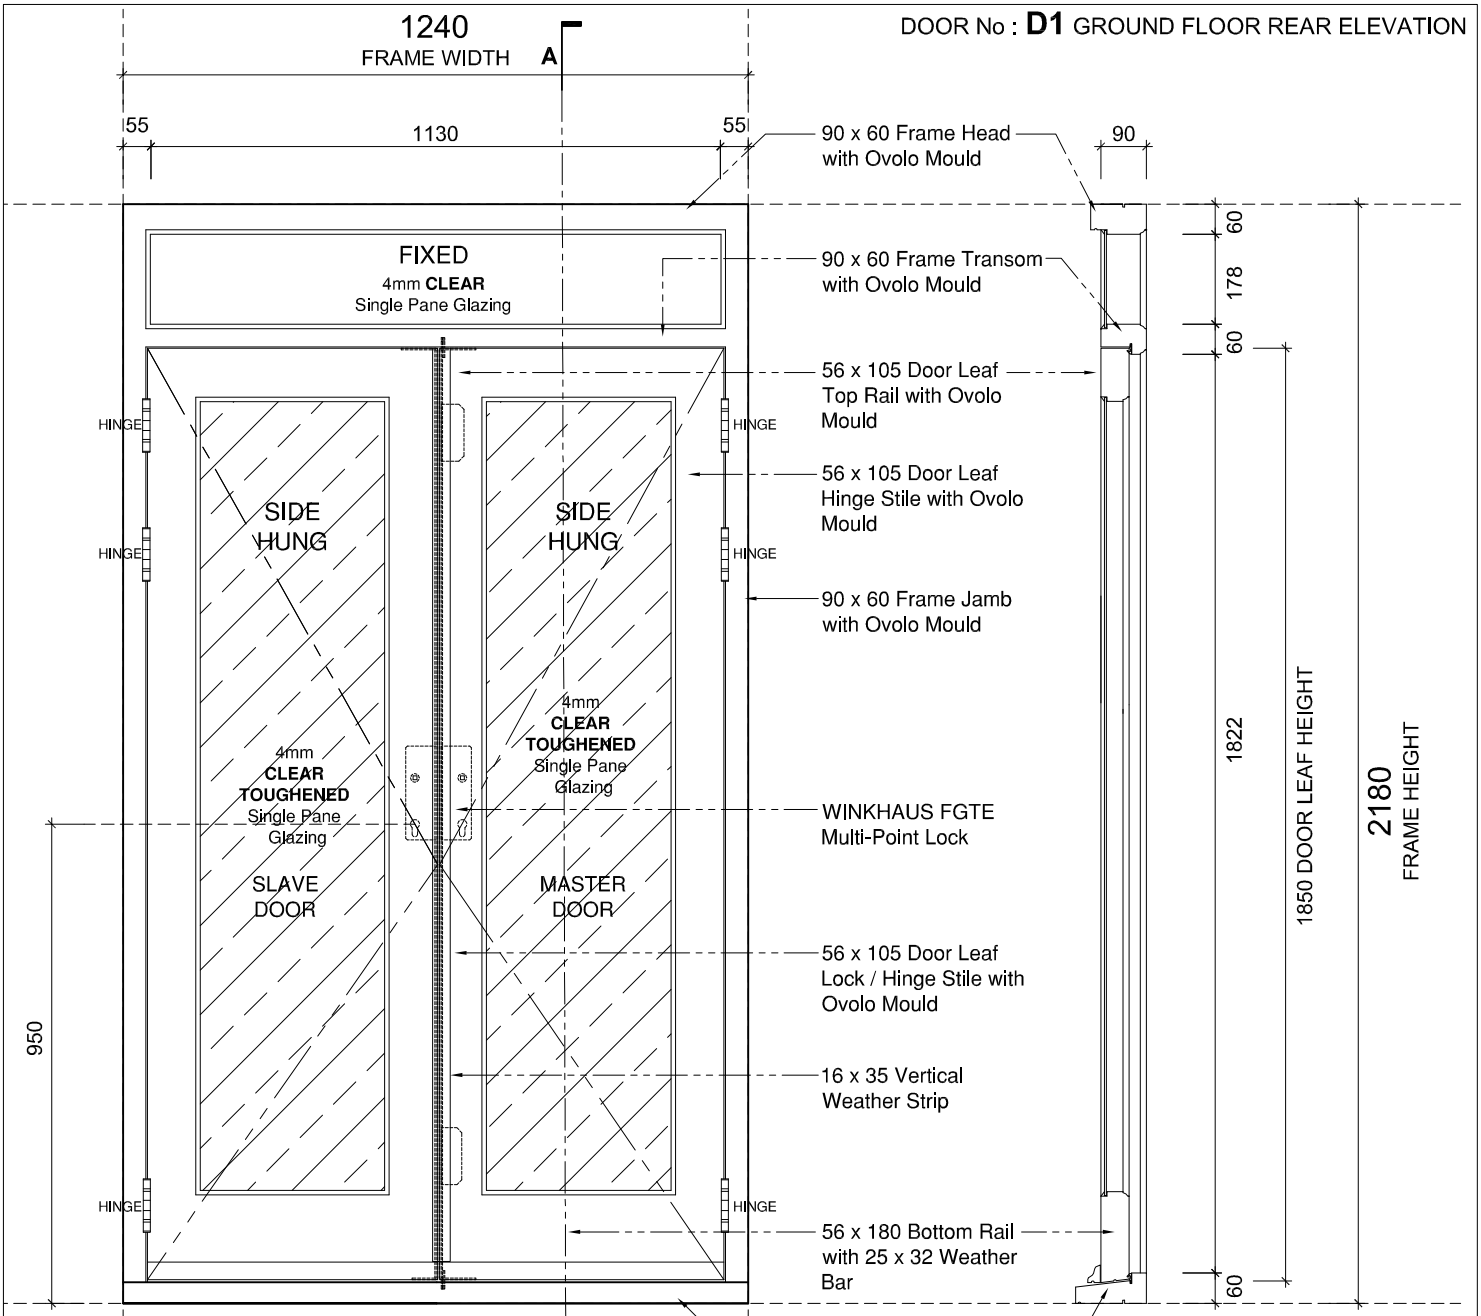

ELEVATION - EXTERNAL
1:15

SECTION A-A
1:15

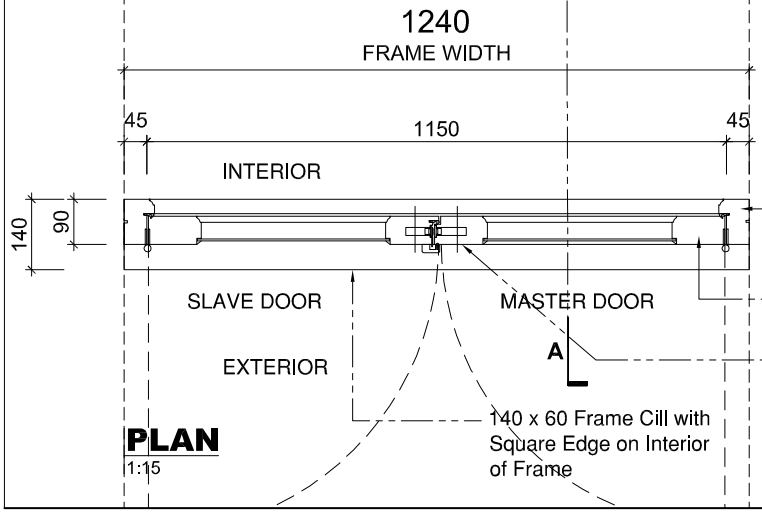

PLAN
1:15

NOTE: ALL DIMENSIONS SHOWN ARE IN MM

SPECIFICATIONS:

WOOD TYPE	ENGINEERED SOFTWOOD ENGINEERED HARDWOOD
PAINT FINISH	**EXTERNAL** SIKKENS GLOSS RAL 9010 WHITE
	INTERNAL SIKKENS GLOSS RAL 9010 WHITE
SINGLE GLAZING GLASS :	4mm 4mm FLOAT **TOUGH**

12.03.2020	C1	1. Issued for Manufacture Approval

Project
NENE PROPERTY SERVICES, 3-7 STATION STREET, SPALDING, LINCOLNSHIRE, PE11 1EF

Date
12.03.2020

Title
DOOR & FRAME - PLAN, SECTION & ELEVATION

Project No
CJ-293

Scale
as shown

Drawing No
CJ-293.C16

Rev
C1

Drawing Type:
MANUFACTURE

Location:
D1

Quantity:
1

Clift Joinery
quality bespoke timber windows & doors
Unit 65 Greenway Business Centre
Harlow Business Park, Greenway,
Harlow CM19 5QE
+44 (0) 208 558 2447
www.cliftjoinery.co.uk

Do not scale this drawing. Check dimensions and levels on site and verify all dimensions + manufacturers' installation details before commencing any work or setting out. Refer any discrepancies to Clift Joinery Ltd if in doubt ask Clift Joinery Ltd for clarification. The design shown on this drawing is copyright + remains the property of Clift Joinery Ltd.