
Do not scale this drawing, if in doubt 'ASK'
Copyright reserved for Sense. Check all dimensions & levels on site and report any discrepancies to the Contract Administrator. All information is based on typical conditions unless otherwise noted.

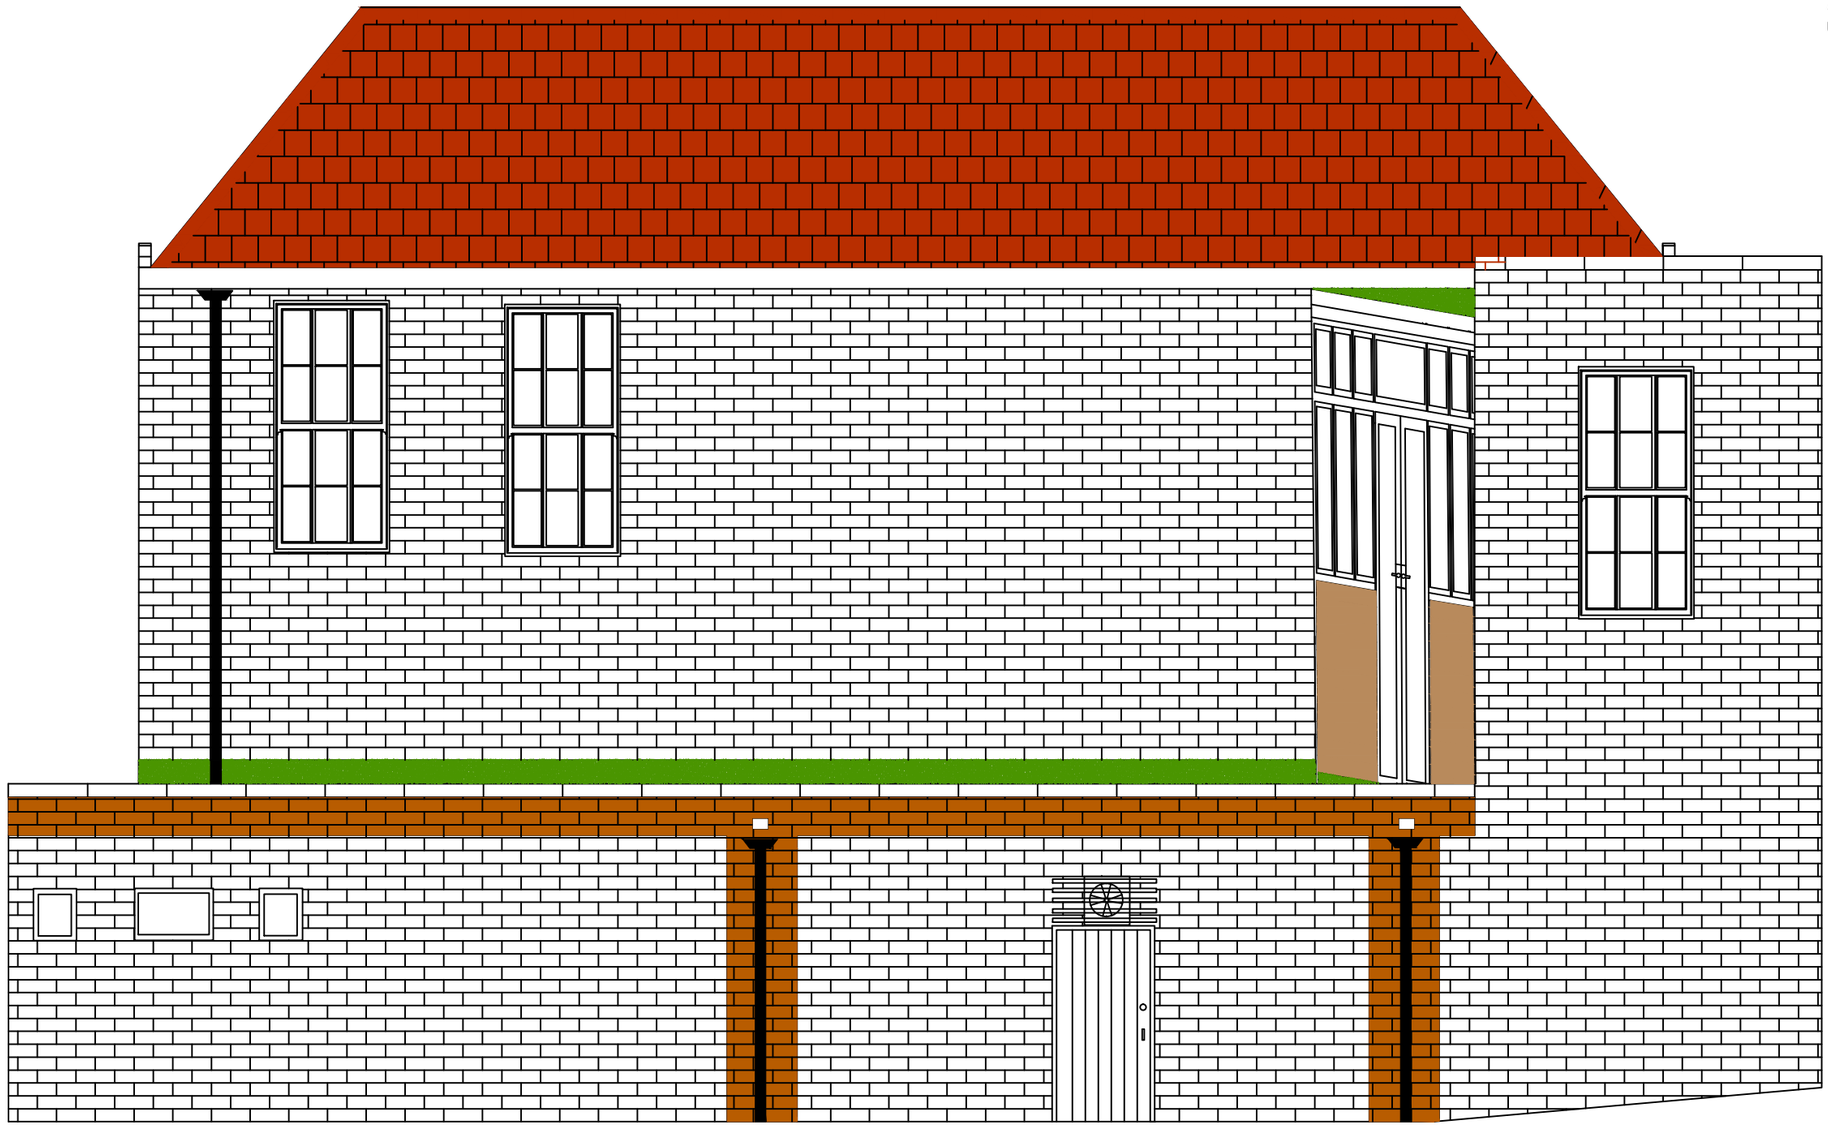

Rear Elevation Proposed

PROPERTY NAME	3 - 7 Station Street, Spalding , PE11 1EF
PROJECT TITLE	Replacement Sash Windows
DRAWING TITLE	Rear Elevation as Proposed
Drawing No: 002	**DRAWN BY:** AB
	DATE: April 2020
SCALE: 1:50 @A3	Rev:

Sense The National Deafblind and Rubella Association
Estates Department
100 Wharf Road,
Higham Ferrers,
Northamptonshire,
NN10 8BH

Tel 07502 223601

sense for deafblind people