



front elevation | side elevation | side elevation

EXISTING ELEVATIONS

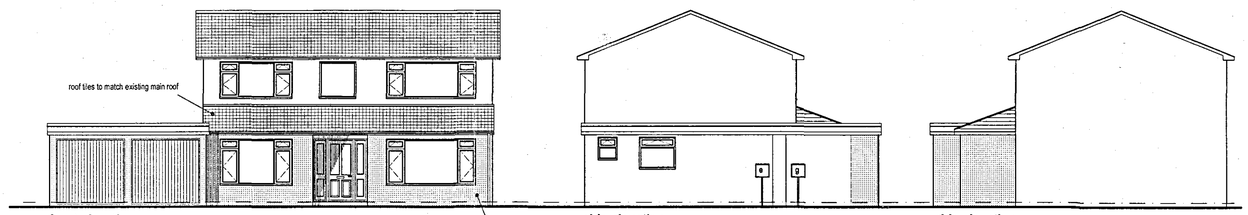


front elevation | side elevation | side elevation


PROPOSED ELEVATIONS

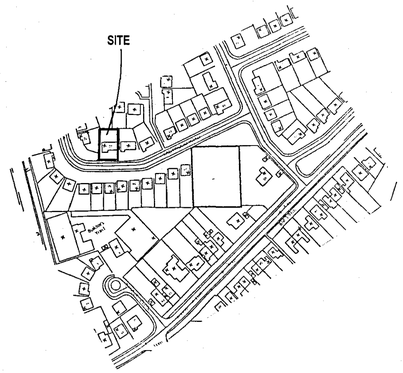


LOCATION PLAN
(1:2500 scale approx)

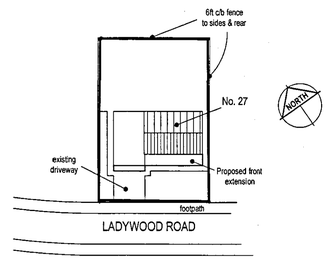

BLOCK PLAN
(1:500 scale approx)

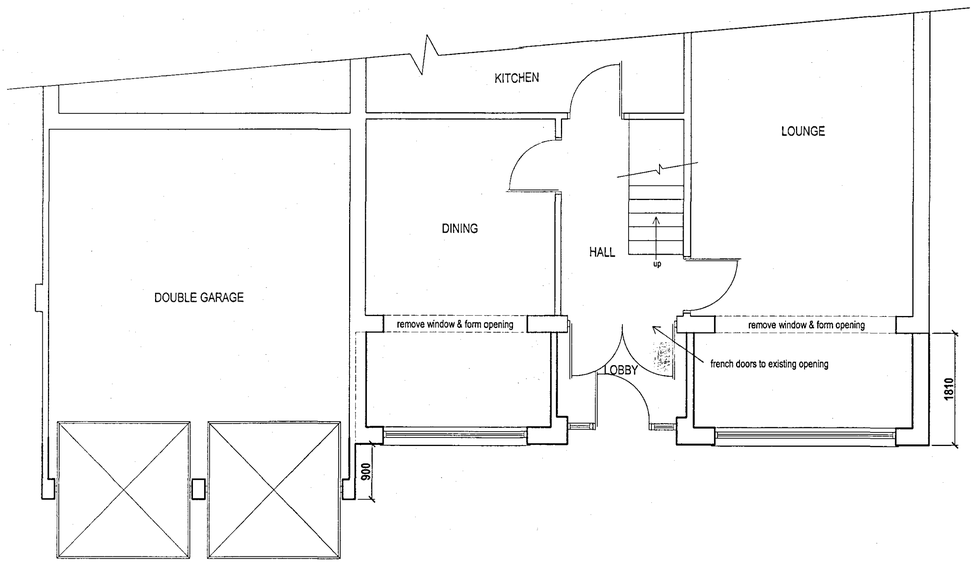

GROUND FLOOR - AS PROPOSED

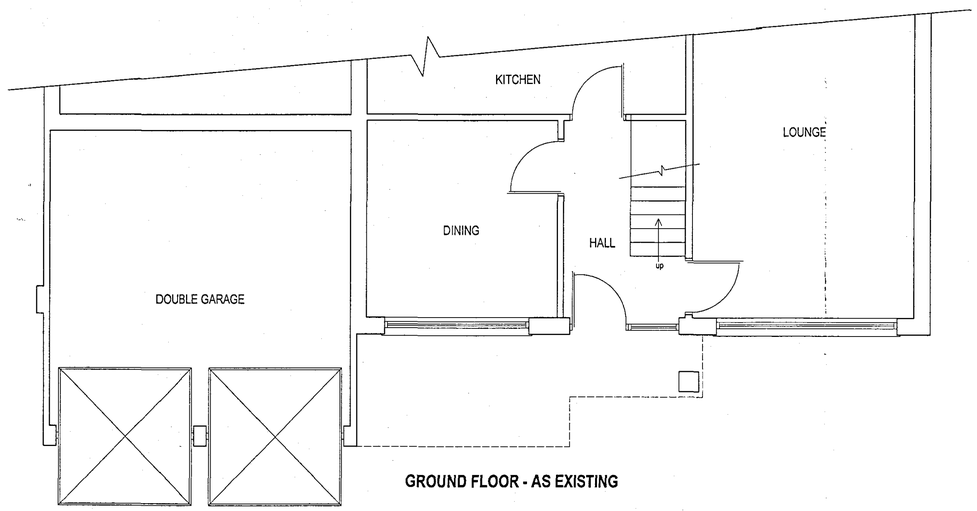

GROUND FLOOR - AS EXISTING

SHDC
Planning & Development
- 7 MAR 2005
Ref: 0321/05

DETERMINED PLAN

PROJECT TITLE

PROPOSED SINGLE STOREY FRONT EXTENSION AT
No. 27 LADYWOOD ROAD
SPALDING
LINCOLNSHIRE

FOR: MR & MRS A. COWDELL

LAYOUTS, ELEVATIONS & BLOCK PLAN.

REV	DESCRIPTION	DATE	BY

SCALE: 1:50, 1:100, 1:500, 1:2500

DRAWN:

DATE: FEB 05

DRAWING No.: 05.002/01