DO NOT SCALE
REPORT ERRORS AND OMISSIONS TO THE ARCHITECT
CHECK ALL DIMENSIONS BEFORE FABRICATION


REVISION		DRAWN	CHK'D	DATE
Rev A	Clients amendments: Vet's layout revised. Gound floor width increased.	C.J.		12.02.08




FRONT ELEVATION (No.49a)



SIDE ELEVATION (No.49a)

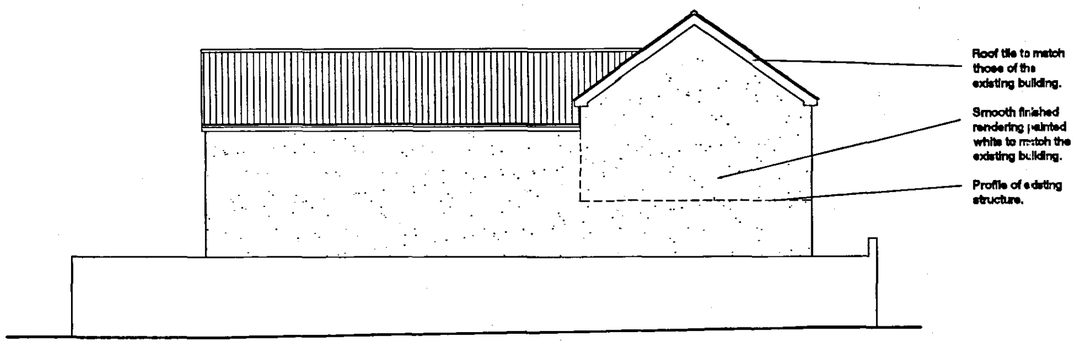

REAR ELEVATION (No.49a)
Assumed Elevation - No Access.

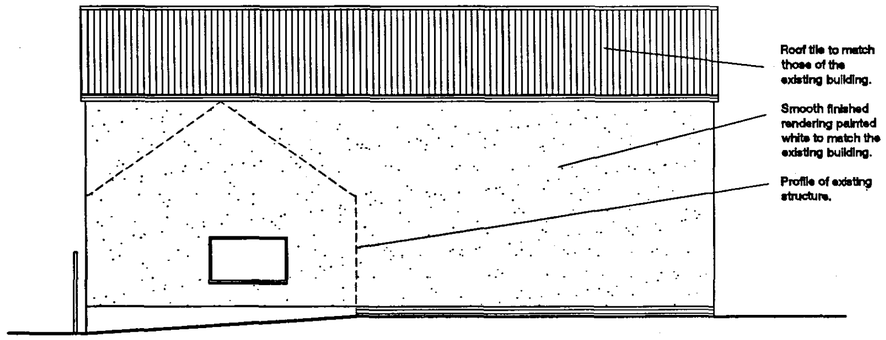

SIDE ELEVATION (No.49a)
Assumed Elevation - No Access.

SHDC
Planning & Development
MAR 2008
Ref: 0322/08

DETERMINED PLAN

CONTRACT
49a St. Thomas's Road
Spalding
PE11 2XT

SCALE 1:100
DATE October 2007.
DRAWN C.J.
CHECKED

TITLE
Proposed Elevations

DRAWING No 07135_004.
REVISION A.

ATP Group
Architects & Building Surveyors
Brook House Coventry Road Ilford Essex IG1 4QR
T 020 8532 4141 F 020 8532 4140 E atp.ilford@atpgroup.co.uk